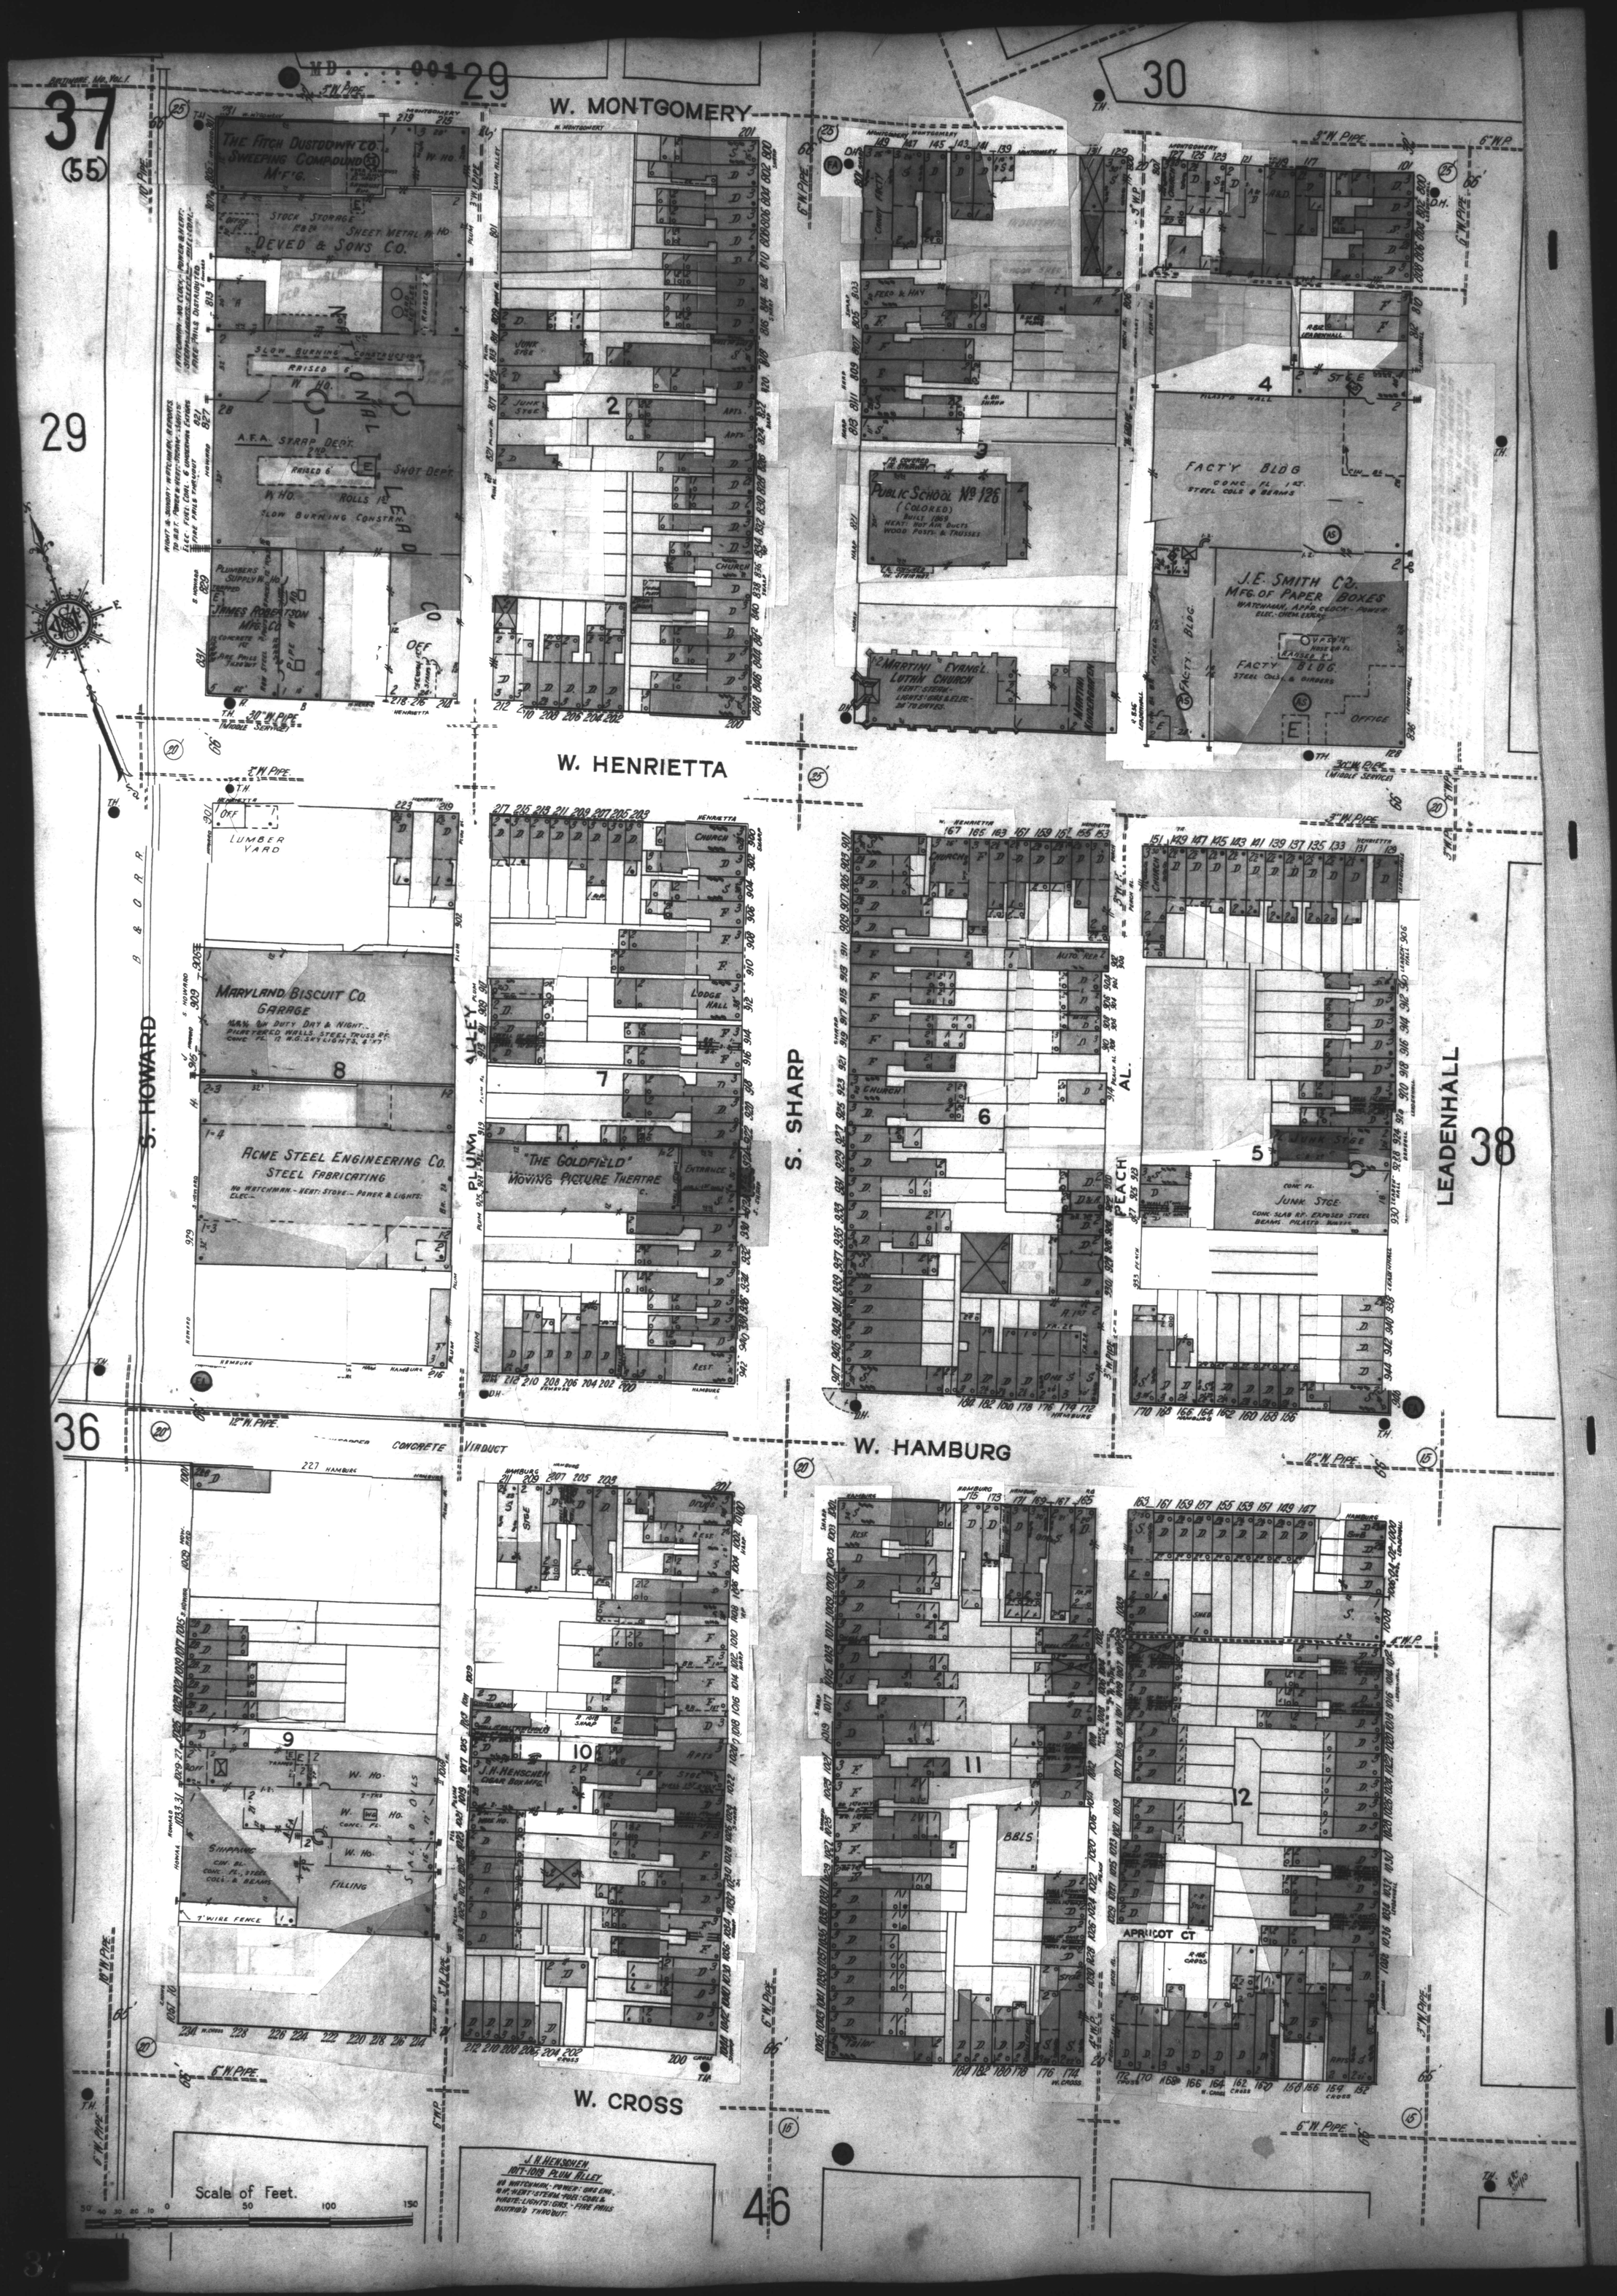
W. MONTGOMERY
W. HENRIETTA
W. HAMBURG
W. CROSS
S. HOWARD
PLUM ALLEY
S. SHARP
PEACH AL.
LEADENHALL
THE FITCH DUSTDOWN CO. SWEEPING COMPOUND MF'G.
DEVED & SONS CO.
A.F.A. STRAP DEPT.
SHOT DEPT.
JAMES ROBERTSON MFG. CO.
PUBLIC SCHOOL No. 126 (COLORED)
ST. MARTINI EVANG'L. LUTHN CHURCH
J.E. SMITH CO. MFG. OF PAPER BOXES
FACT'Y BLDG.
MARYLAND BISCUIT CO. GARAGE
ACME STEEL ENGINEERING CO. STEEL FABRICATING
"THE GOLDFIELD" MOVING PICTURE THEATRE
JUNK STGE.
LUMBER YARD
CONCRETE VIADUCT
J.H. HENSCHEN CIGAR BOX MFG.
APRICOT CT
Scale of Feet.
J.H. HENSCHEN 1017-1019 PLUM ALLEY.
NO WATCHMAN:-POWER:-GAS ENG. HEAT:-STEAM-FUEL:-COAL & WASTE:-LIGHTS:-GAS.-FIRE PAILS DISTRIB'D THROUT.
29
30
37
(55)
36
38
46