SEE VOLUME FOUR

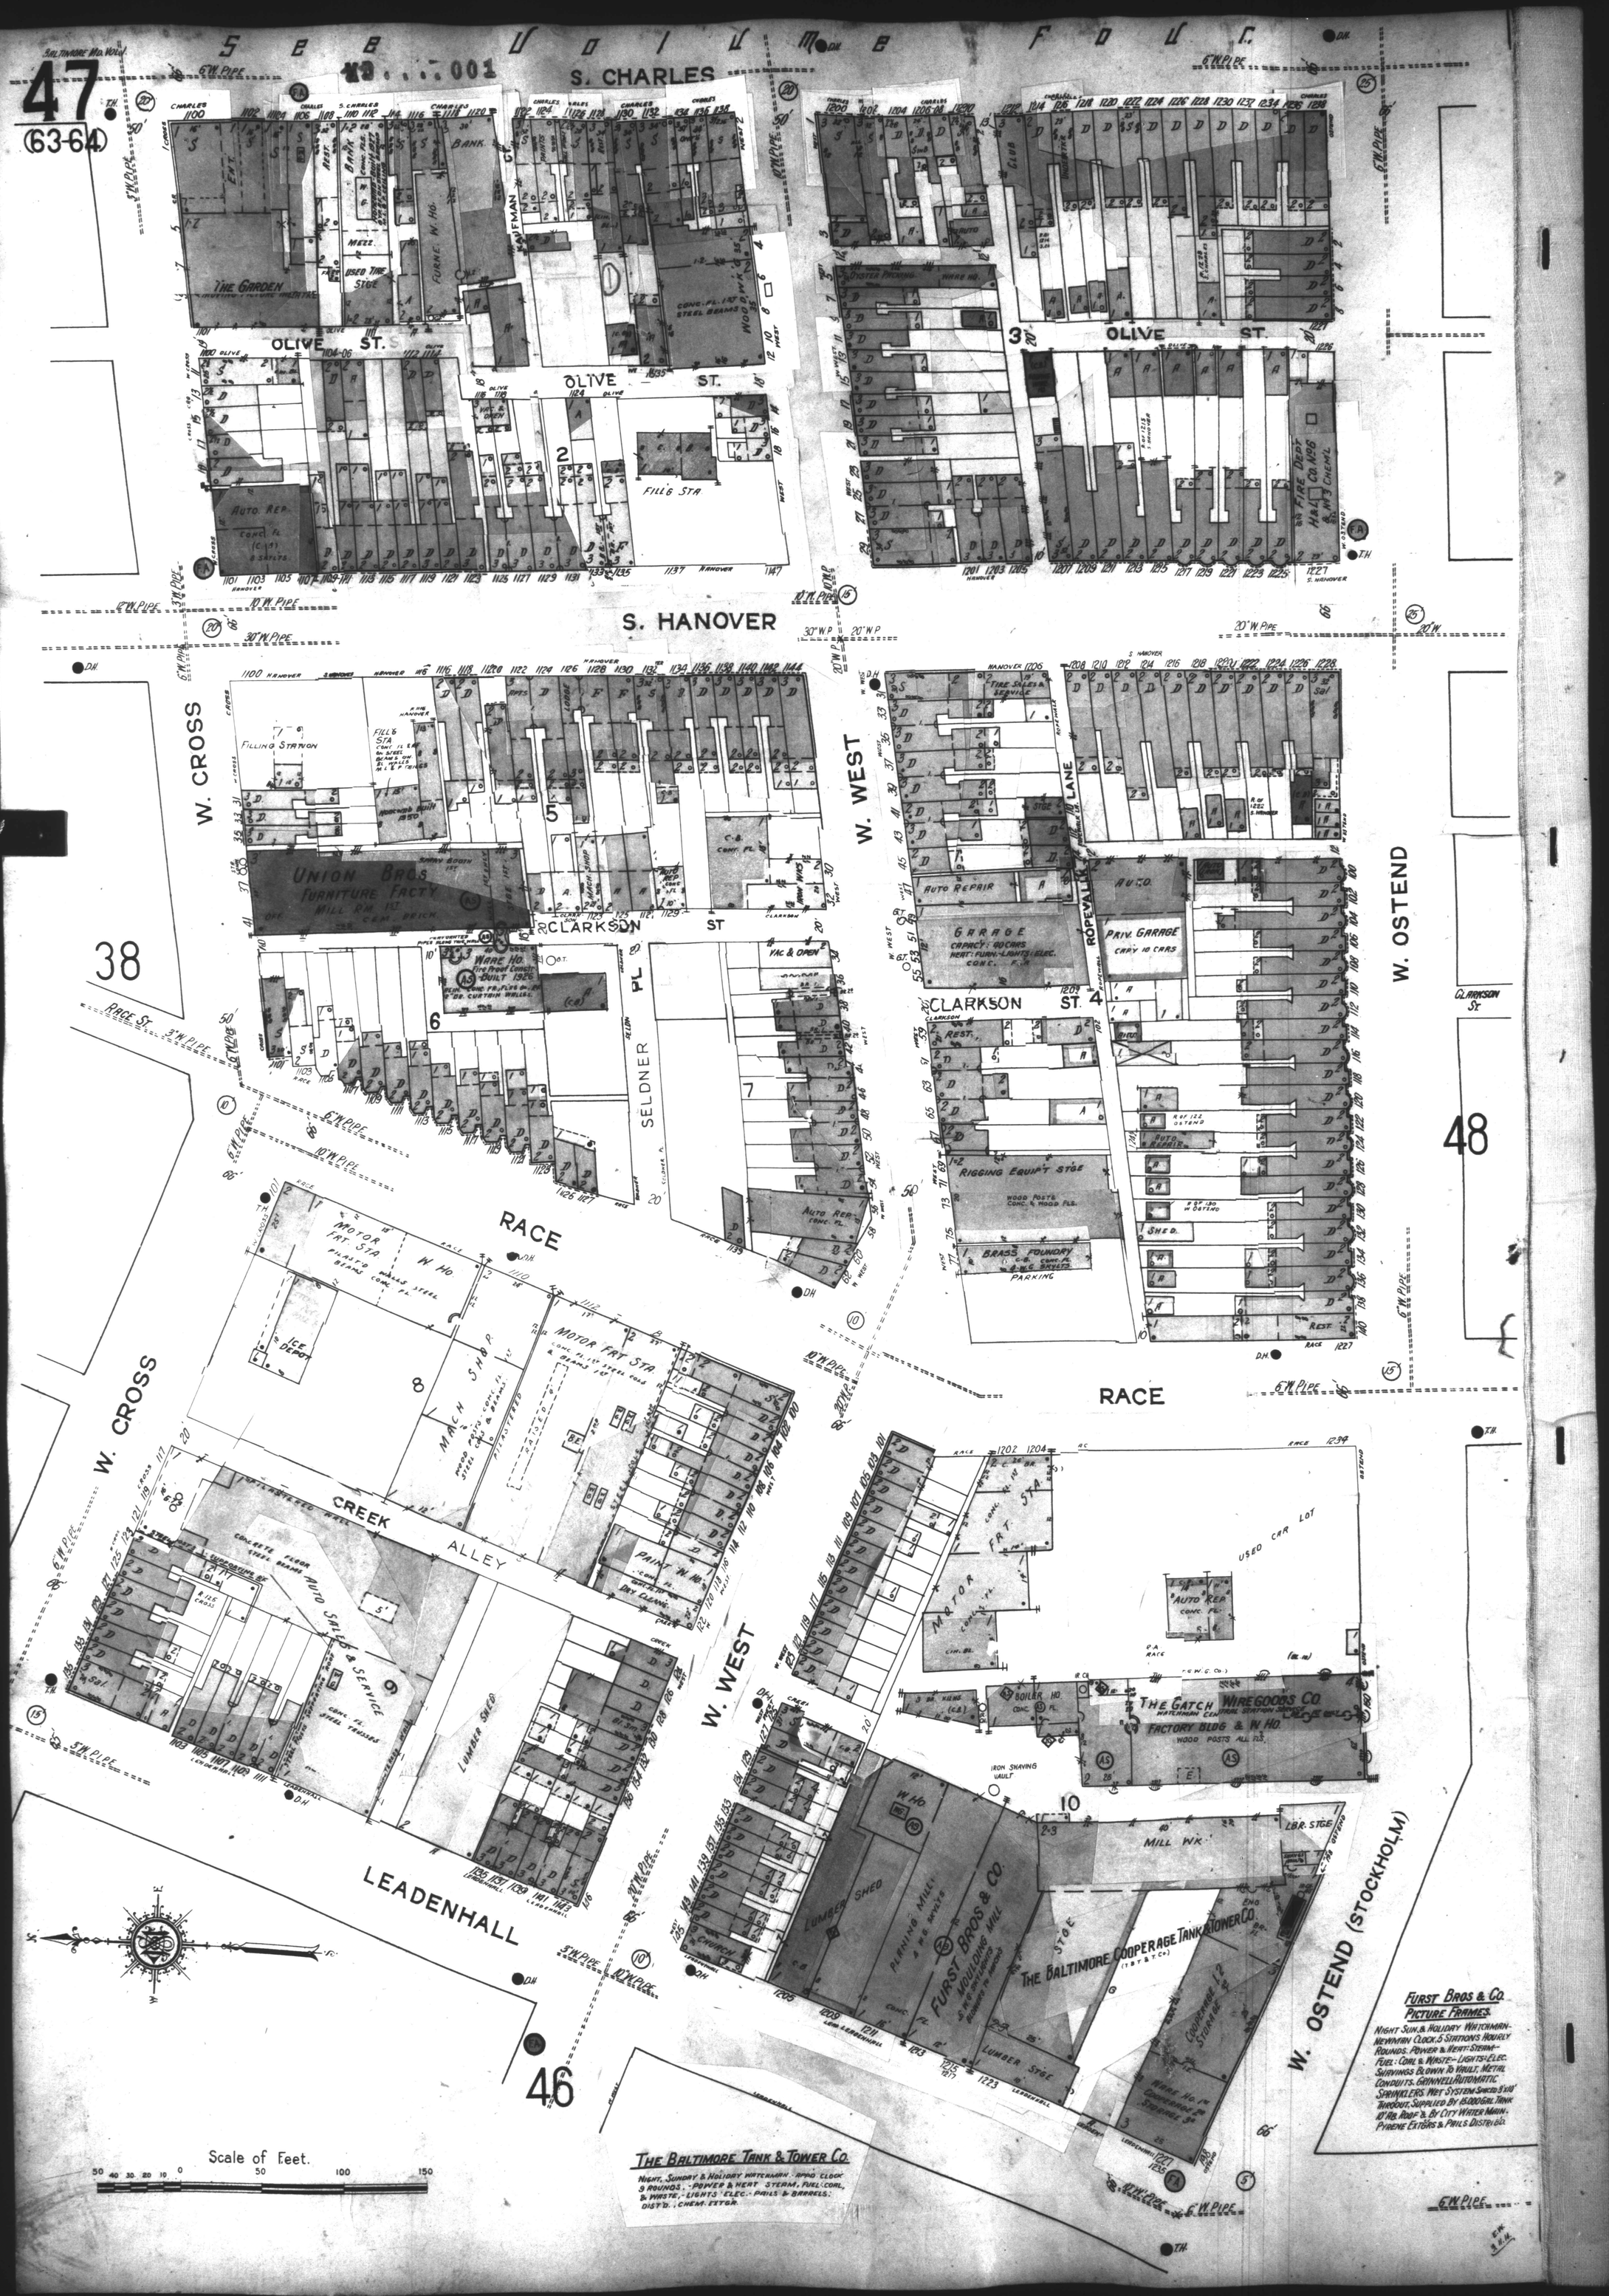

FIRST BROS & CO. PICTURE FRAMES.

NIGHT SUN. & HOLIDAY WATCHMAN-NEWMAN CLOCK, 5 STATIONS HOURLY ROUNDS. POWER & HEAT: STEAM-FUEL: COAL & WASTE-LIGHTS-ELEC. SHAVINGS BLOWN TO VAULT, METAL CONDUITS. GRINNELL AUTOMATIC SPRINKLERS. WET SYSTEM SPACED 9'x10' THROUGH. SUPPLIED BY 15,000 GAL TANK 10' AB. ROOF & BY CITY WATER MAIN. PYRENE EXTGRS & PAILS DISTRIB'D.

THE BALTIMORE TANK & TOWER CO.

NIGHT, SUNDAY & HOLIDAY WATCHMAN - APPD. CLOCK 9 ROUNDS. - POWER & HEAT STEAM, FUEL: COAL, & WASTE, - LIGHTS ELEC. - PAILS & BARRELS: DIST'D. CHEM. EXTGR.

47

38

48

46