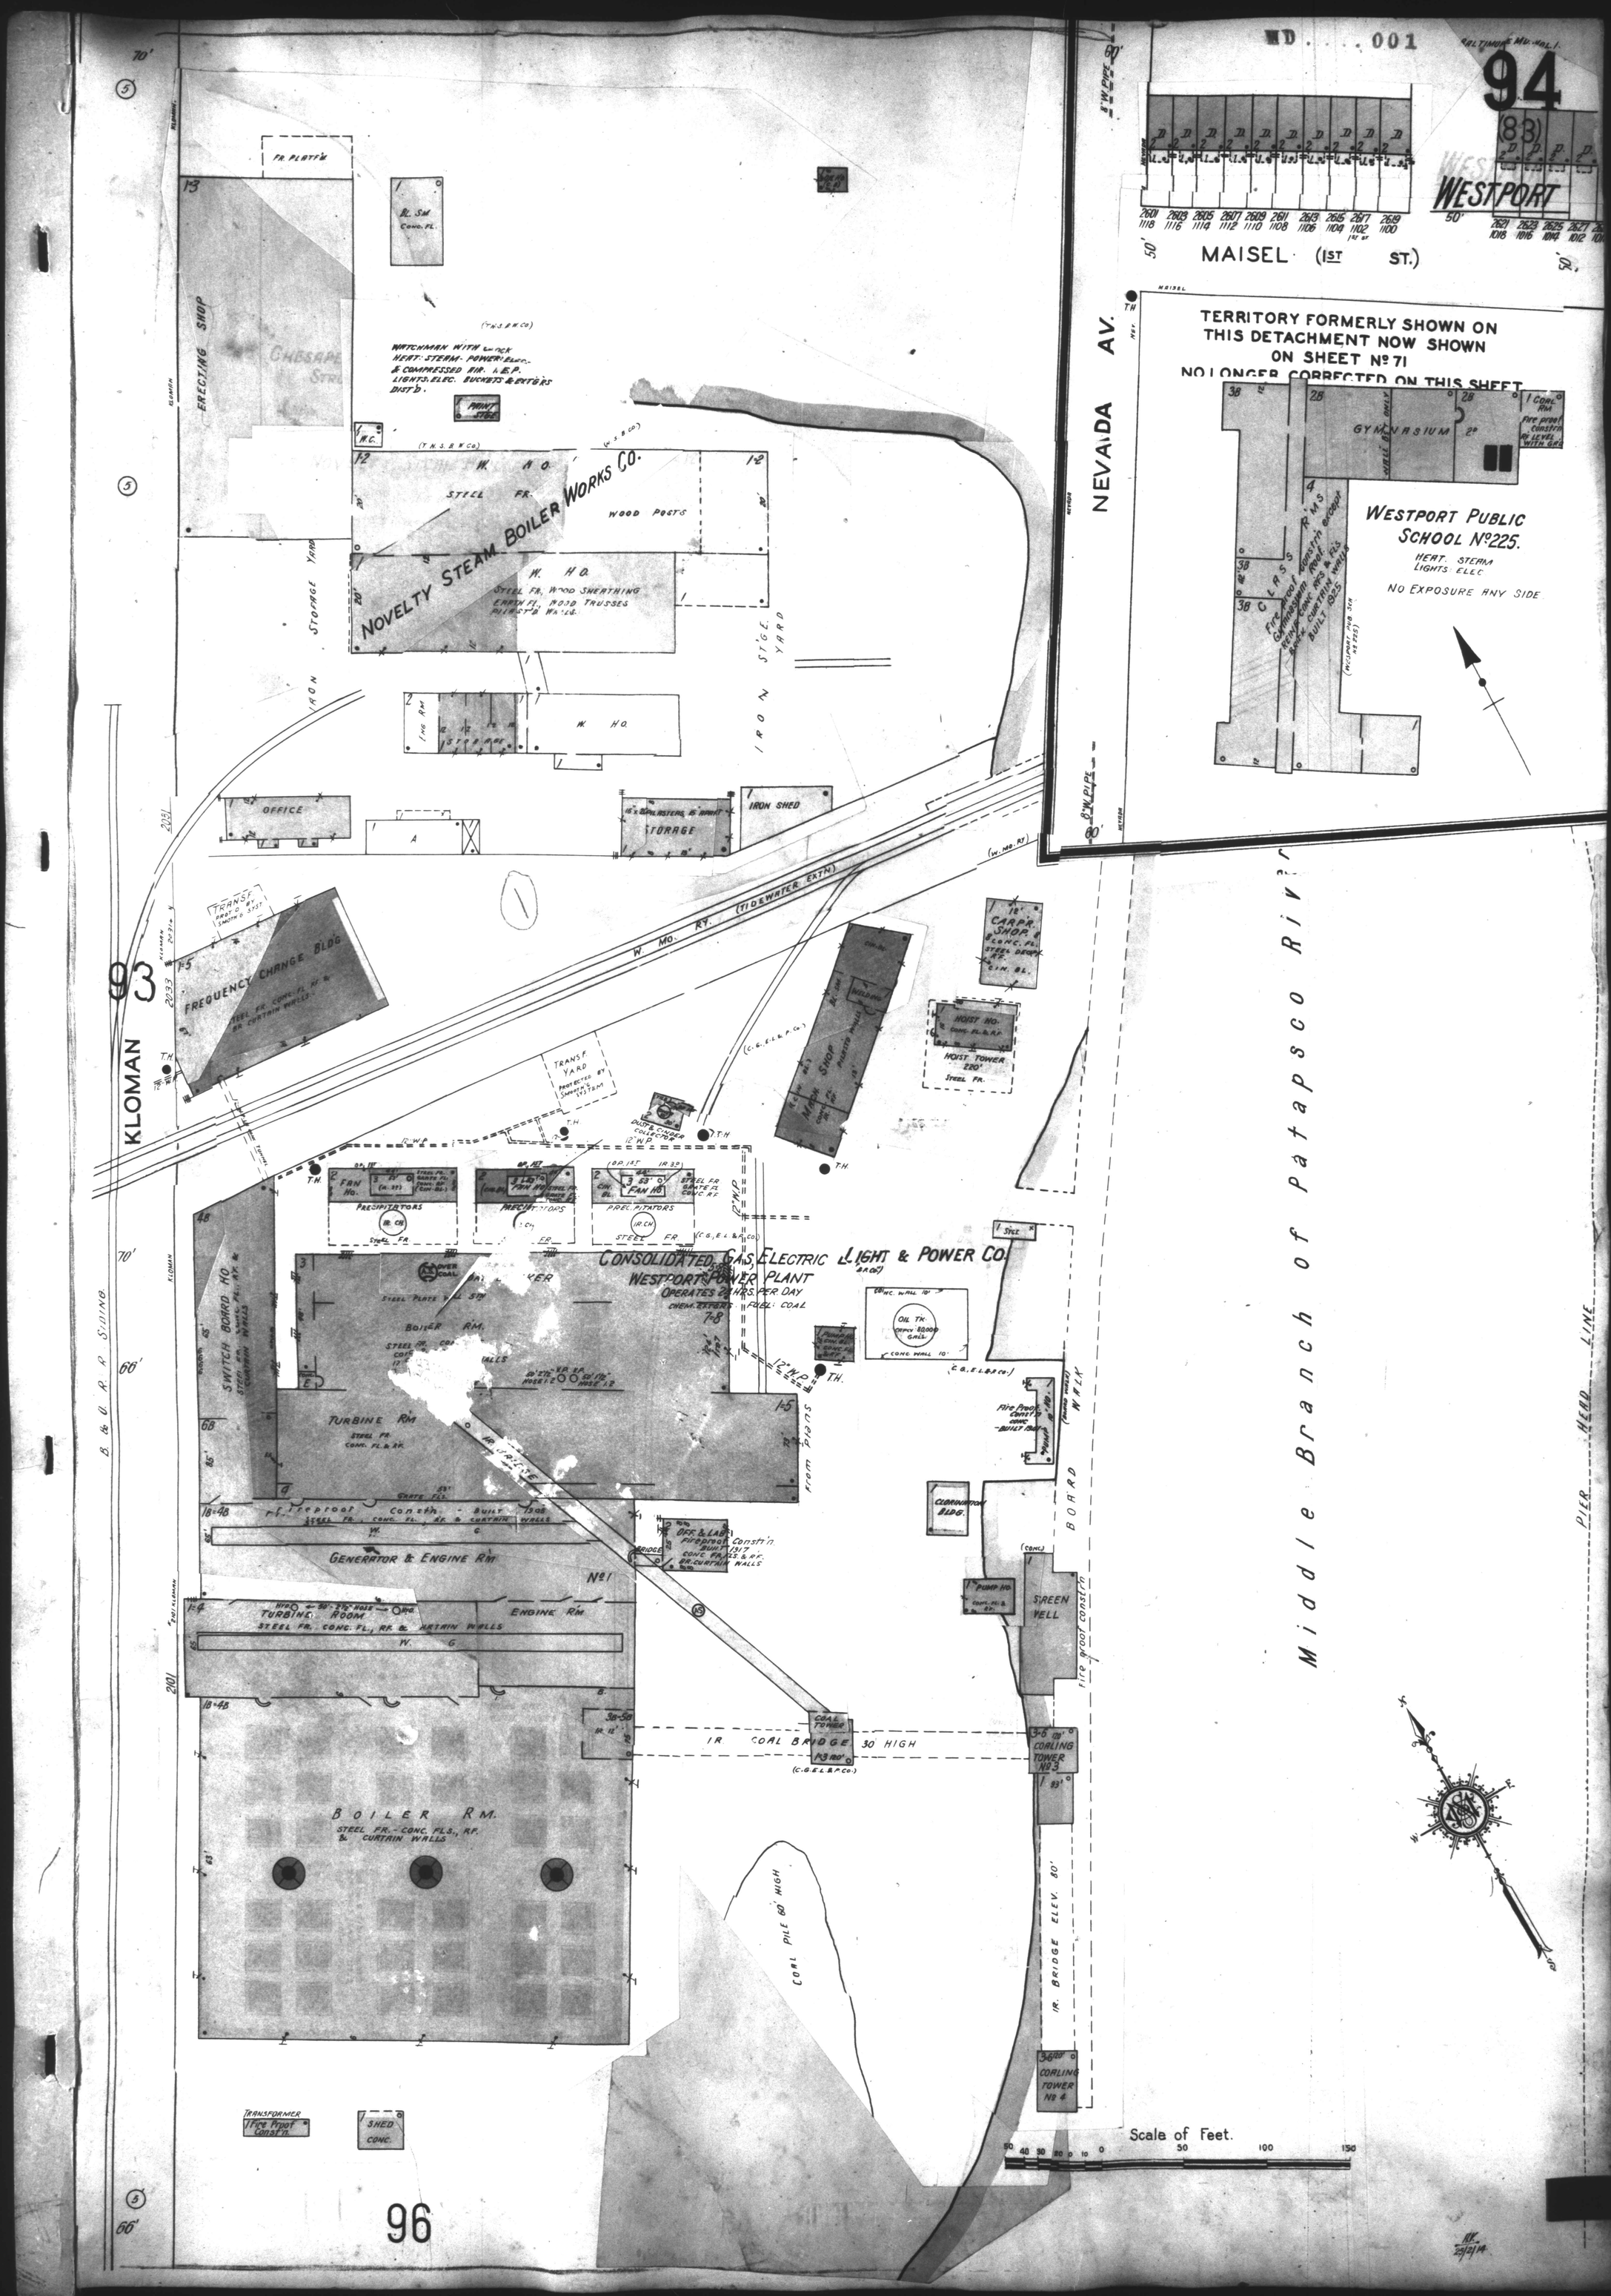
MD. . . . 001
94
WESTPORT
MAISEL (1ST ST.)
NEVADA AV.
TERRITORY FORMERLY SHOWN ON THIS DETACHMENT NOW SHOWN ON SHEET Nº 71 NO LONGER CORRECTED ON THIS SHEET
WESTPORT PUBLIC SCHOOL Nº225.
HEAT: STEAM
LIGHTS: ELEC
NO EXPOSURE ANY SIDE
GYMNASIUM
CLASS RMS
ERECTING SHOP
IRON STORAGE YARD
NOVELTY STEAM BOILER WORKS CO.
W. HO.
STEEL FR.
WOOD POSTS
IRON STG. YARD
OFFICE
STORAGE
IRON SHED
W. MO. RY. (TIDEWATER EXTN)
FREQUENCY CHANGE BLDG.
STEEL FR. CONC. FL. RF. & BR. CURTAIN WALLS.
TRANSF. YARD
CARPR. SHOP
HOIST HO.
HOIST TOWER 220'
MACH. SHOP
KLOMAN
B. & O. R.R. SIDING
SWITCH BOARD HO.
CONSOLIDATED GAS, ELECTRIC LIGHT & POWER CO.
WESTPORT POWER PLANT
OPERATES 24 HRS. PER DAY
FUEL: COAL
BOILER RM.
TURBINE RM
GENERATOR & ENGINE RM
Nº1
ENGINE RM
TURBINE ROOM
STEEL FR., CONC. FL., RF. & CURTAIN WALLS
BOILER RM.
STEEL FR.-CONC. FLS., RF. & CURTAIN WALLS
OFF. & LAB.
COAL TOWER
IR. COAL BRIDGE 30' HIGH
COAL PILE 60' HIGH
IR. BRIDGE ELEV. 80'
CORLING TOWER Nº3
CORLING TOWER Nº4
SCREEN WELL
PUMP HO.
CLARKINGTON BLDG.
OIL TK.
SHED CONC.
TRANSFORMER
Middle Branch of Patapsco River
PIER HEAD LINE
Scale of Feet.
96