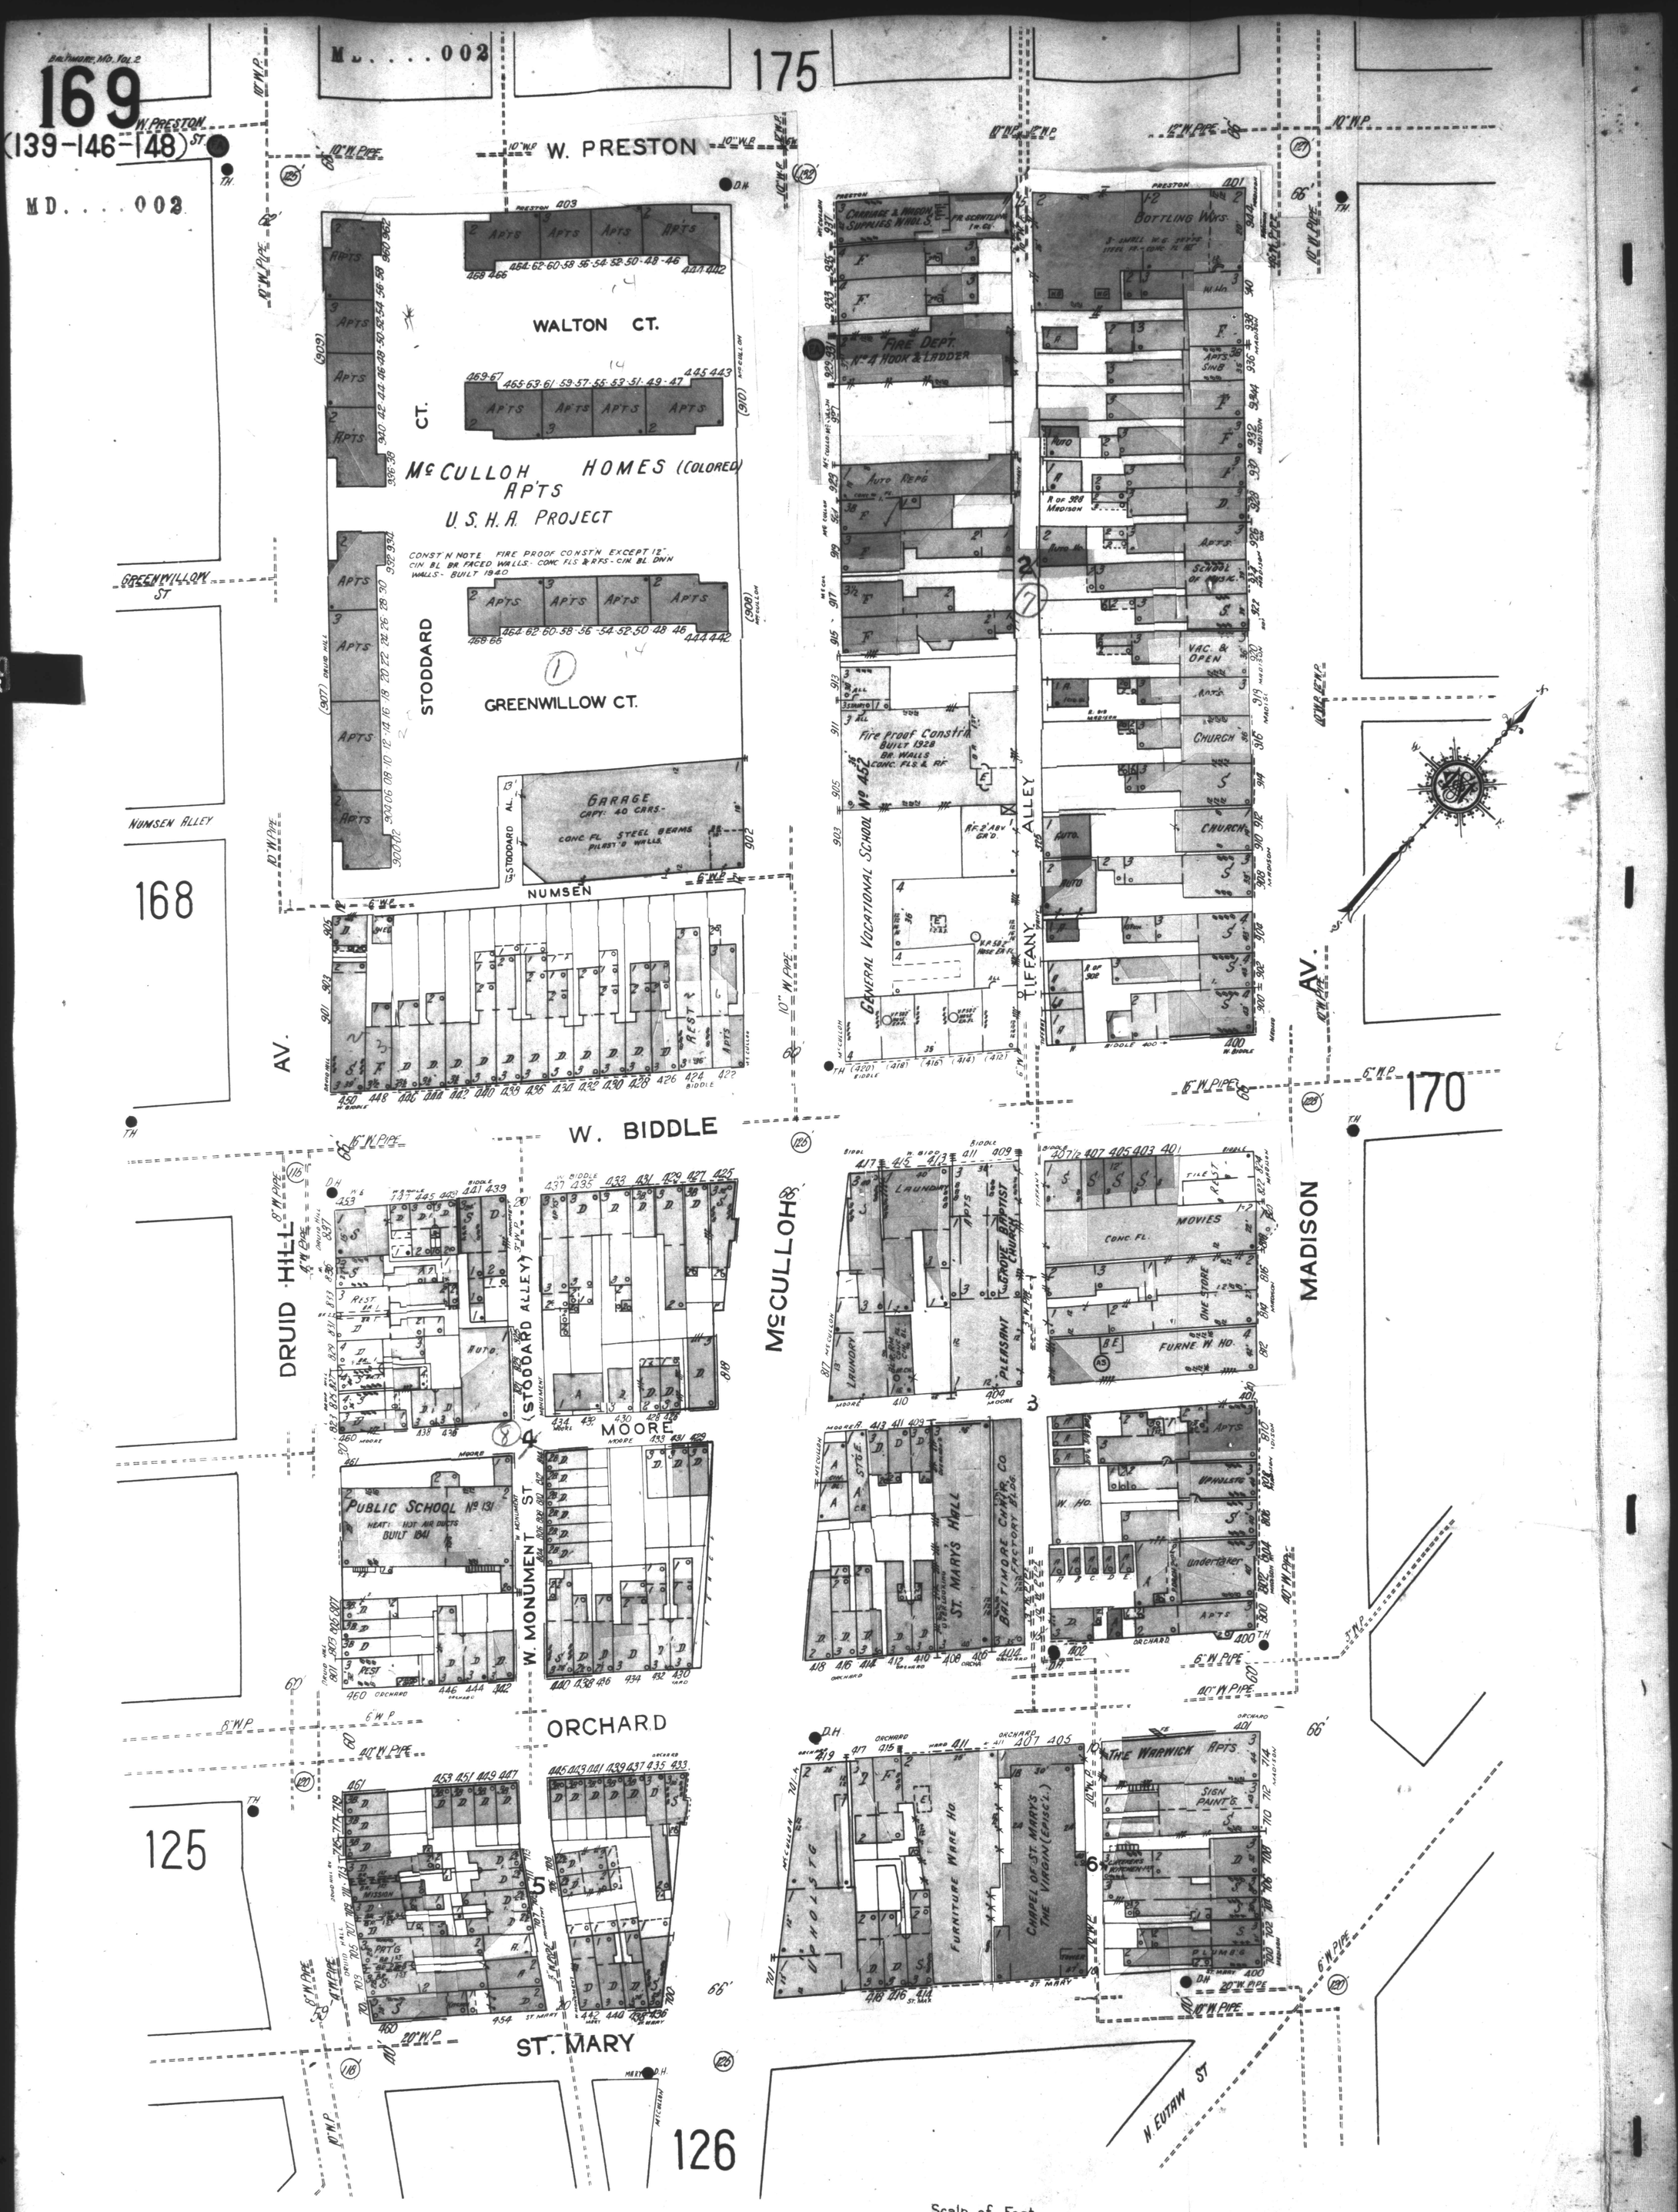
BALTIMORE, MD. VOL. 2
169
(139-146-148)
MD....002
W. PRESTON
W. PRESTON
175
WALTON CT.
McCULLOH HOMES (COLORED)
APTS
U.S.H.A. PROJECT
CONST'N NOTE FIRE PROOF CONST'N EXCEPT 12" CIN. BL. BR. FACED WALLS: CONC. FLS. & RFS - CIN. BL. DIV'N WALLS - BUILT 1940
GREENWILLOW CT.
STODDARD
GARAGE
CAPY: 40 CARS
CONC. FL. STEEL BEAMS PILAST'D WALLS
NUMSEN
NUMSEN ALLEY
GREENWILLOW ST
168
AV.
W. BIDDLE
DRUID HILL
McCULLOH
MADISON
PUBLIC SCHOOL No 131
HEAT: HOT AIR DUCTS
BUILT 1941
W. MONUMENT ST.
MOORE
ORCHARD
ST. MARY
125
126
170
N. EUTAW ST
FIRE DEPT. No 4 HOOK & LADDER
GENERAL VOCATIONAL SCHOOL No 452
Fire Proof Constr'n
BUILT 1928
BR. WALLS
CONC. FLS. & RF.
TIFFANY ALLEY
BOTTLING WKS.
CHURCH
LAUNDRY
GROVE BAPTIST CHURCH
PLEASANT
MOVIES
CONC. FL.
FURNE. W. HO.
ST. MARY'S HALL
BALTIMORE CHAIR CO. FACTORY
UPHOLSTG
FURNITURE WARE HO.
CHAPEL OF ST. MARY'S THE VIRGIN (EPISC'L.)
THE WARWICK APTS.
SIGN PAINT'G.
Scale of Feet.
50 40 30 20 10 0 50 100 150