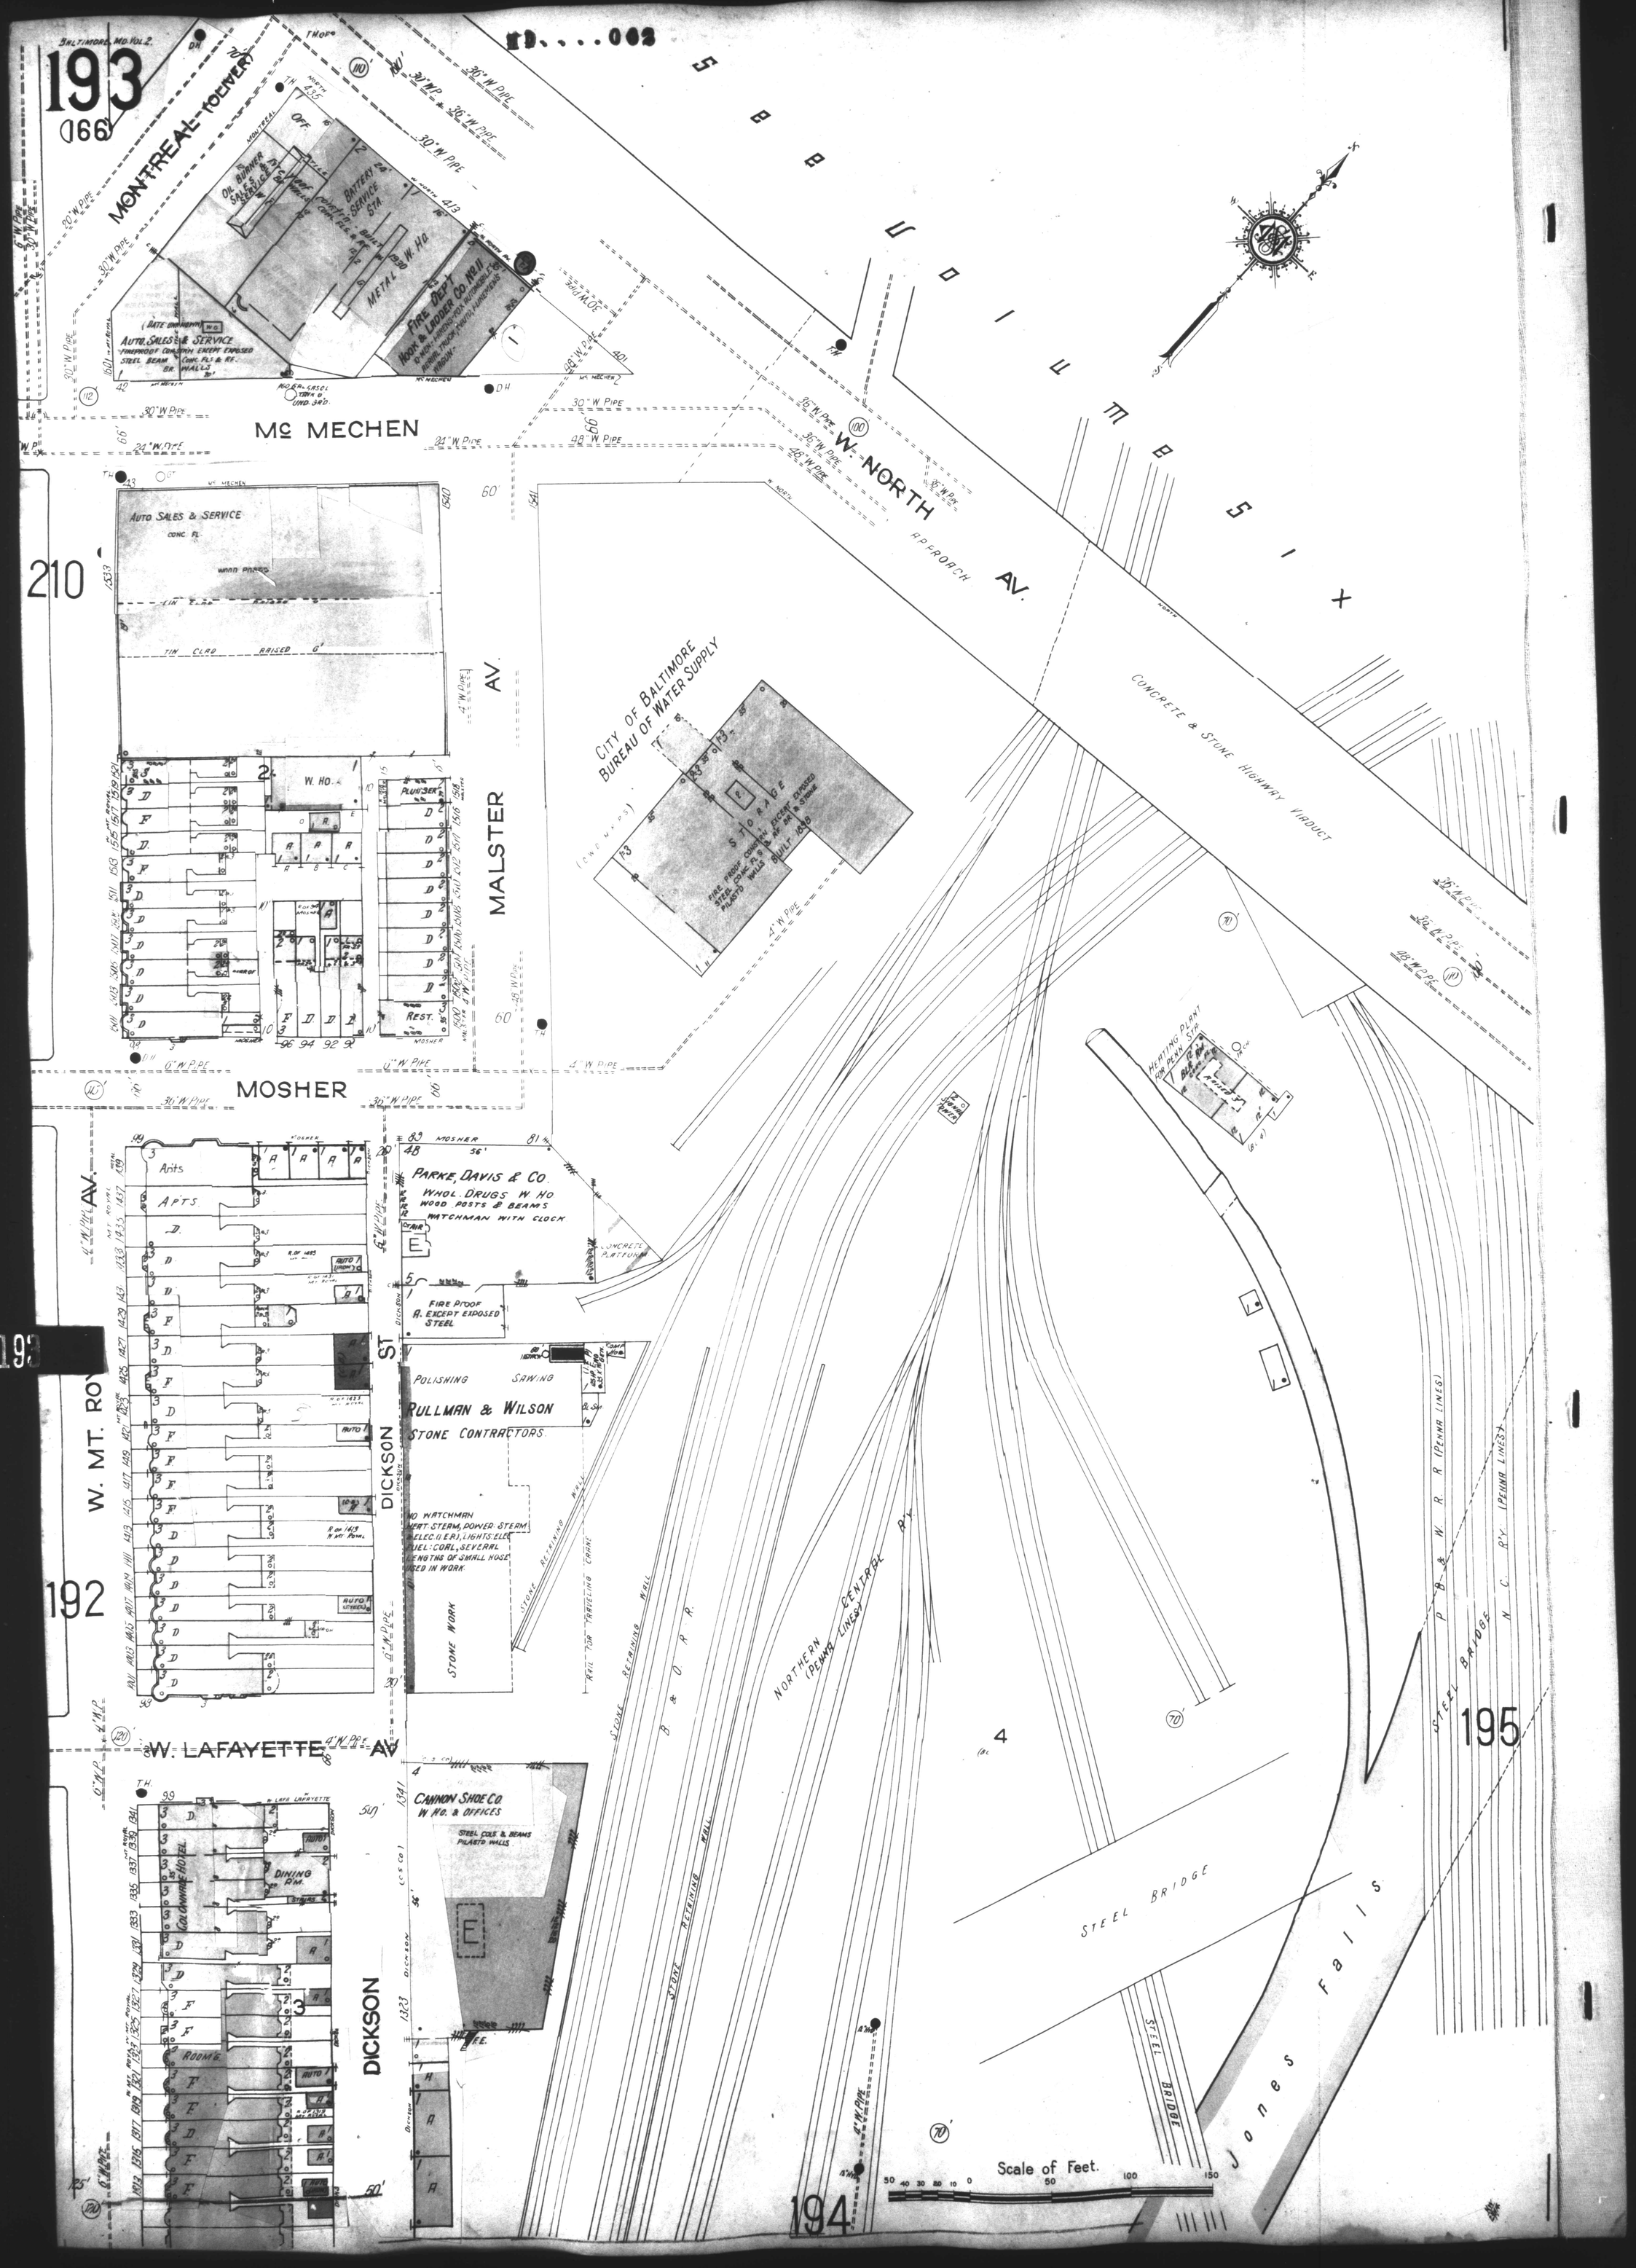
BALTIMORE, MD. VOL. 2.
193
(166)
MONTREAL-TOLEDO
Mc MECHEN
W. NORTH AV.
APPROACH
SUBURBAN
MALSTER
MOSHER
DICKSON
W. LAFAYETTE AV.
W. MT. ROYAL AV.
AUTO SALES & SERVICE
OIL BURNER SALES & SERVICE
BATTERY & SERVICE STA.
METAL W. HO.
FIRE DEPT. HOOK & LADDER CO. NO. 11
AUTO SALES & SERVICE
W. HO.
PLUMBER
REST.
CITY OF BALTIMORE BUREAU OF WATER SUPPLY
STORAGE
CONCRETE & STONE HIGHWAY VIADUCT
HEATING PLANT FOR PENN. STA.
PARKE, DAVIS & CO.
WHOL. DRUGS W. HO.
WOOD POSTS & BEAMS
WATCHMAN WITH CLOCK
FIRE PROOF
POLISHING
SAWING
PULLMAN & WILSON
STONE CONTRACTORS
STONE WORK
CANNON SHOE CO.
W. HO. & OFFICES
STEEL COLS. & BEAMS
PILASTO WALLS
COLONNADE HOTEL
DINING RM.
ROOMS
STONE RETAINING WALL
B & O R.R.
NORTHERN CENTRAL R'Y.
(PENNA LINES)
STEEL BRIDGE
Jones Falls
P. B. & W. R. R. (PENNA LINES)
N. C. R'Y. (PENNA LINES)
Scale of Feet.
50 40 30 20 10 0 50 100 150
192
193
194
195