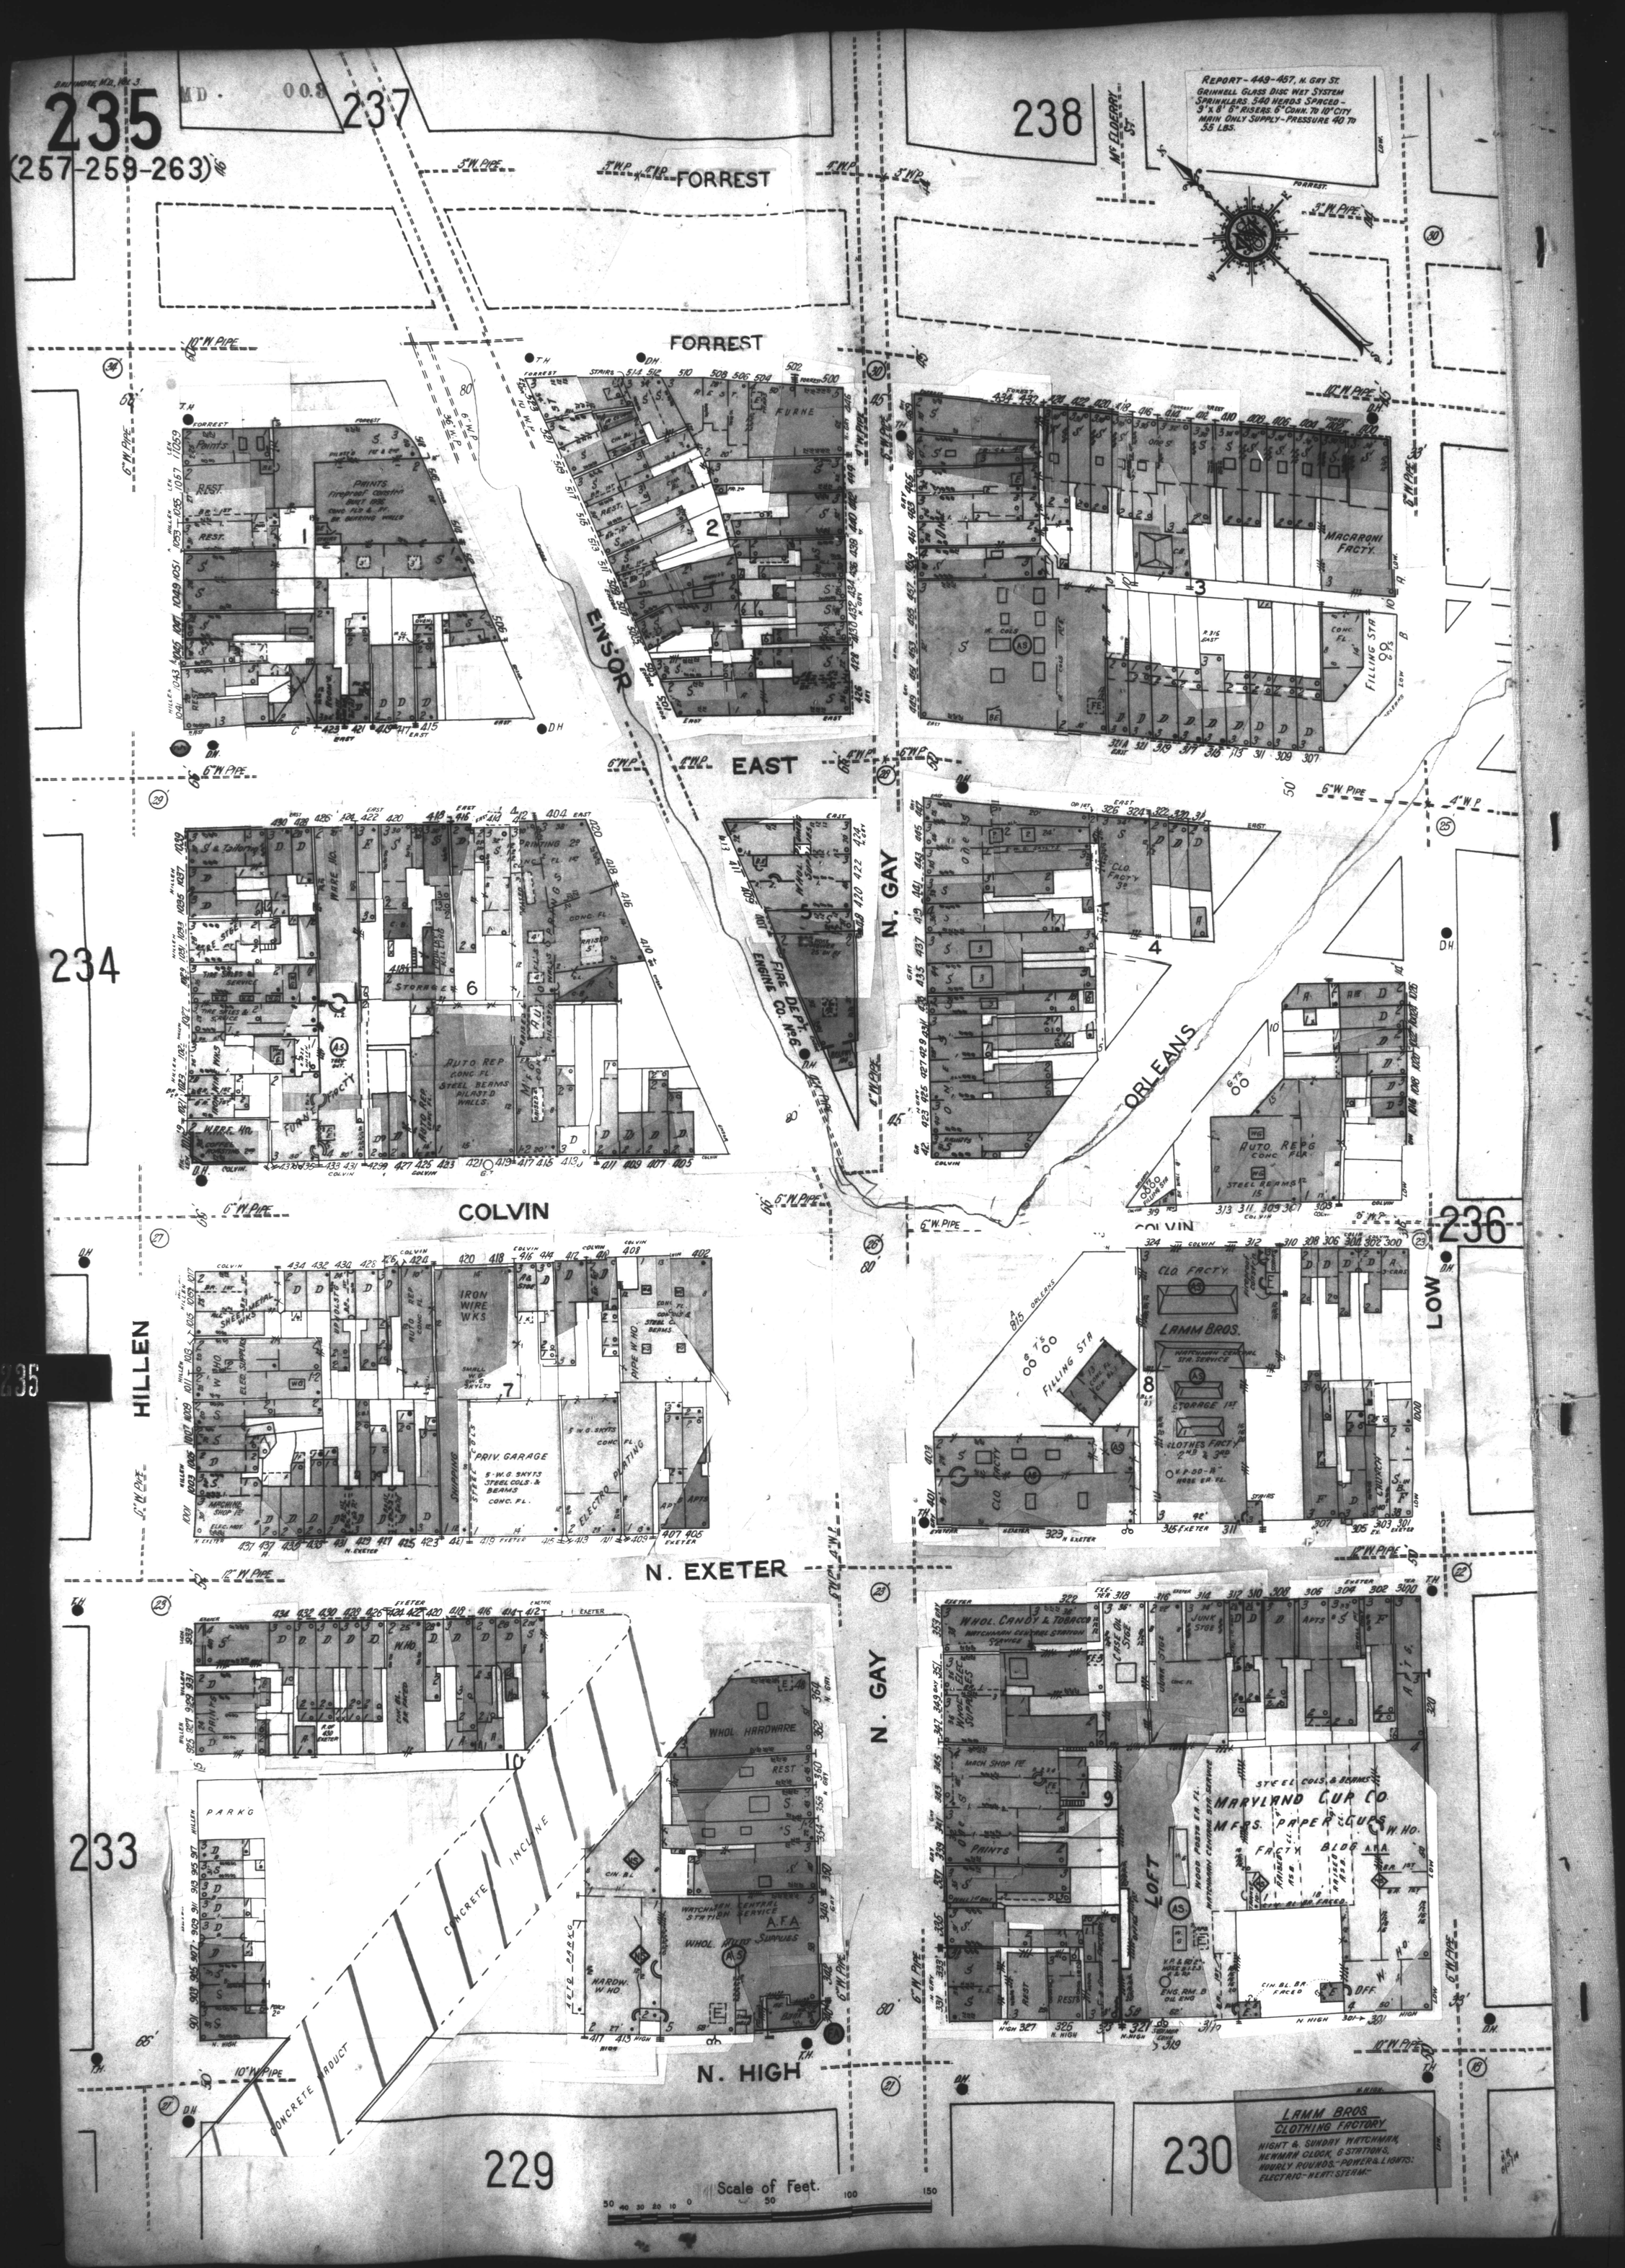
BALTIMORE, MD., No. 3
235
(257-259-263)
237
238
234
236
233
229
230
FORREST
EAST
ENSOR
N. GAY
ORLEANS
COLVIN
HILLEN
LOW
N. EXETER
N. HIGH
REPORT - 449-457, N. GAY ST.
GRINNELL GLASS DISC WET SYSTEM SPRINKLERS. 540 HEADS SPACED - 9' X 8' 6" RISERS. 6" CONN. TO 10" CITY MAIN ONLY SUPPLY - PRESSURE 40 TO 55 LBS.
PRINTS
MACARONI FACTY.
FILLING STA
FIRE DEPT. ENGINE CO. No. 6
AUTO REP
STORAGE
IRON WIRE WKS
PRIV. GARAGE
ELECTRO PLATING
CLO. FACTY
LAMM BROS.
WHOL. CANDY & TOBACCO
WHOL. HARDWARE
WATCHMAN CENTRAL STATION SERVICE
A.F.A.
WHOL. MILL SUPPLIES
PARKG
CONCRETE INCLINE
CONCRETE VIADUCT
MARYLAND CUP CO.
MFRS. PAPER CUPS
LOFT
LAMM BROS.
CLOTHING FACTORY
NIGHT & SUNDAY WATCHMAN, NEWMAN CLOCK, 6 STATIONS, HOURLY ROUNDS - POWER & LIGHTS: ELECTRIC - HEAT: STEAM
Scale of Feet.