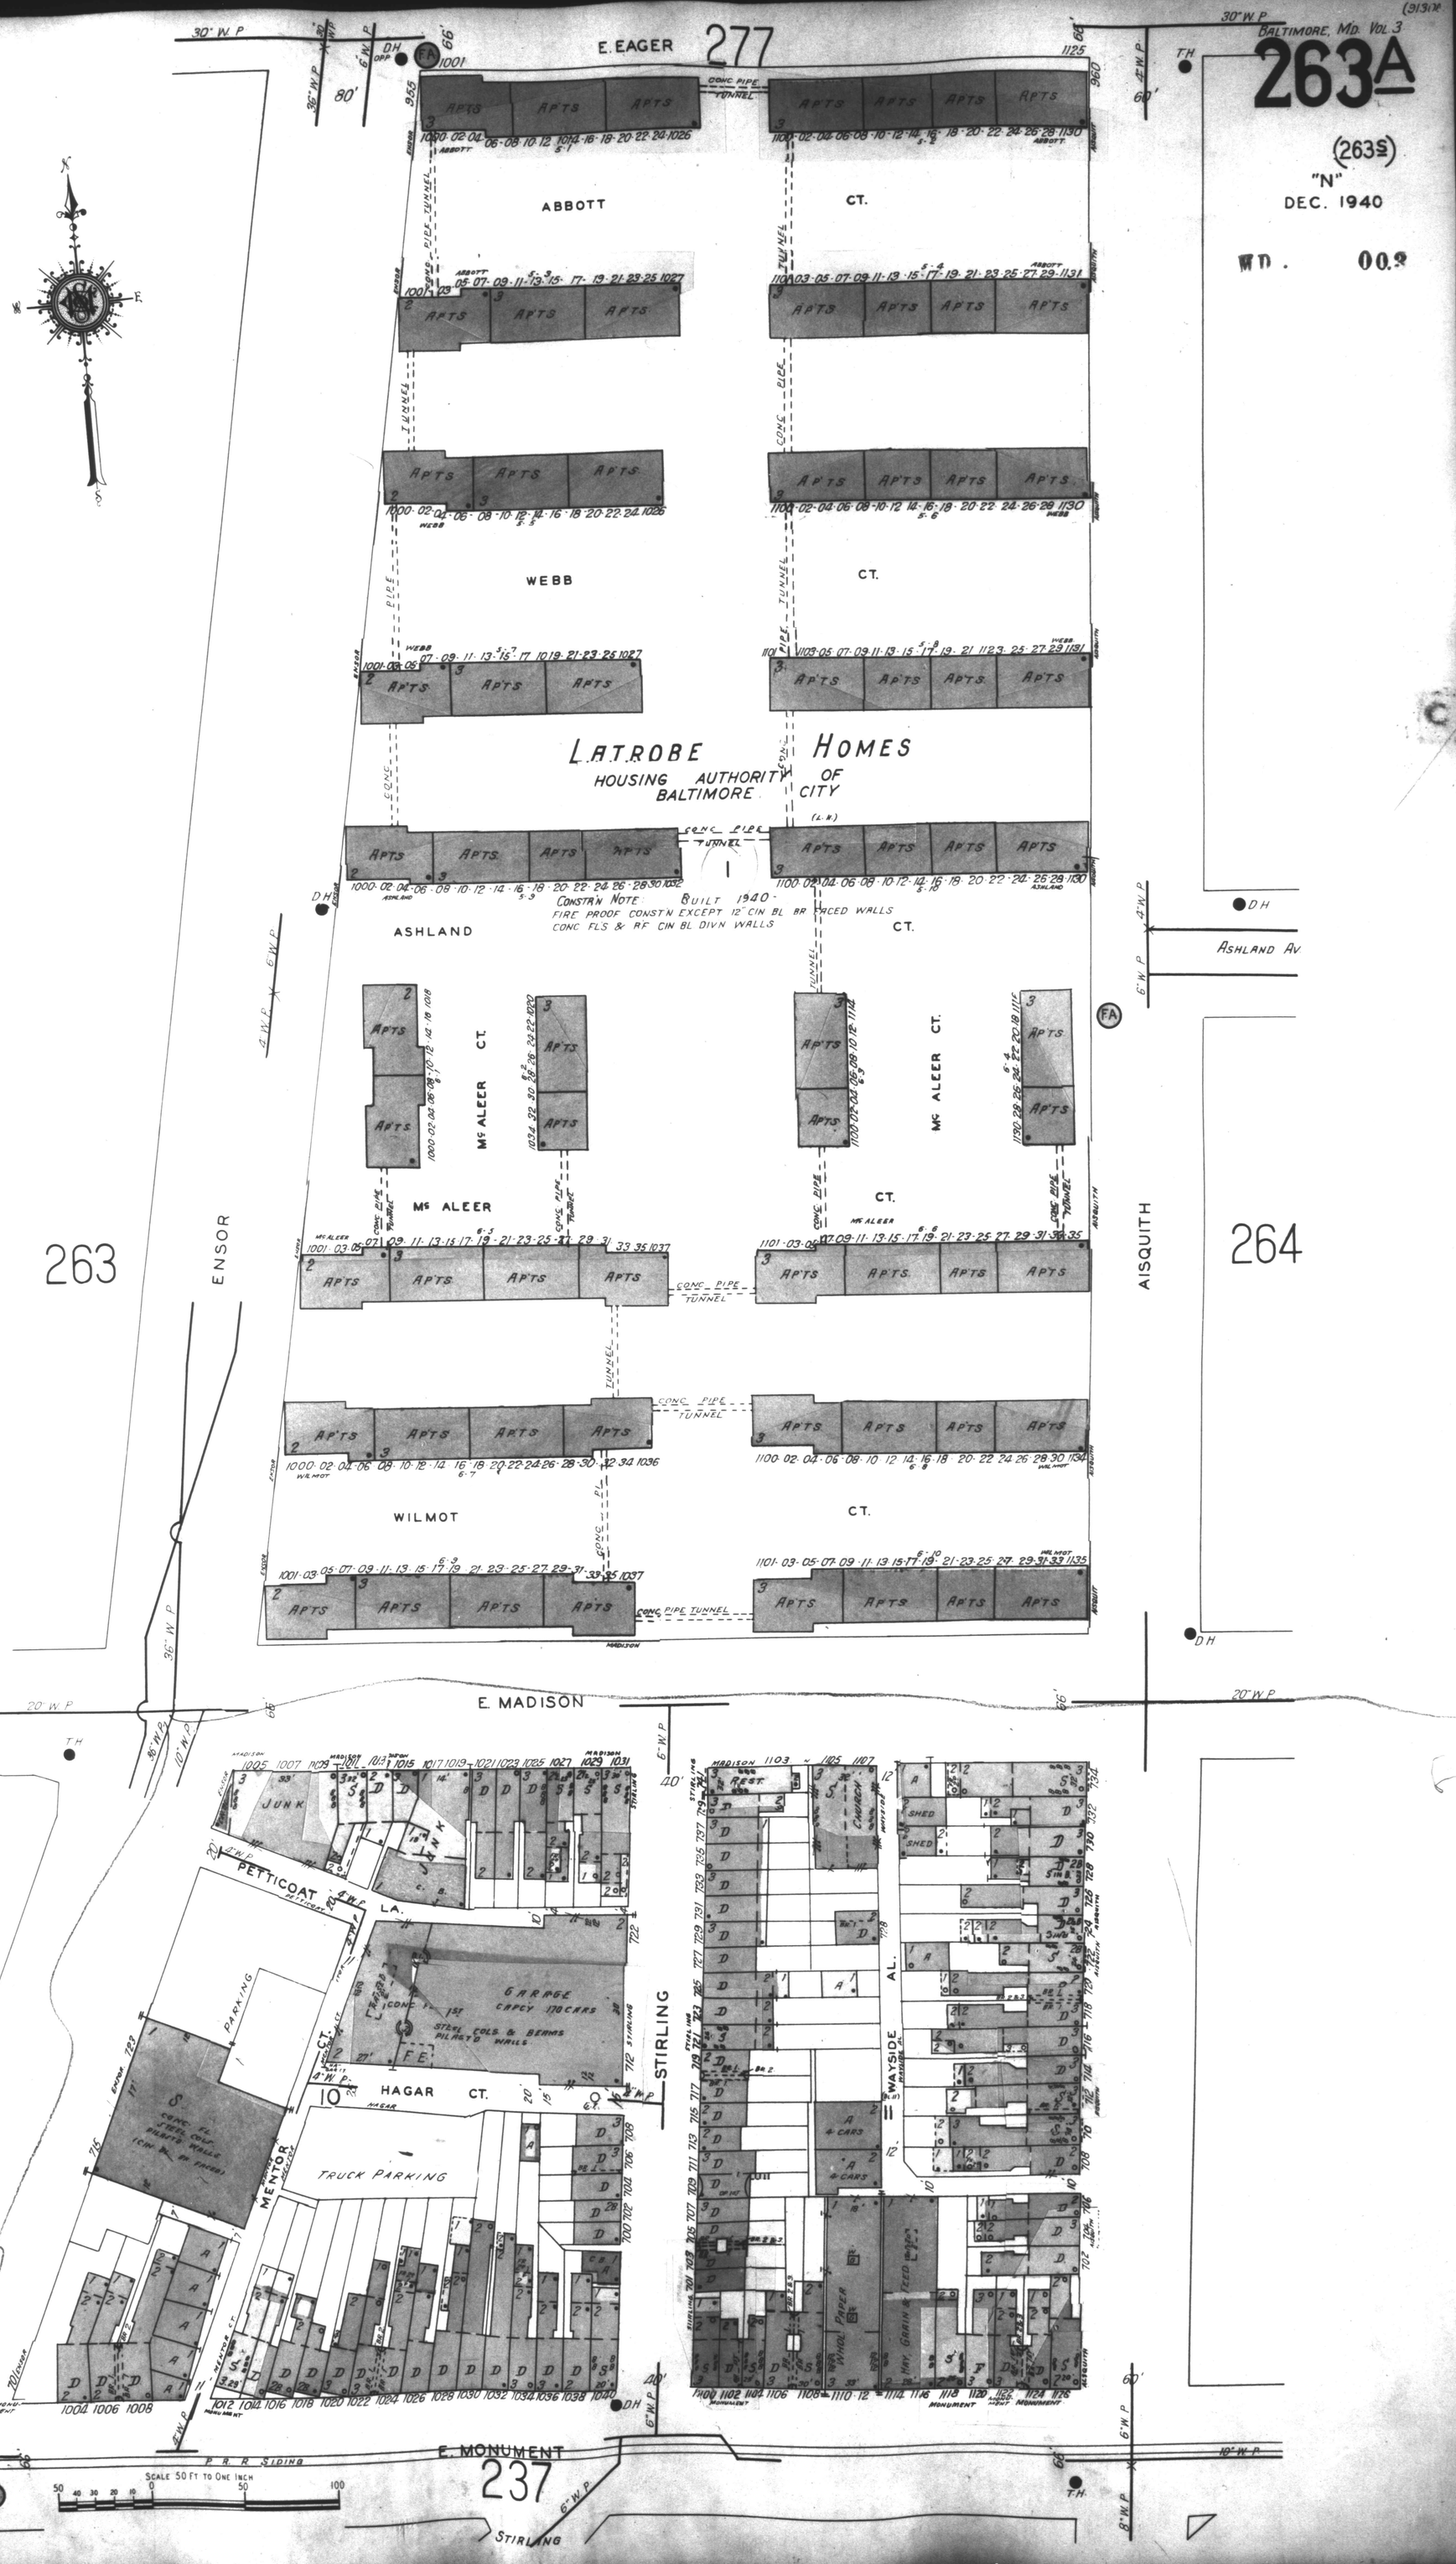
E. EAGER
277
ABBOTT
CT.
WEBB
CT.
LATROBE HOMES
HOUSING AUTHORITY OF BALTIMORE CITY
ASHLAND
CT.
CONSTR'N NOTE: BUILT 1940 - FIRE PROOF CONSTN EXCEPT 12" CIN BL BR FACED WALLS CONC FLS & RF CIN BL DIVN WALLS
Mc ALEER
CT.
Mc ALEER
CT.
WILMOT
CT.
263
ENSOR
AISQUITH
264
ASHLAND AV.
E. MADISON
PETTICOAT LA.
GARAGE CAPCY 170 CARS
HAGAR CT.
TRUCK PARKING
MENTOR
STIRLING
WAYSIDE
E. MONUMENT
237
P. R. R. SIDING
SCALE 50 FT TO ONE INCH