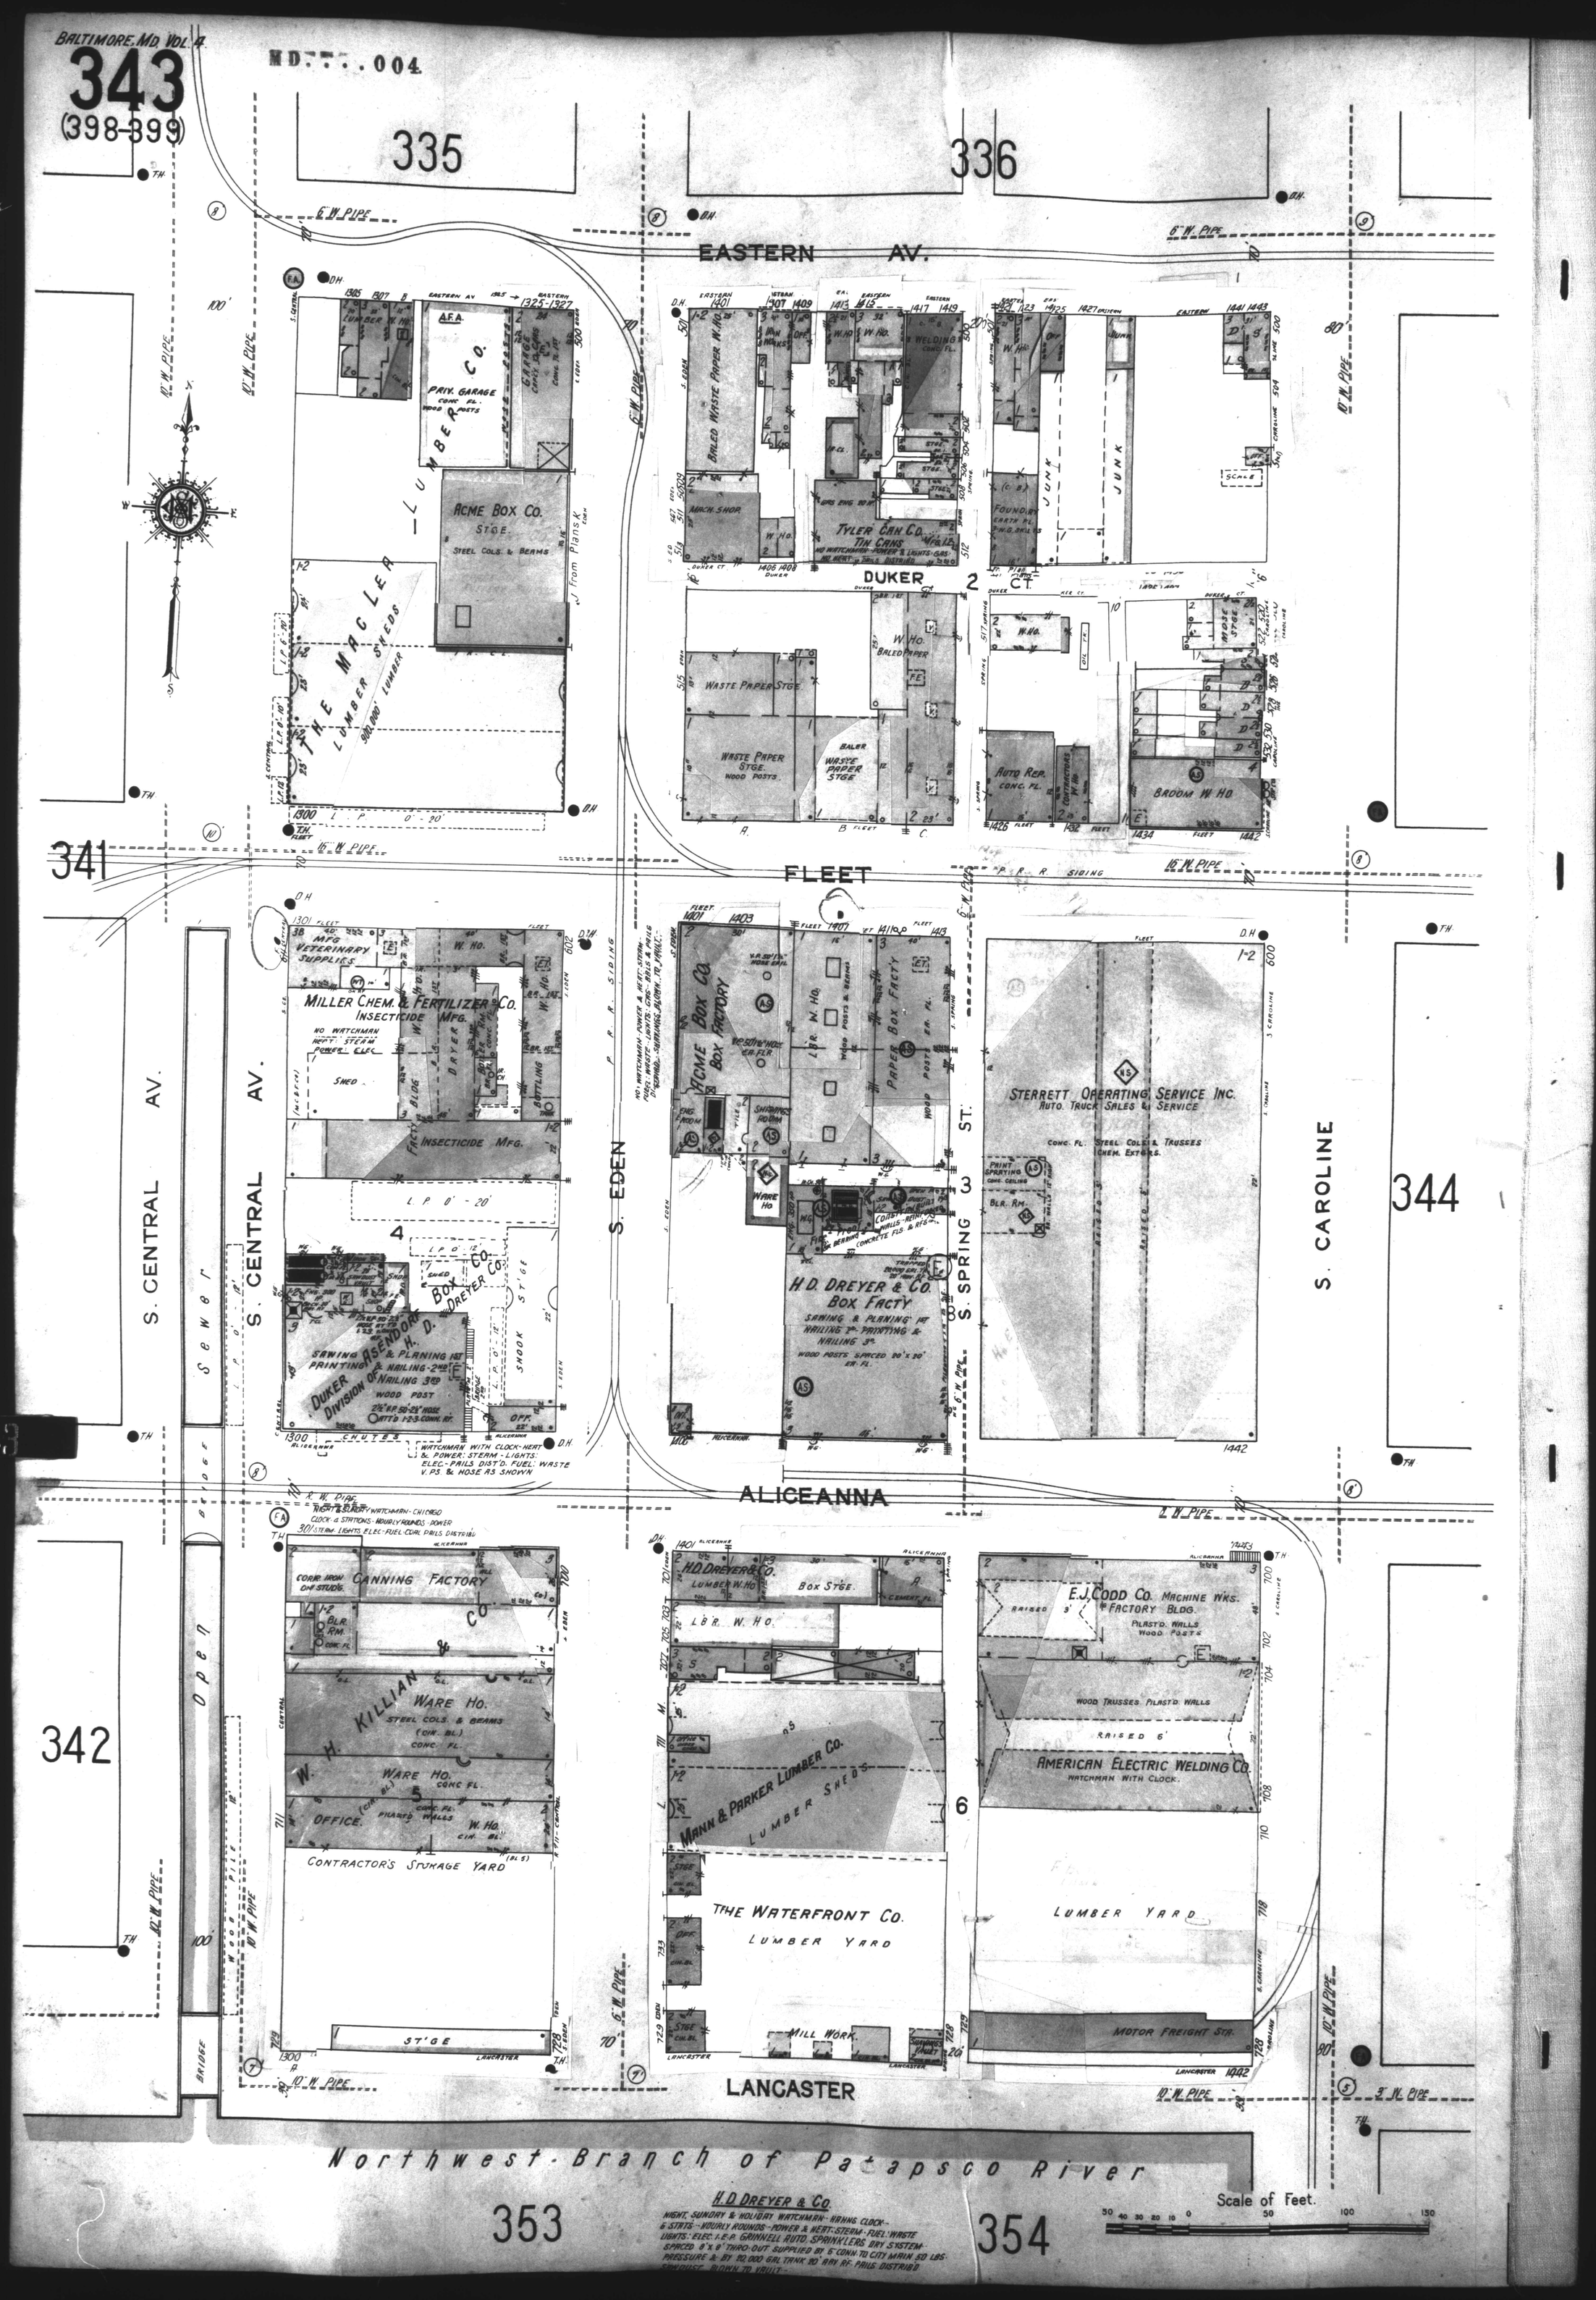
335
336
EASTERN AV.
FLEET
ALICEANNA
LANCASTER
S. CENTRAL AV.
S. EDEN
S. SPRING ST.
S. CAROLINE
DUKER CT.
341
342
344
343
353
354
Northwest Branch of Patapsco River
THE MACLER LUMBER CO.
LUMBER SHEDS
300,000' LUMBER
ACME BOX CO.
STGE.
STEEL COLS. & BEAMS
PRIV. GARAGE
CONC. FL.
WOOD POSTS
GARAGE
BALED WASTE PAPER W. HO.
MACH. SHOP
TYLER CAN CO.
TIN CANS
NO WATCHMAN-POWER & LIGHTS-GAS
NO HEAT. OILS DISTRIB.
JUNK
FOUNDRY
EARTH FL.
WASTE PAPER STGE.
WOOD POSTS.
W. HO. BALED PAPER
BALER
WASTE PAPER STGE.
AUTO REP.
CONC. FL.
BROOM W. HO.
MFG. VETERINARY SUPPLIES
MILLER CHEM. & FERTILIZER CO.
INSECTICIDE MFG.
NO WATCHMAN
HEAT: STEAM
POWER: ELEC.
SHED
DRYER
BOTTLING
INSECTICIDE MFG.
L. P. 0'-20'
DUKER BOX CO.
DIVISION OF H. D. DREYER CO.
SAWING & PLANING 1ST
PRINTING & NAILING-2ND
NAILING 3RD
WOOD POST
SHOOK STGE
OFF.
CHUTES
WATCHMAN WITH CLOCK-HEAT & POWER: STEAM-LIGHTS: ELEC.-PAILS DIST'D. FUEL: WASTE V.PS. & HOSE AS SHOWN
NO WATCHMAN-POWER & HEAT: STEAM-FUELS: WASTE-LIGHTS: ELEC.-PAILS & PULLS DISTRIB.-SPRINKLERS AUTOM.-TYL. WHEEL
ACME BOX CO.
BOX FACTORY
W. HO.
LBR. W. HO.
PAPER BOX FACTY
WARE HO.
SHIPPING ROOM
ENG. ROOM
H. D. DREYER & CO.
BOX FACTY
SAWING & PLANING 1ST
NAILING 2ND-PRINTING &
NAILING 3RD
WOOD POSTS SPACED 20'x20'
EA. FL.
STERRETT OPERATING SERVICE INC.
AUTO. TRUCK SALES & SERVICE
CONC. FL. STEEL COLS. & TRUSSES
CHEM. EXT'RS.
PAINT SPRAYING
BLR. RM.
NIGHT & SUNDAY WATCHMAN-CHICAGO CLOCK-6 STATIONS-HOURLY ROUNDS-POWER 30# STEAM-LIGHTS-ELEC-FUEL-COAL PAILS DISTRIB'D
CORR. IRON ON STUDS
CANNING FACTORY
BLR. RM.
CONC. FL.
W. H. KILLIAN CO.
WARE HO.
STEEL COLS. & BEAMS
(CIN. BL.)
CONC. FL.
WARE HO.
CONC. FL.
OFFICE.
PILAST'D WALLS
W. HO.
CIN. BL.
CONTRACTOR'S STORAGE YARD
STGE
H. D. DREYER & CO.
LUMBER W. HO.
BOX STGE.
CEMENT FL.
LBR. W. HO.
MANN & PARKER LUMBER CO.
LUMBER SHEDS
THE WATERFRONT CO.
LUMBER YARD
MILL WORK
E. J. CODD CO. MACHINE WKS.
FACTORY BLDG.
PILAST'D WALLS
WOOD POSTS
WOOD TRUSSES. PILAST'D WALLS
RAISED 6'
AMERICAN ELECTRIC WELDING CO.
WATCHMAN WITH CLOCK.
LUMBER YARD
MOTOR FREIGHT STA.
H. D. DREYER & CO.
NIGHT, SUNDAY & HOLIDAY WATCHMAN-HANG CLOCK-6 STATS.-HOURLY ROUNDS-POWER & HEAT: STEAM-FUEL: WASTE LIGHTS: ELEC. I.E.P. GRINNELL AUTO. SPRINKLERS DRY SYSTEM-SPACED 8'x8' THRO-OUT SUPPLIED BY 6" CONN. TO CITY MAIN 50 LBS. PRESSURE & BY 10,000 GAL. TANK 20' ABV. RF. PAILS DISTRIB'D SAWDUST BLOWN TO VAULT-
Scale of Feet.
50 40 30 20 10 0 50 100 150