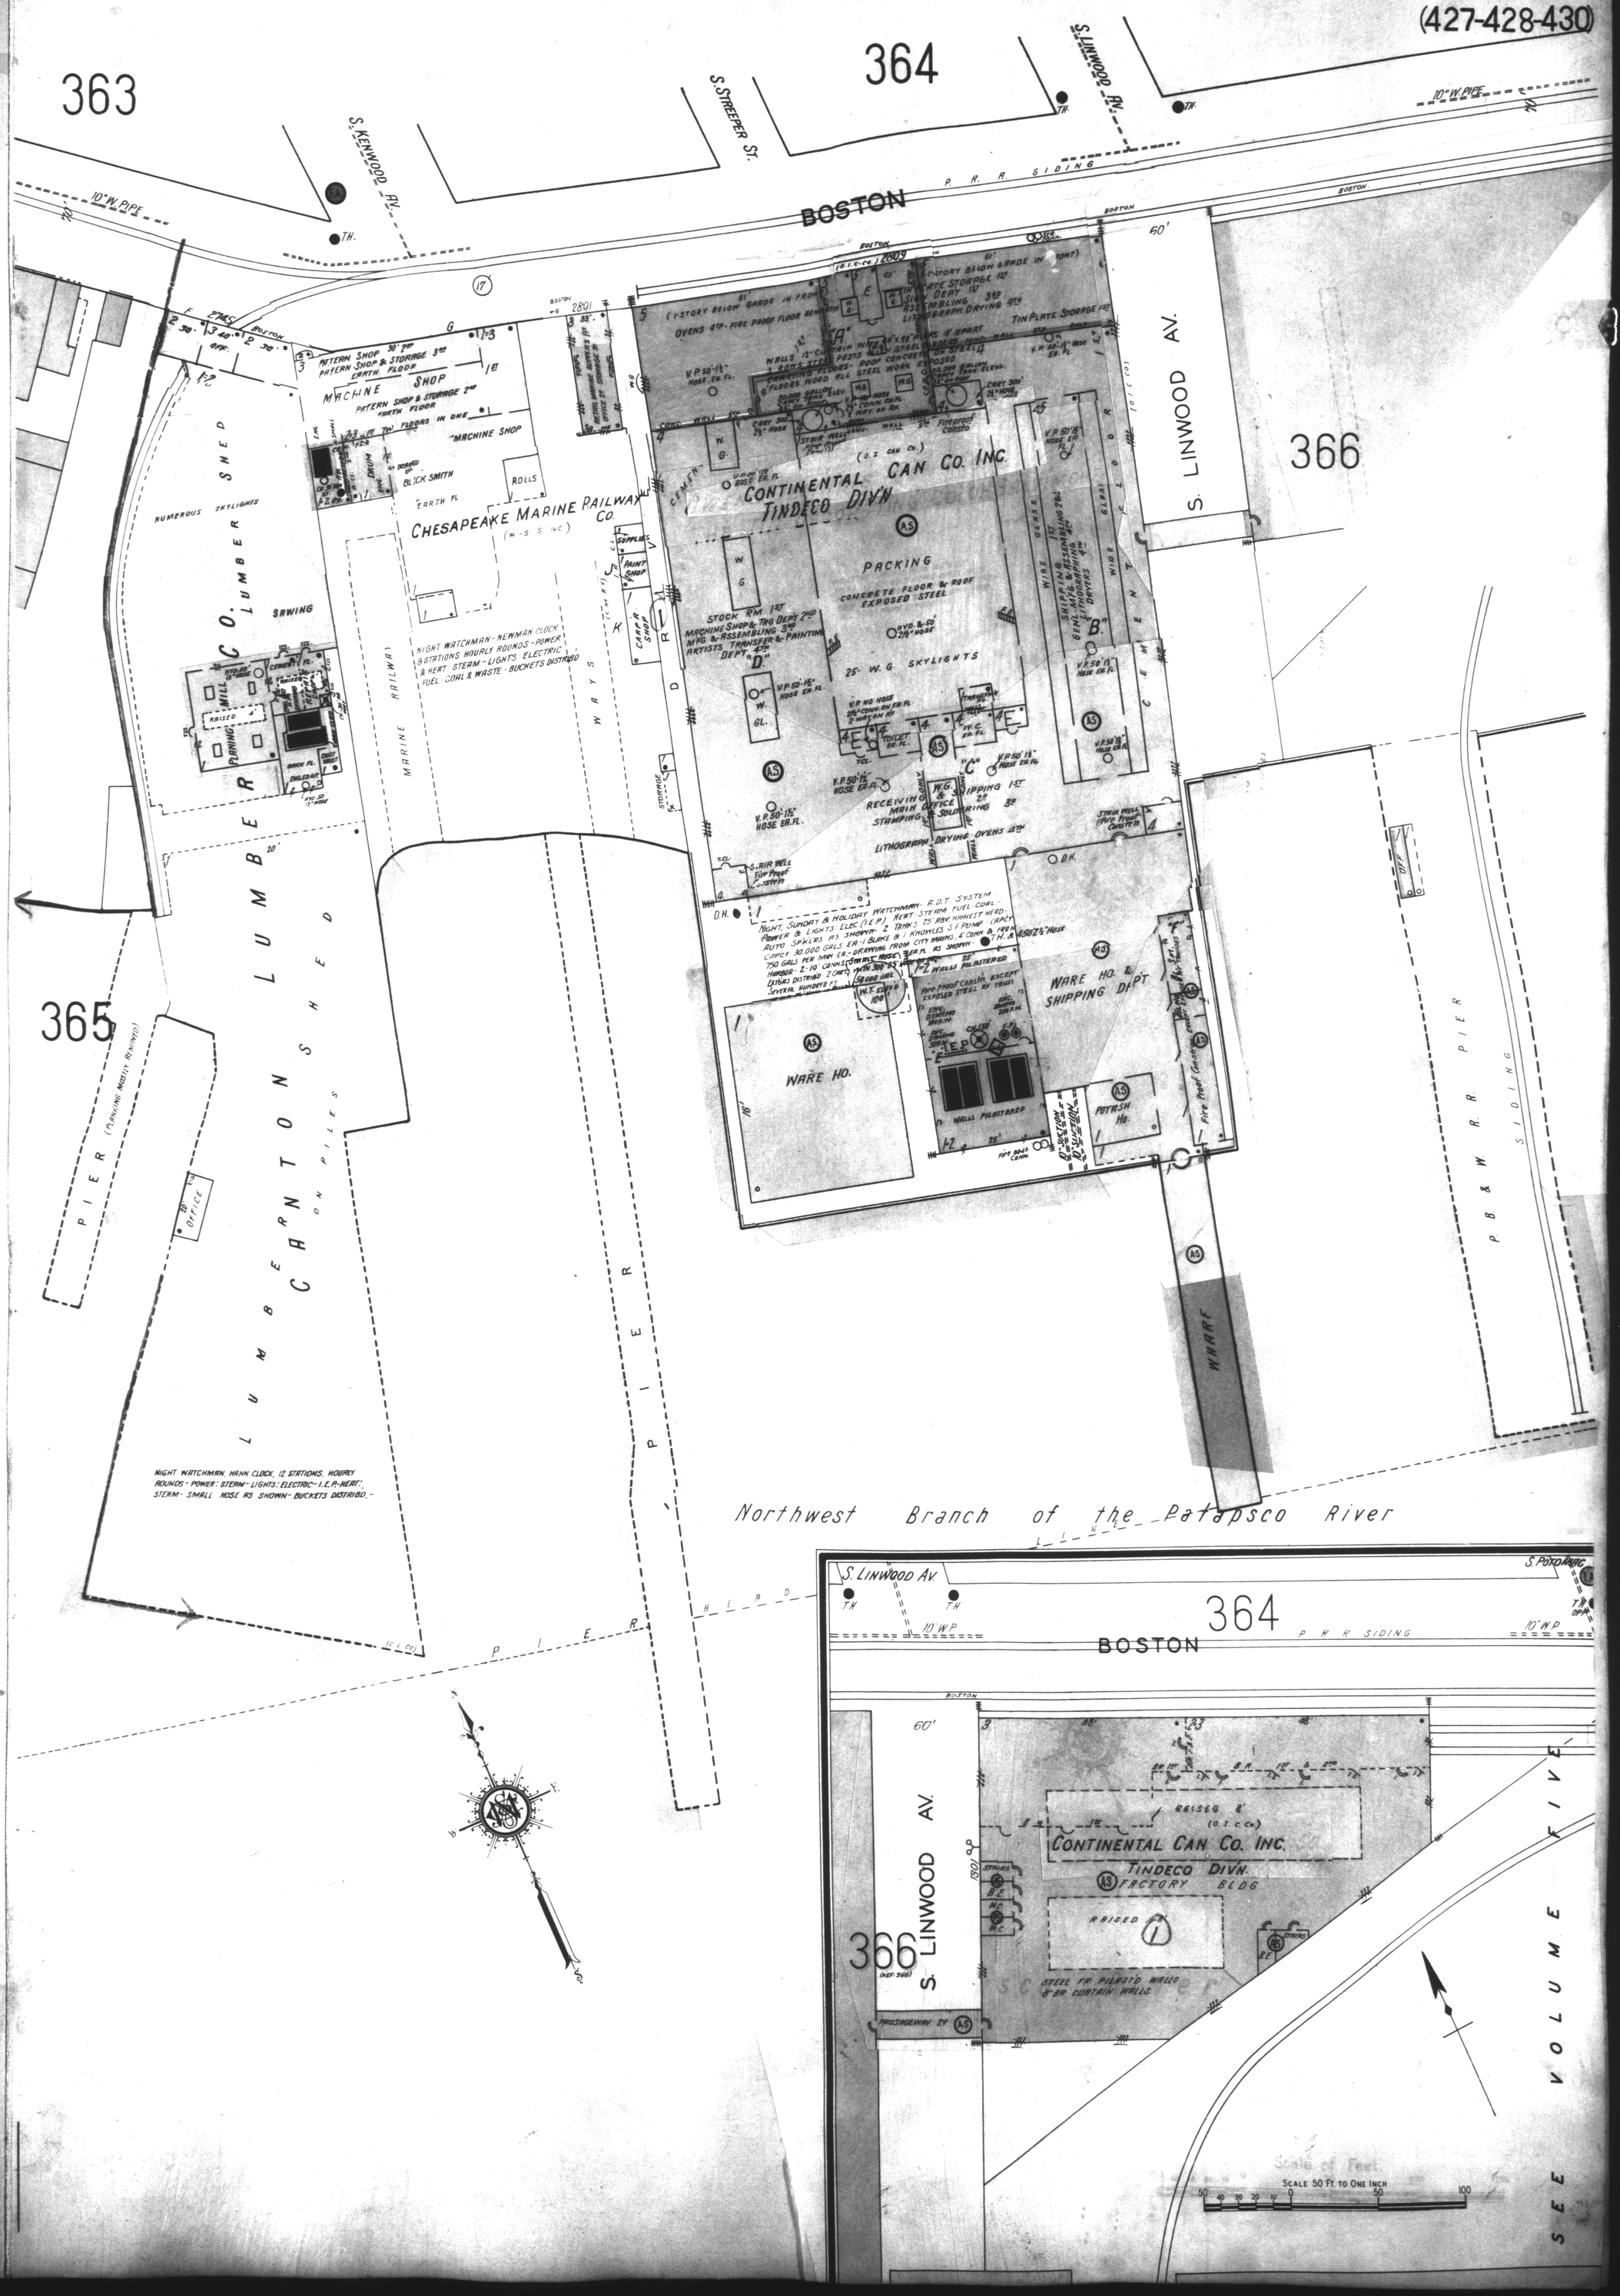
363
364
365
366
S. KENWOOD AV.
S. STREEPER ST.
S. LINWOOD AV.
BOSTON
P. R. R. SIDING
10" W. PIPE
CONTINENTAL CAN CO. INC.
TINDECO DIV'N
PACKING
CONCRETE FLOOR & ROOF EXPOSED STEEL
25' W. G. SKYLIGHTS
RECEIVING MAIN OFFICE STAMPING & SOLDERING
LITHOGRAPH DRYING OVENS
WARE HO.
WARE HO. & SHIPPING DEPT
POTASH HO.
WHARF
CHESAPEAKE MARINE RAILWAY CO.
(W.S.S. INC)
MACHINE SHOP
BLICK SMITH
ROLLS
PATTERN SHOP & STORAGE
NUMEROUS SKYLIGHTS
LUMBER SHED
SAWING
PLANING MILL
CHARNTON LUMBER CO.
PIER (PLANKING MOSTLY REMOVED)
OFFICE
MARINE RAILWAY
P. B. & W. R. PIER
SIDING
Northwest Branch of the Patapsco River
NIGHT WATCHMAN, HAHN CLOCK, 12 STATIONS, HOURLY ROUNDS - POWER: STEAM - LIGHTS: ELECTRIC - I.E.P. - HEAT: STEAM - SMALL HOSE AS SHOWN - BUCKETS DISTRIBD.
S. LINWOOD AV.
S. POTOMAC
364
BOSTON
366
(REF. 368)
CONTINENTAL CAN CO. INC.
TINDECO DIV'N.
FACTORY BLDG
STEEL FR. PILASTD WALLS 8" BR. CURTAIN WALLS.
PASSAGEWAY 2'
SCALE 50 FT. TO ONE INCH
SEE VOLUME FIVE