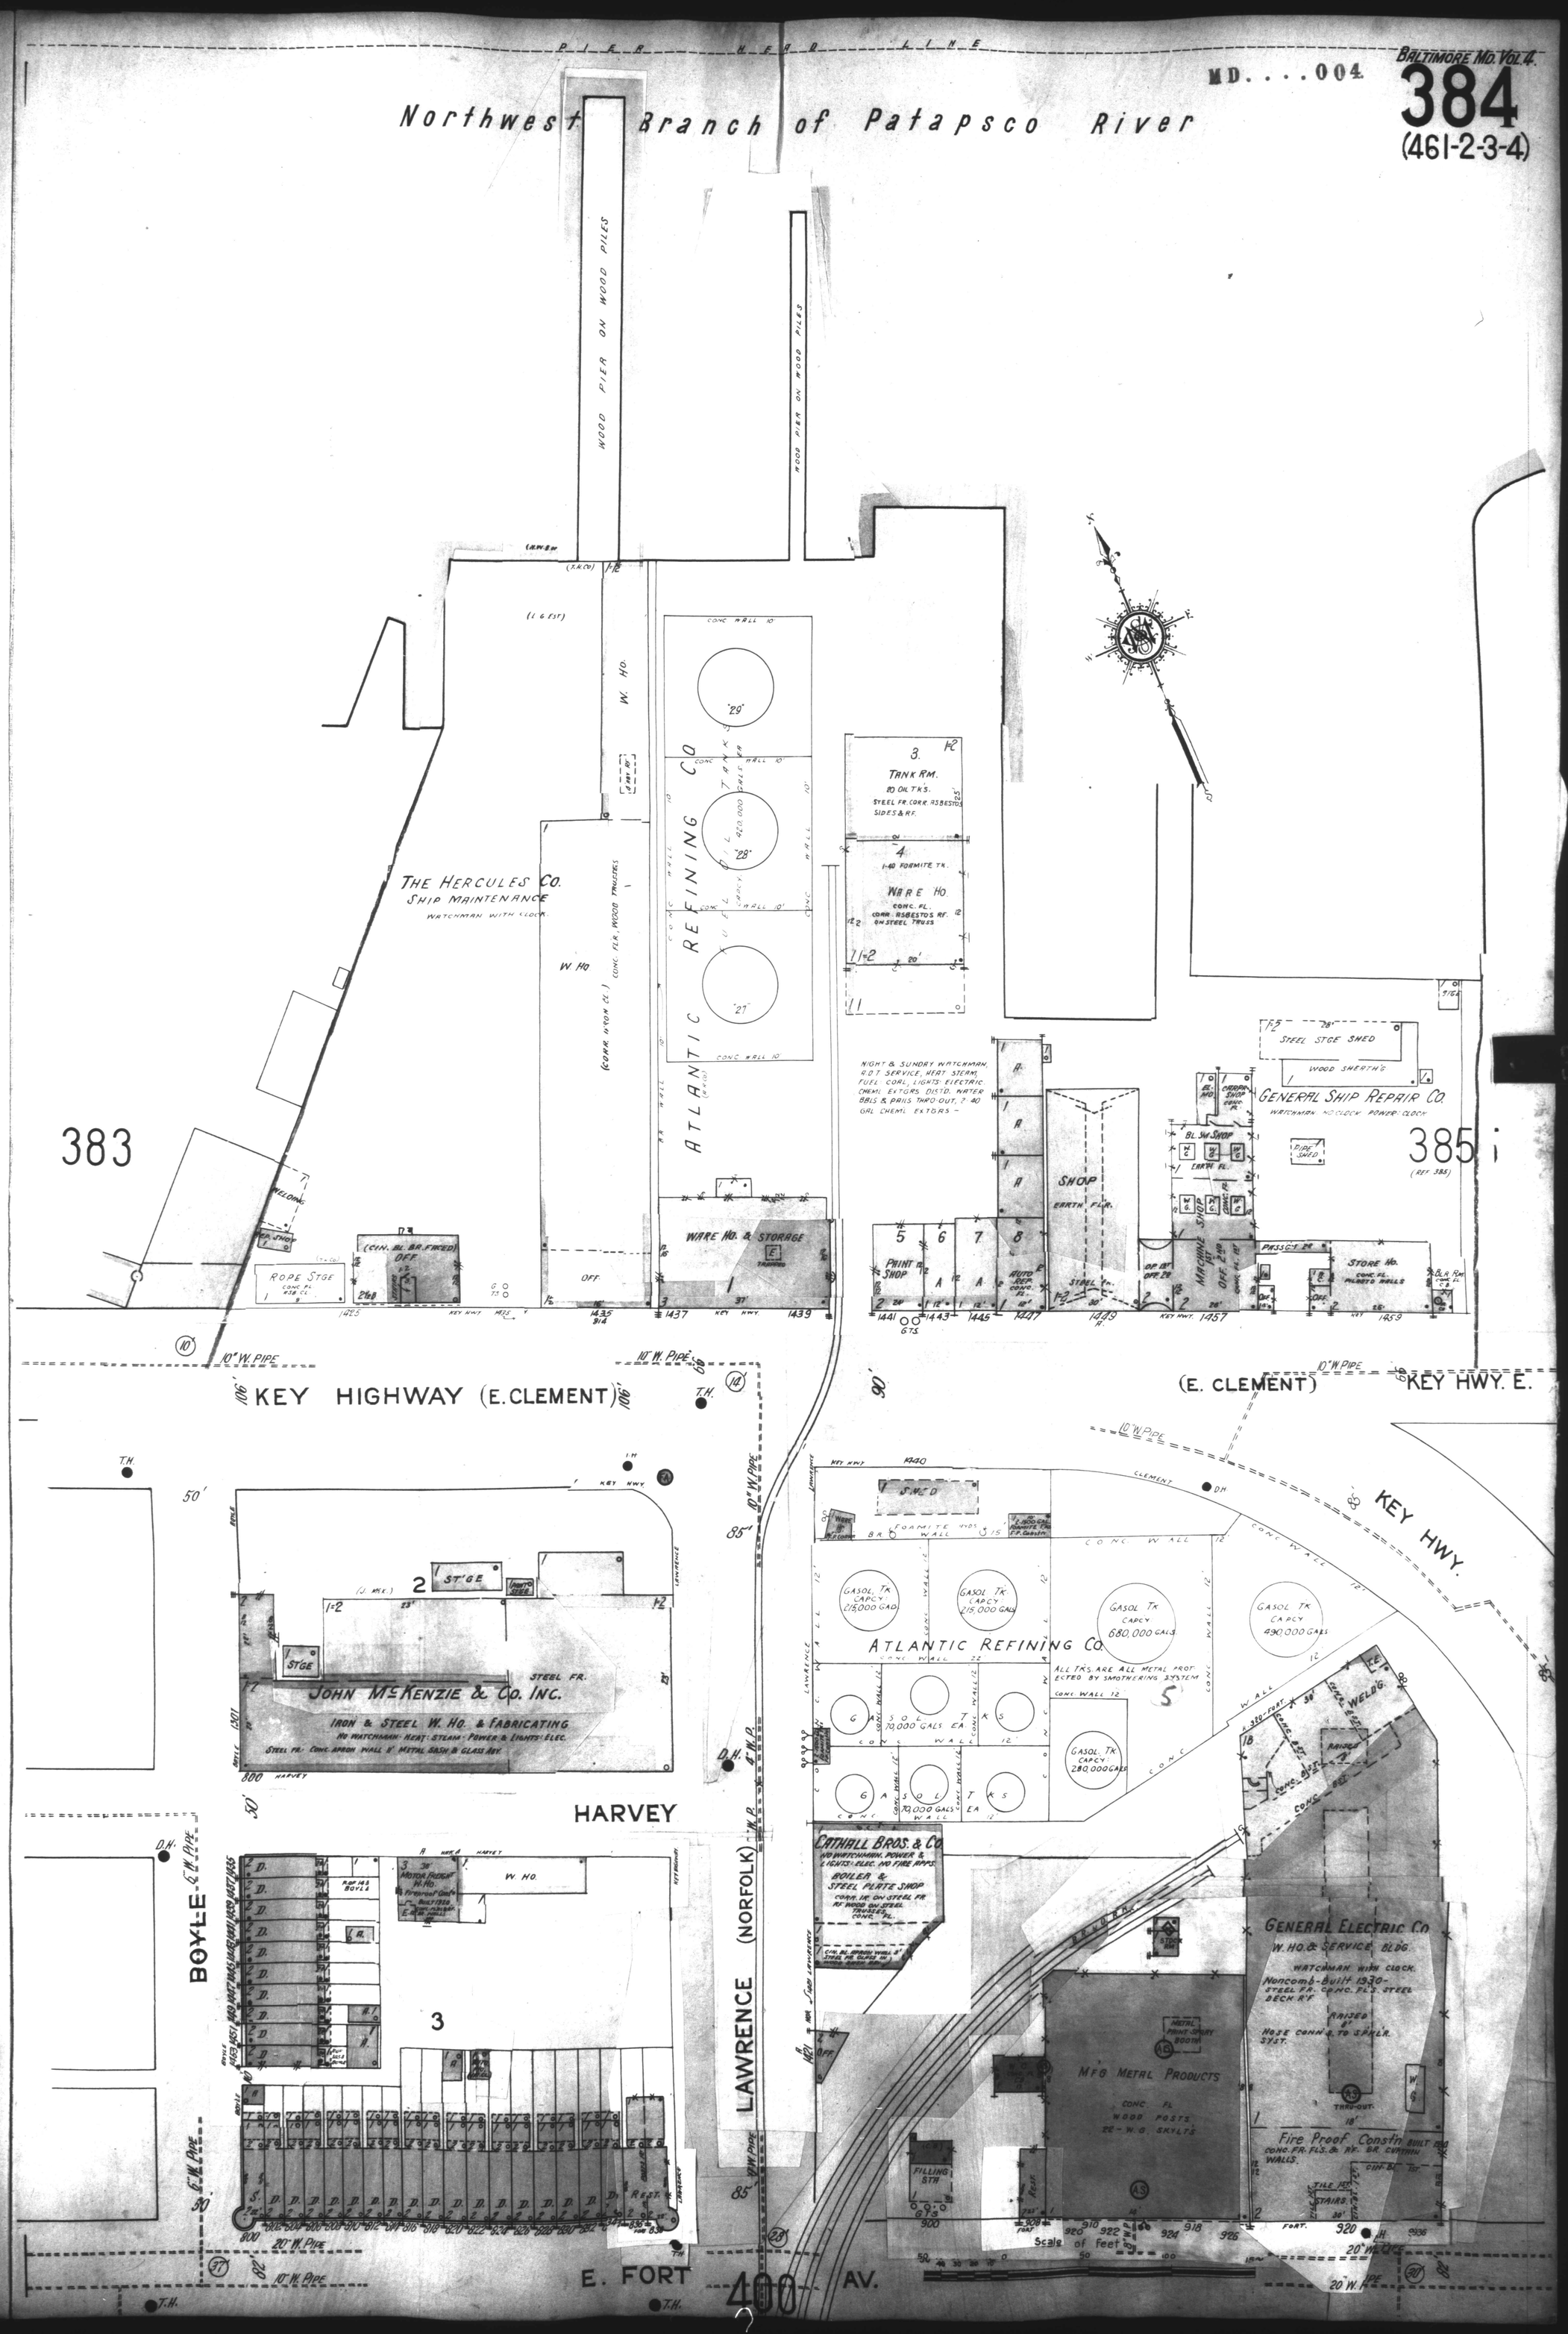
PIER HEAD LINE
Northwest Branch of Patapsco River
WOOD PIER ON WOOD PILES
THE HERCULES CO.
SHIP MAINTENANCE
WATCHMAN WITH CLOCK.
383
ATLANTIC REFINING CO.
TANK
420,000 GALS.
WARE HO. & STORAGE
3.
TANK RM.
20 OIL TKS.
STEEL FR. CORR. ASBESTOS SIDES & RF.
4.
1-40 FOAMITE TK.
WARE HO.
CONC. FL.
CORR. ASBESTOS RF. ON STEEL TRUSS
NIGHT & SUNDRY WATCHMAN, R.O.T. SERVICE, HEAT STEAM, FUEL COAL, LIGHTS ELECTRIC CHEMI. EXTGRS. DISTD. WATER BBLS & PAILS THRO-OUT, 2-40 GAL CHEMI. EXTGRS.
SHOP
EARTH FLR.
PAINT SHOP
AUTO REP. CONC. FL.
STEEL FR.
MACHINE SHOP
BL. SM. SHOP
EARTH FL.
CARPE. SHOP CONC. FL.
STEEL STGE SHED
WOOD SHEATH'G
GENERAL SHIP REPAIR CO.
WATCHMAN NO CLOCK. POWER: CLOCK
PIPE SHED
STORE HO.
CONC. FL. PALISTO WALLS
385
(REF. 385)
ROPE STGE
CONC. FL.
(CIN. BL. BR. FRCED) OFF.
WELDING
10" W. PIPE
KEY HIGHWAY (E. CLEMENT)
KEY HWY. E.
(E. CLEMENT)
KEY HWY.
JOHN McKENZIE & CO. INC.
IRON & STEEL W. HO. & FABRICATING
NO WATCHMAN. HEAT: STEAM. POWER & LIGHTS: ELEC.
STEEL FR. CONC. APRON WALL 1' METAL SASH & GLASS ROF
HARVEY
BOYLE
LAWRENCE (NORFOLK)
ATLANTIC REFINING CO.
GASOL. TK. CAPCY. 215,000 GALS.
GASOL. TK. CAPCY. 680,000 GALS.
GASOL. TK. CAPCY. 490,000 GALS.
GASOL. TK. CAPCY. 280,000 GALS.
70,000 GALS. EA.
ALL TKS. ARE ALL METAL PROTECTED BY SMOTHERING SYSTEM
CATHALL BROS. & CO.
NO WATCHMAN. POWER & LIGHTS: ELEC. NO FIRE APPS.
BOILER & STEEL PLATE SHOP
CONC. FR. ON STEEL FR. RF. WOOD ON STEEL TRUSSES. CONC. FL.
GENERAL ELECTRIC CO.
W. HO. & SERVICE BLDG.
WATCHMAN WITH CLOCK.
Noncomb. - Built 1930 -
STEEL FR. CONC. FL'S. STEEL DECK RF.
HOSE CONN'S. TO SPKLR. SYST.
MFG METAL PRODUCTS
CONC. FL.
WOOD POSTS
22 - W. G. SKYLTS
Fire Proof Constn. BUILT 1930
CONC. FR. FLS. & RF. BR. CURTAIN WALLS.
FILLING STN.
Scale of feet
E. FORT AV.
400