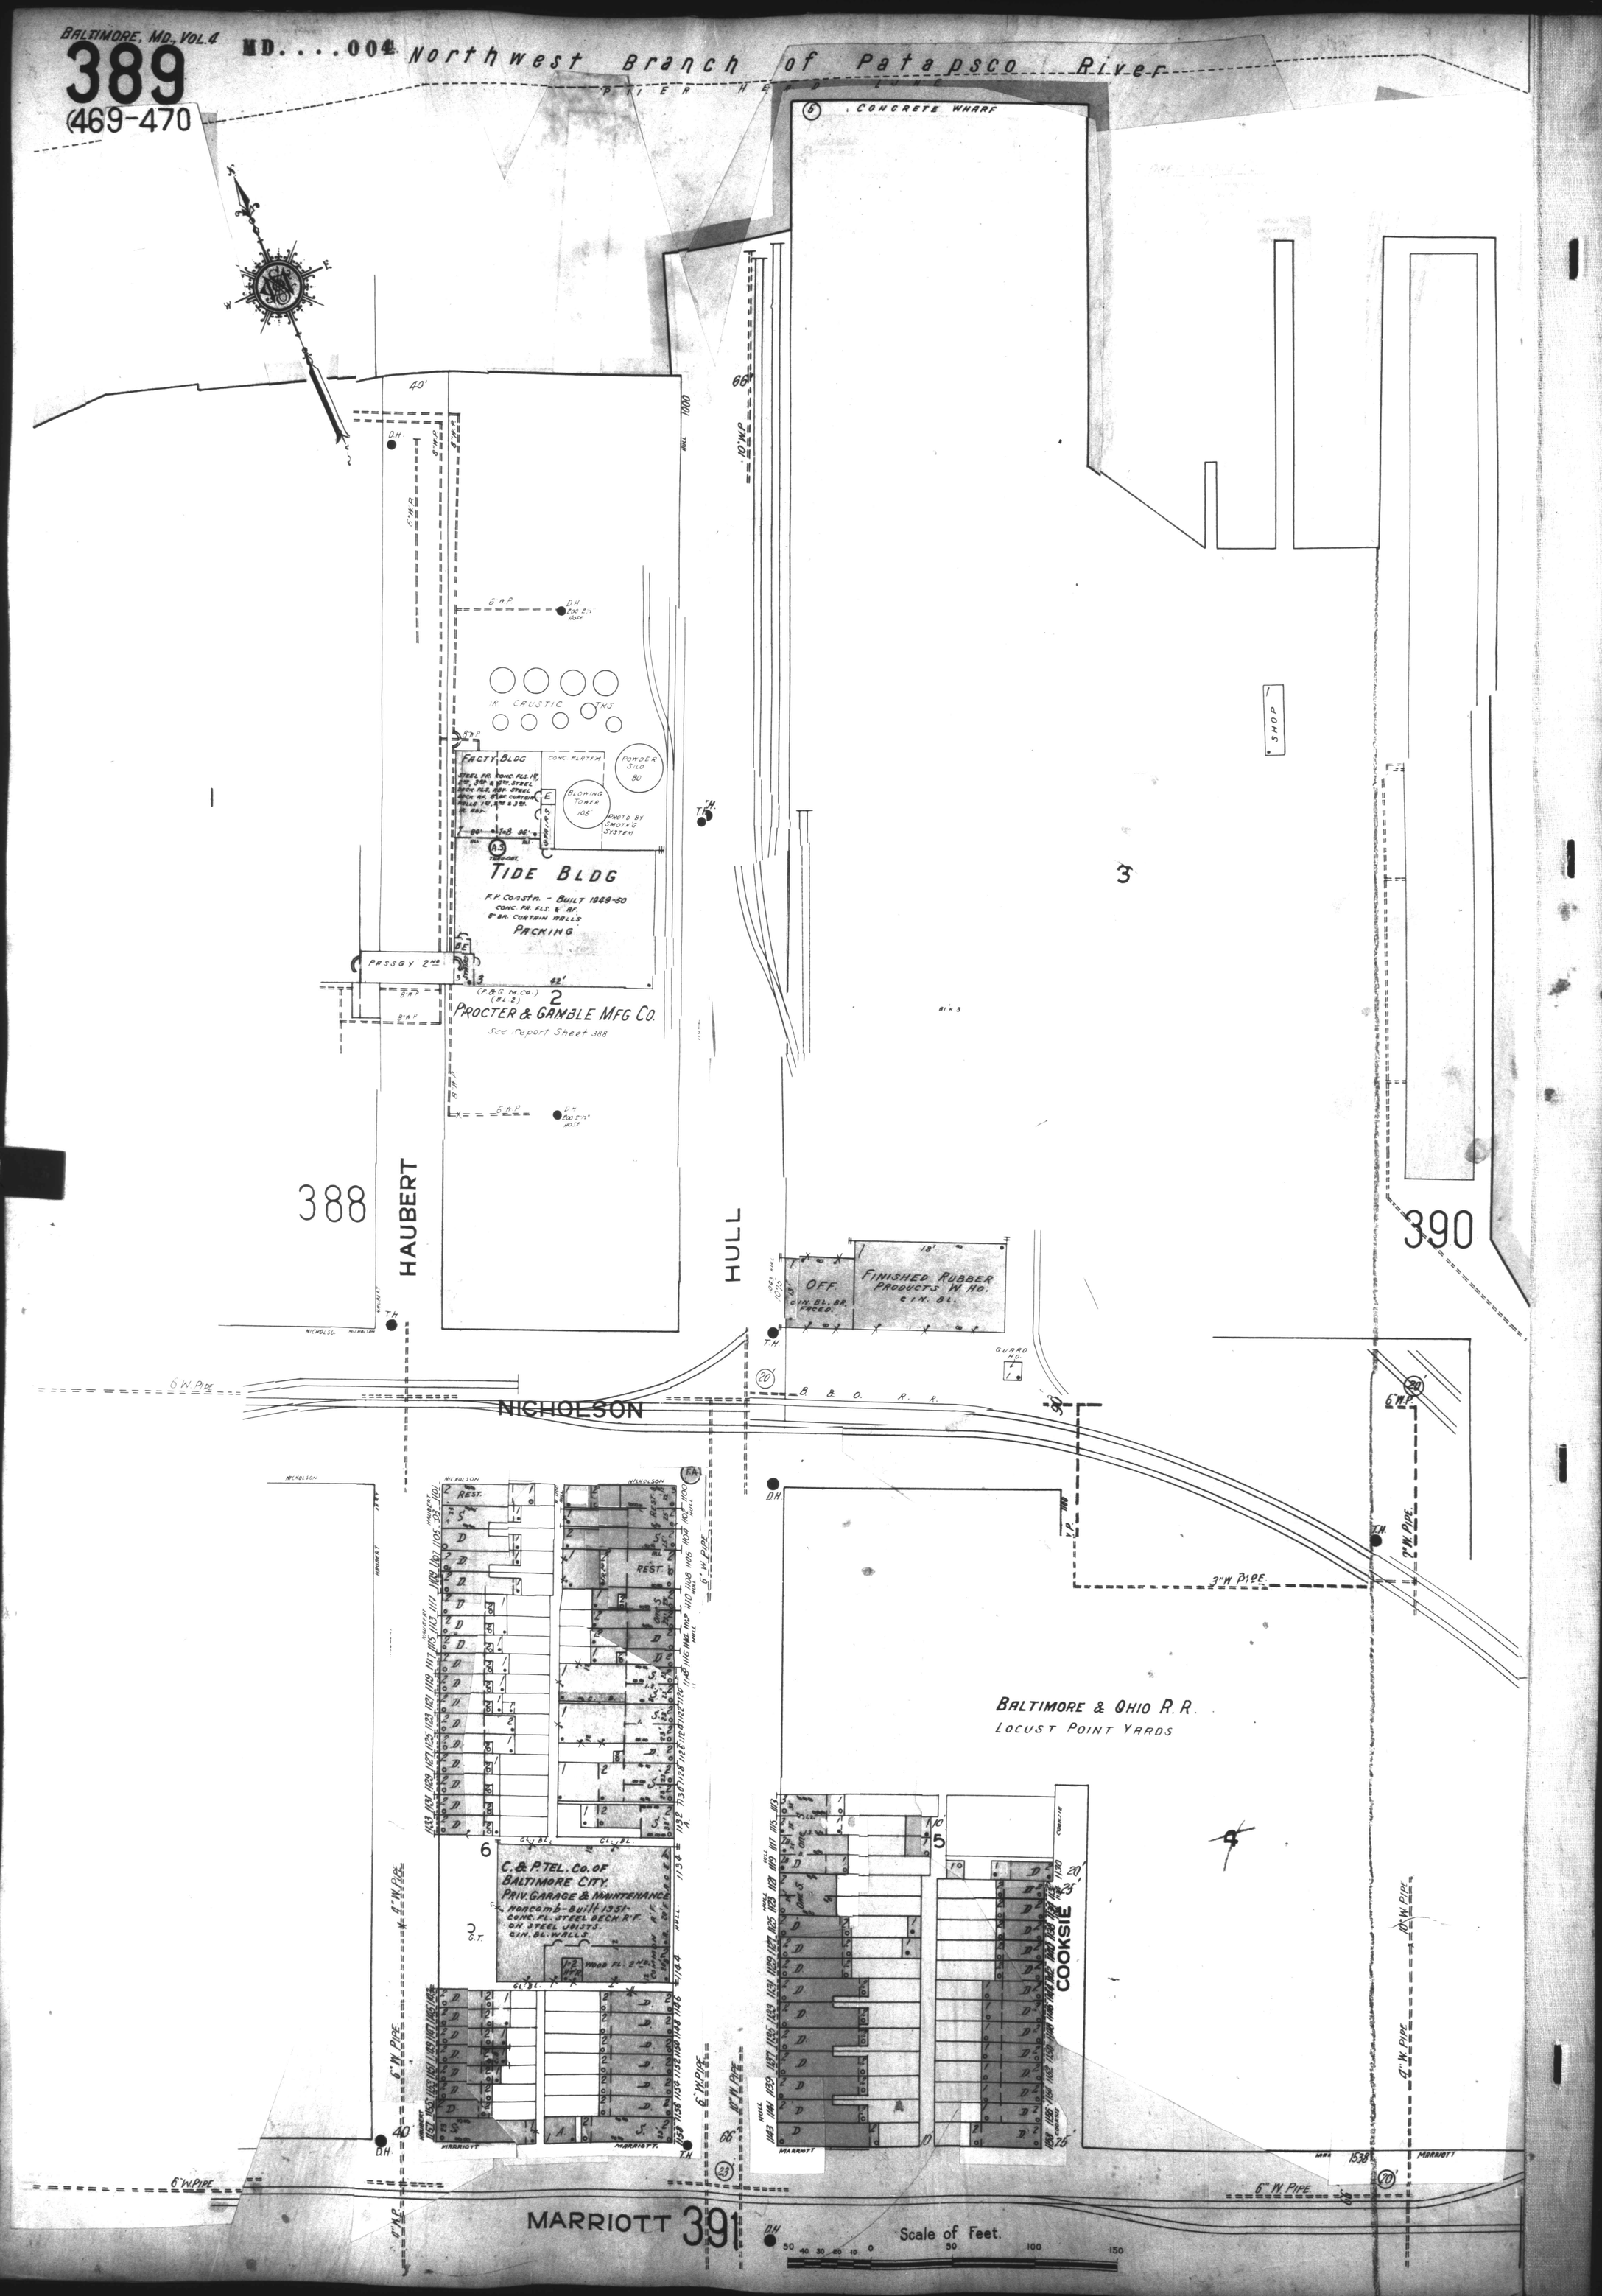
Northwest Branch of Patapsco River
PIER HEAD LINE
CONCRETE WHARF
CRUSTIC TKS
FACTY BLDG
POWDER SILO 80
BLOWING TOWER 105'
PHOTO BY SMOKING SYSTEM
TIDE BLDG
F.P. CONSTR. - BUILT 1949-50
CONC. FR. FLS. & RF.
8" BR. CURTAIN WALLS
PACKING
PASSGY 2ND
PROCTER & GAMBLE MFG CO.
See Report Sheet 388
388
HAUBERT
HULL
390
SHOP
OFF.
FINISHED RUBBER PRODUCTS W. HO.
GUARD HO.
NICHOLSON
B. & O. R. R.
REST.
C. & P. TEL. CO. OF BALTIMORE CITY.
PRIV. GARAGE & MAINTENANCE
BALTIMORE & OHIO R. R.
LOCUST POINT YARDS
COOKSIE
MARRIOTT
391
Scale of Feet.