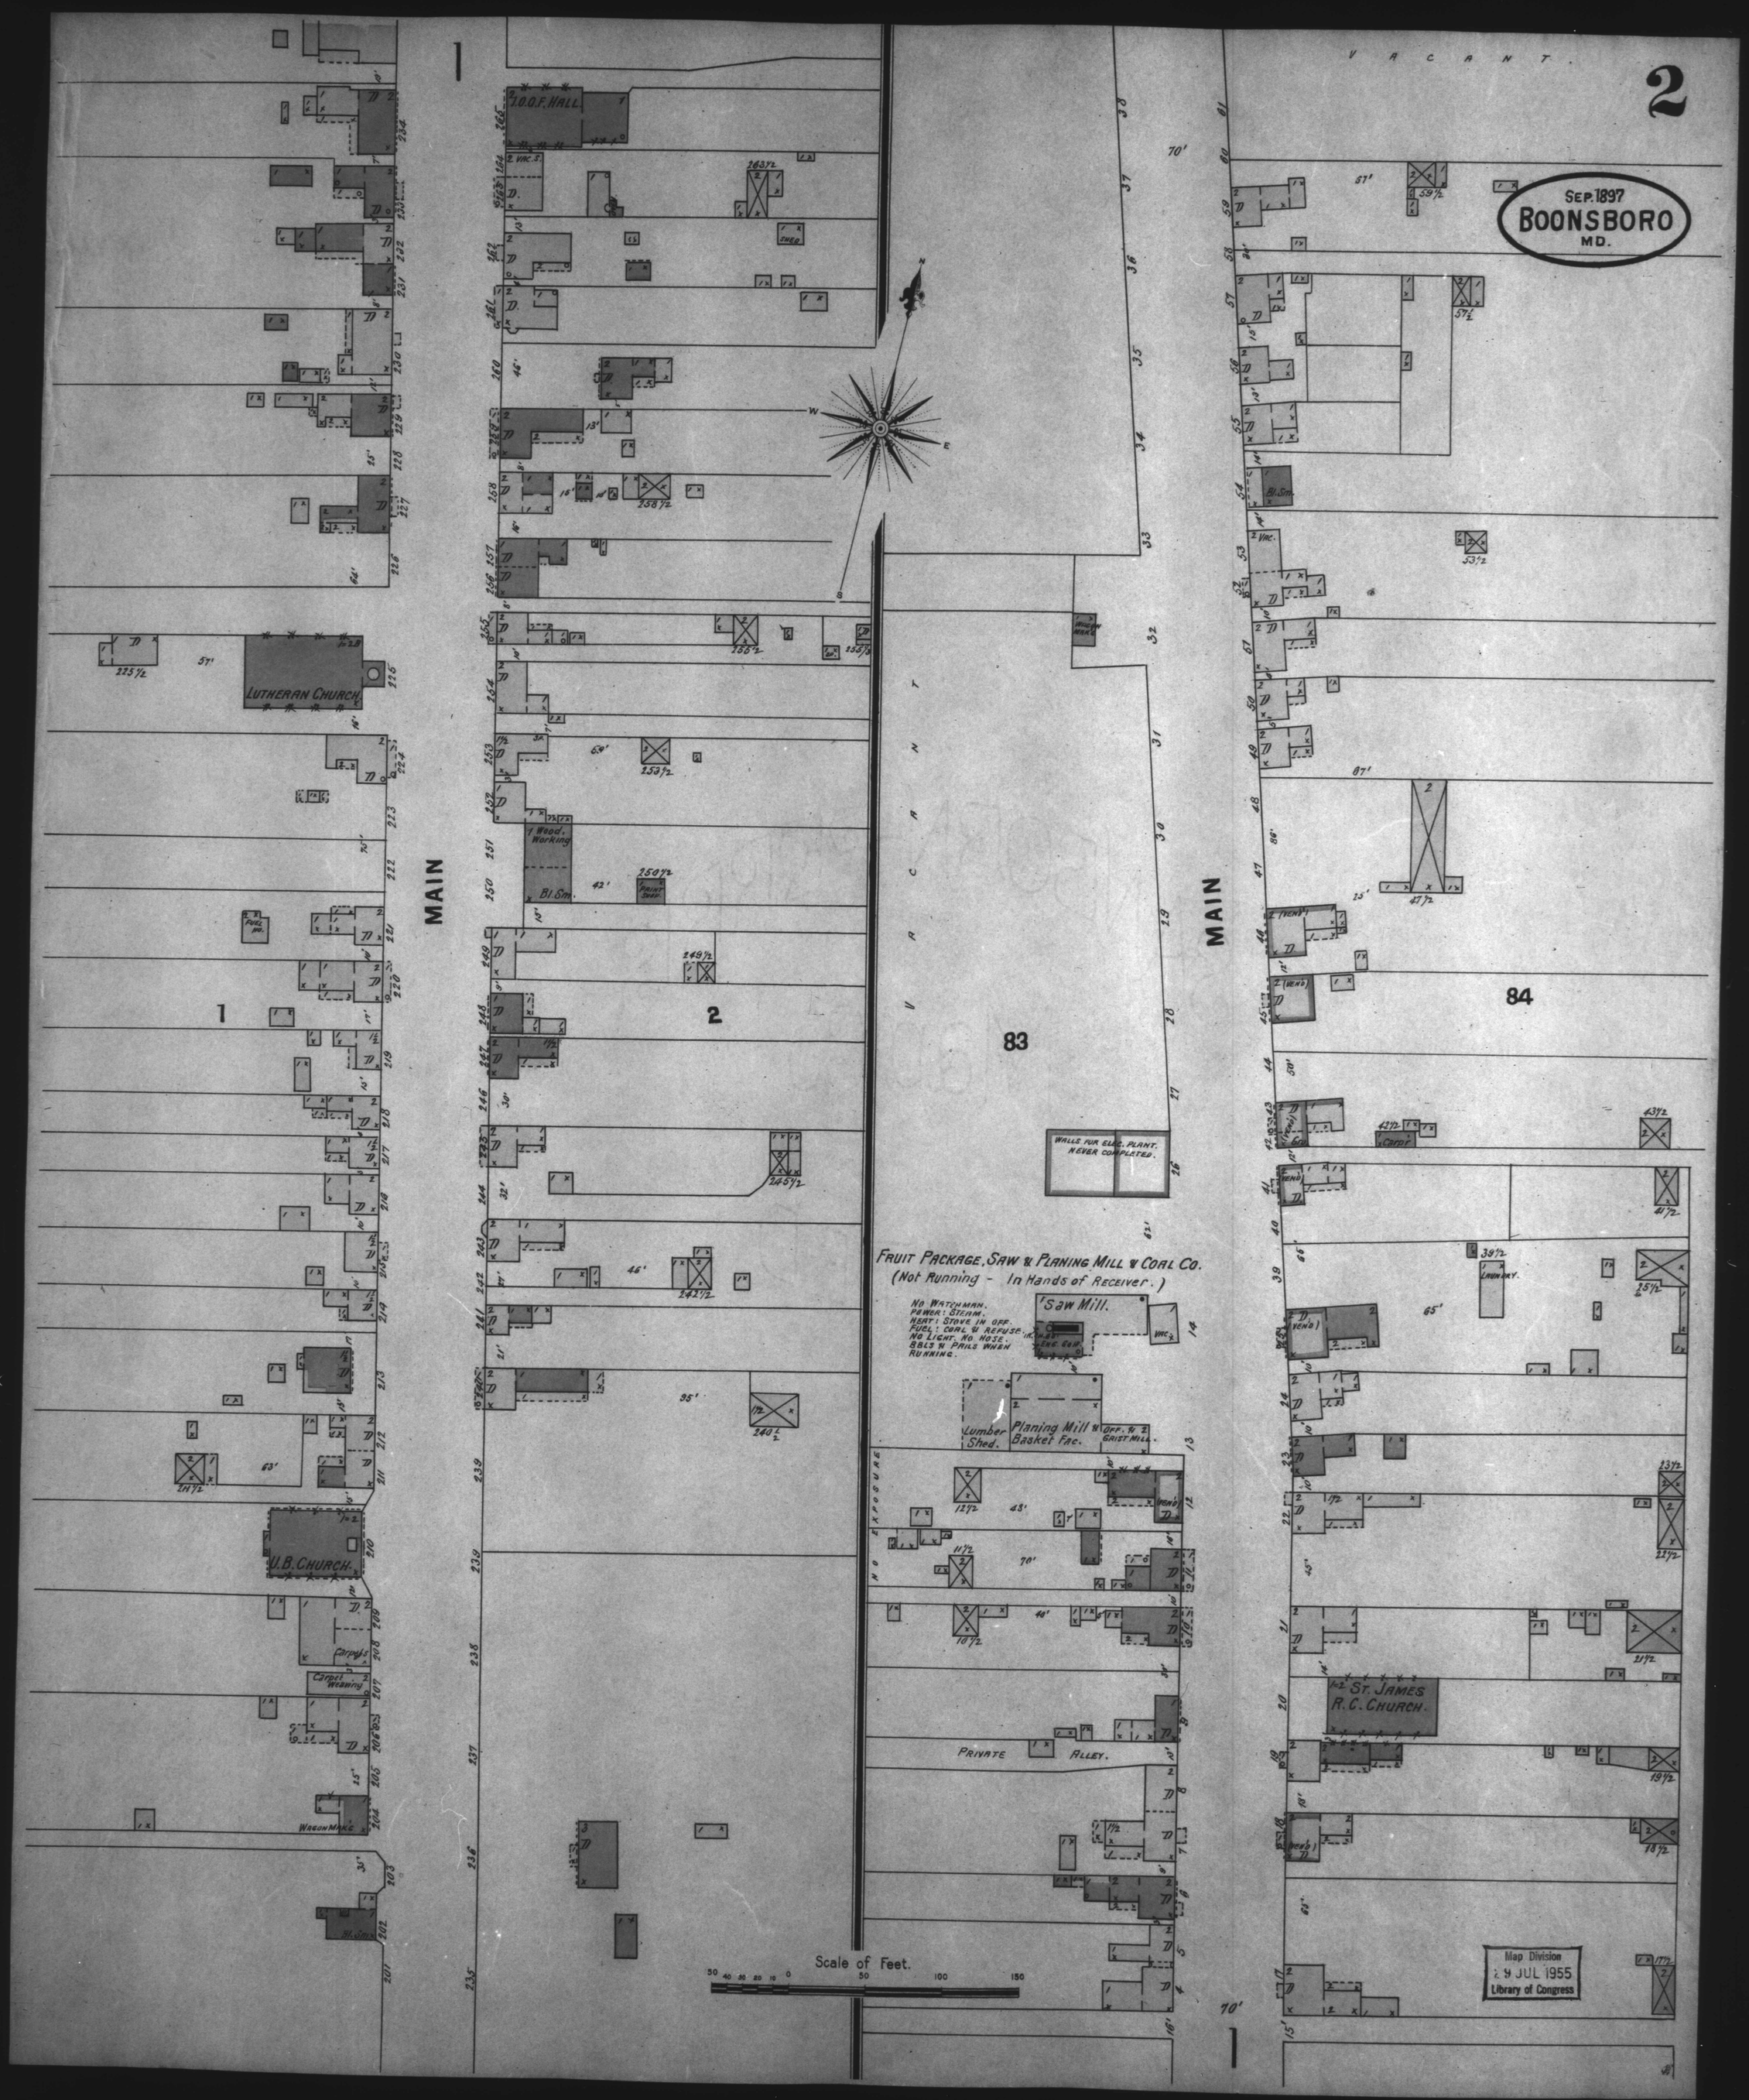
2
SEP. 1897
BOONSBORO
MD.
VACANT
I.O.O.F. HALL
LUTHERAN CHURCH
U.B. CHURCH
ST. JAMES R.C. CHURCH
MAIN
MAIN
1
2
83
84
WALLS FOR ELEC. PLANT. NEVER COMPLETED.
FRUIT PACKAGE, SAW & PLANING MILL & COAL CO.
(Not Running - In Hands of Receiver.)
NO WATCHMAN.
POWER: STEAM.
HEAT: STOVE IN OFF.
FUEL: COAL & REFUSE.
NO LIGHT. NO HOSE.
BBLS & PAILS WHEN RUNNING.
Saw Mill.
Lumber Shed.
Planing Mill & Basket Fac.
Off. & Grist Mill.
NO EXPOSURE
PRIVATE ALLEY.
Wood Working
Bl. Sm.
Paint Shop
Carpet's
Carpet Weaving
Wagon Make
Laundry
Scale of Feet.
Map Division
29 JUL 1955
Library of Congress