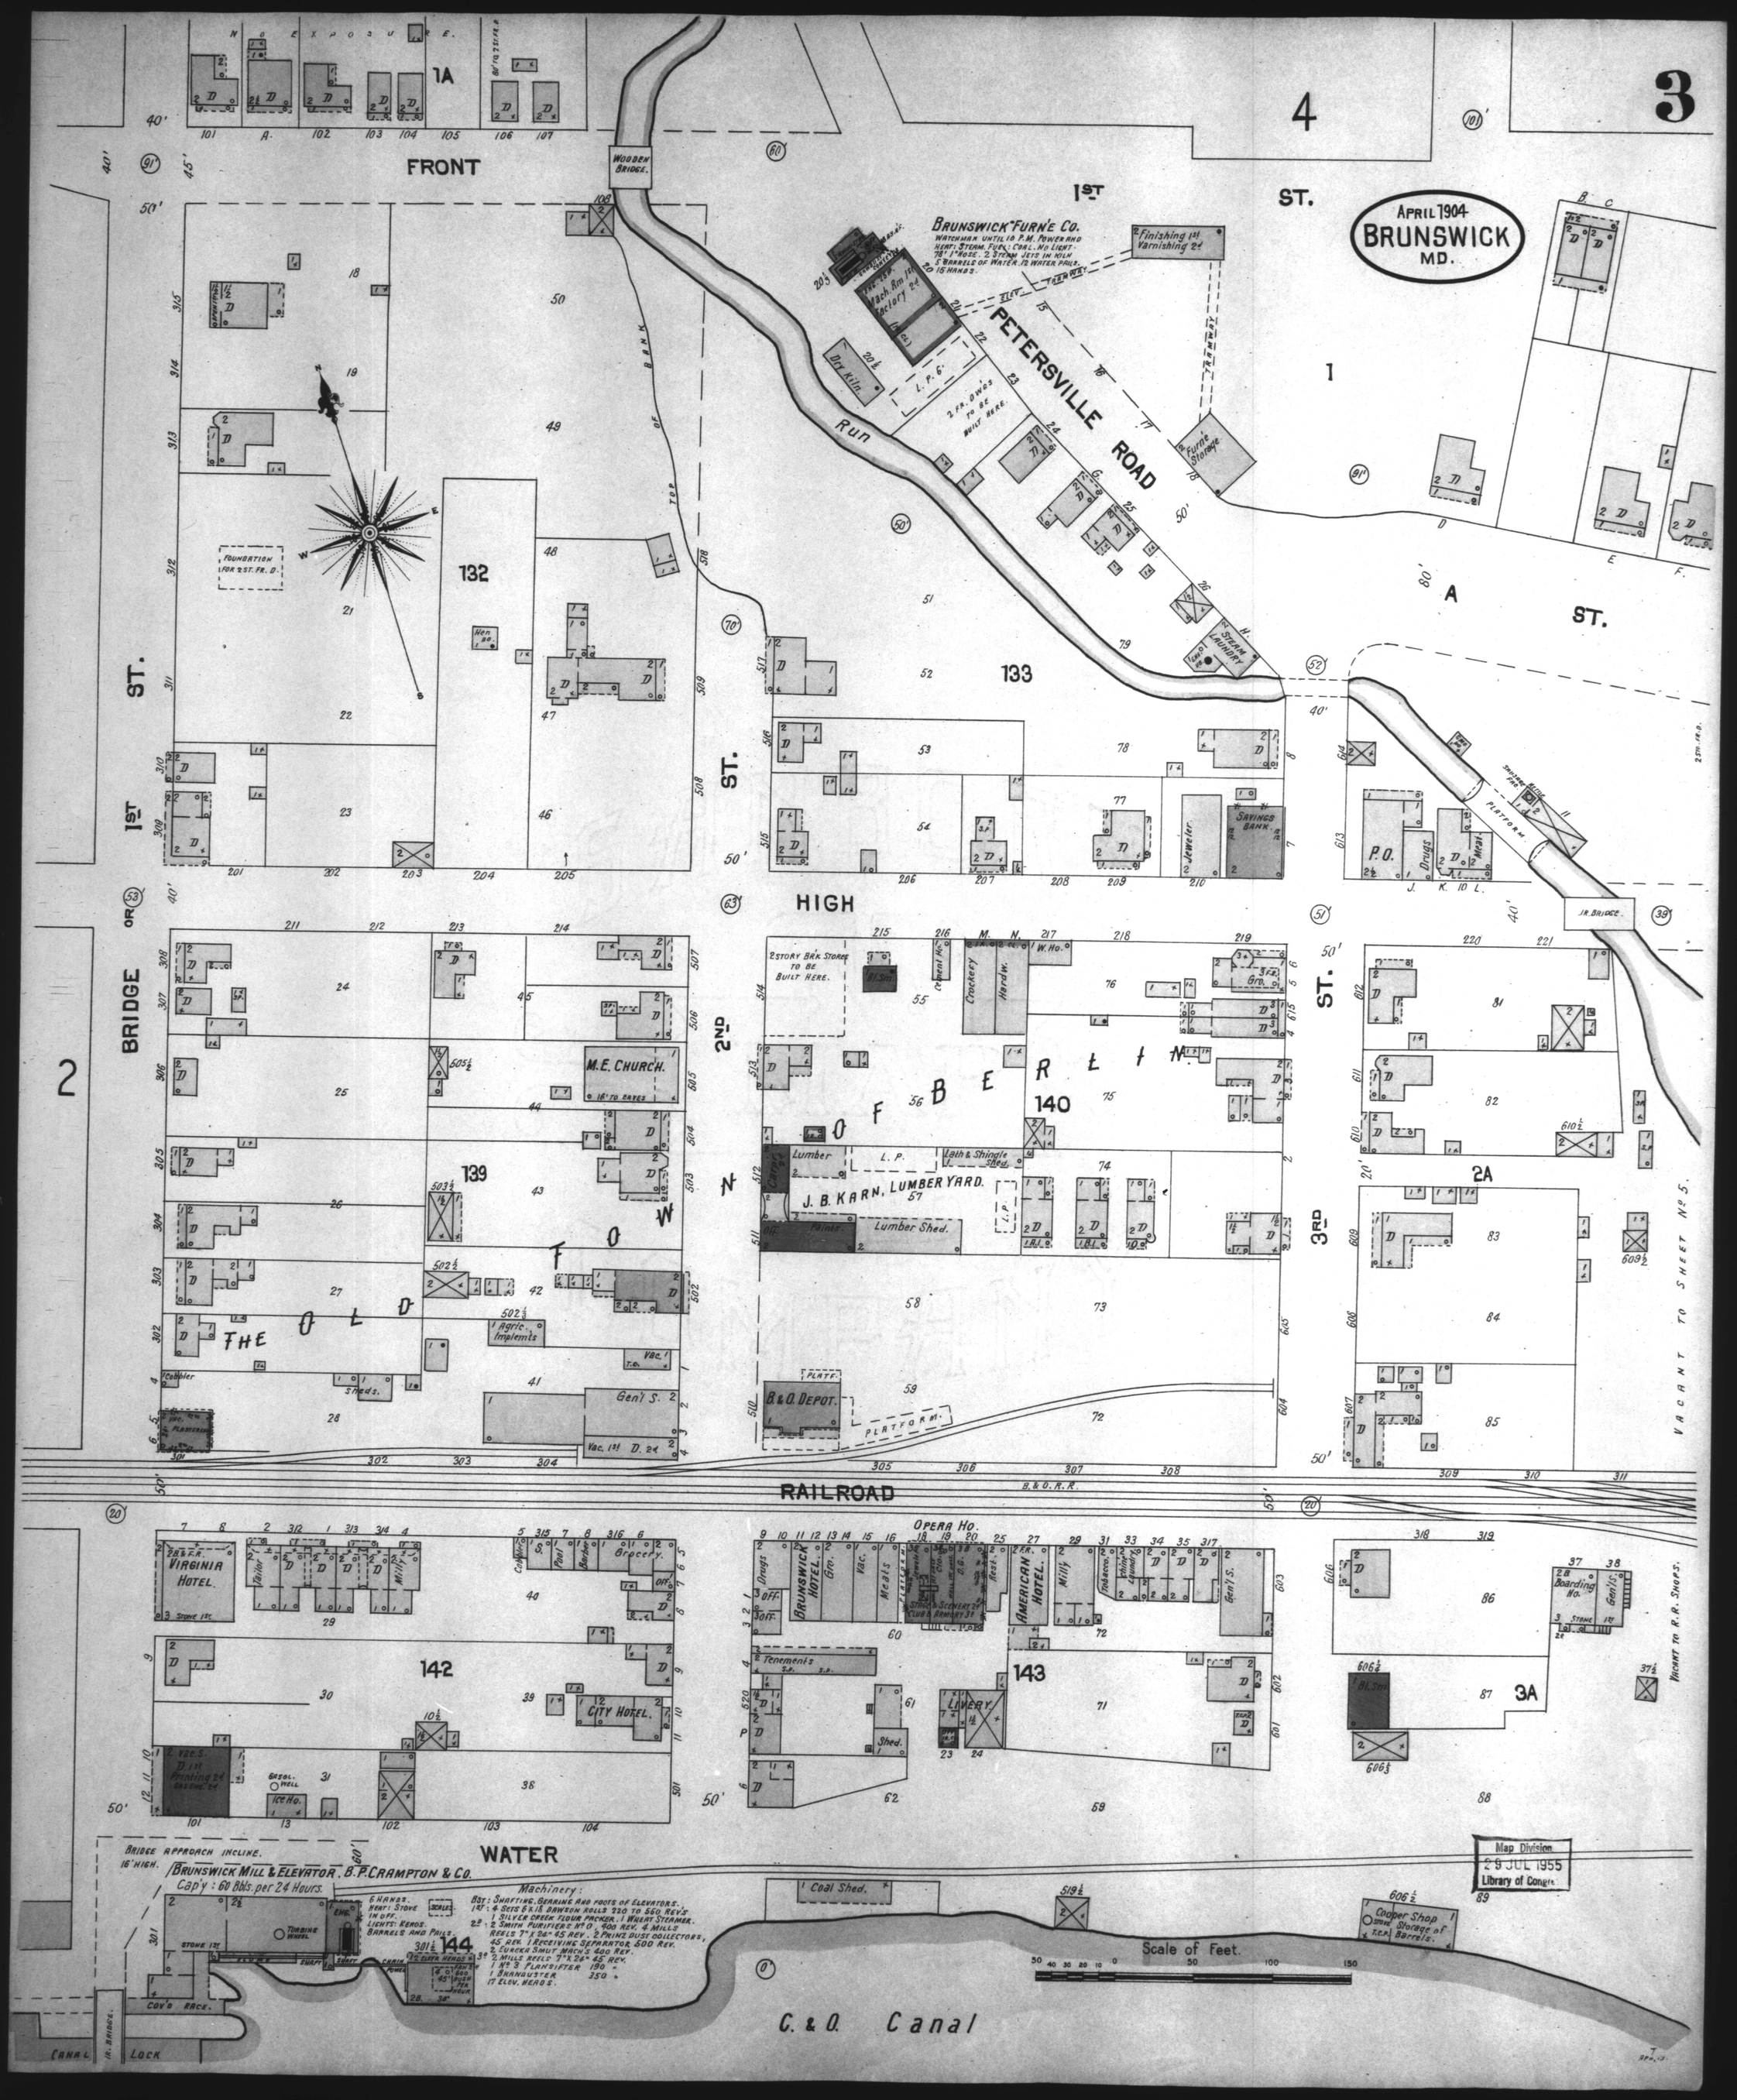
APRIL 1904
BRUNSWICK
MD.
BRUNSWICK FURN'E CO.
WATCHMAN UNTIL 10 P.M. POWER AND HEAT: STEAM. FUEL: COAL. NO LIGHT. 78 1" HOSE. 2 STEAM JETS IN KILN 5 BARRELS OF WATER. 12 WATER PAILS. 15 HANDS.
Finishing 1st Varnishing 2d
Mach. Rm 1st Factory 2d
Dry Kiln
2 FR. DW'GS TO BE BUILT HERE.
Furn'e Storage
PETERSVILLE ROAD
Run
WOODEN BRIDGE
FRONT
1ST ST.
A ST.
1ST ST.
HIGH ST.
BRIDGE ST.
2ND ST.
3RD ST.
THE OLD TOWN OF BERLIN
M.E. CHURCH.
2 STORY BRK STORES TO BE BUILT HERE.
J. B. KARN, LUMBER YARD.
Lumber
L.P.
Lath & Shingle Shed
Lumber Shed.
Paints
B. & O. DEPOT.
PLATFORM.
SAVINGS BANK.
Jeweler
P.O.
Drugs
Meat
J. K. 10 L.
J.R. BRIDGE.
Crockery
Hardw.
Grc.
Gen'l S.
Agric. Implemts
Cobbler
Sheds.
Vac.
RAILROAD
B. & O. R.R.
VIRGINIA HOTEL.
Taylor
Milly
Grocery.
Barber
Pool
Tenements
CITY HOTEL.
Vac. S. Dist Printing 2d
Ice Ho.
OPERA HO.
BRUNSWICK HOTEL.
Meals
STAGE & SCEVERT 2d CLUB & BILLIARDS 3d
AMERICAN HOTEL.
Tobacco
Shirts Laundry
Boarding Ho.
LIVERY
Shed.
Bl. Sm.
Coal Shed.
Cooper Shop Storage of Barrels.
VACANT TO SHEET No. 5.
VACANT TO R.R. SHOPS.
BRIDGE APPROACH INCLINE. 16' HIGH.
BRUNSWICK MILL & ELEVATOR. B.P. CRAMPTON & CO.
Cap'y: 60 Bbls. per 24 Hours.
6 HANDS. HEAT: STOVE IN OFF. LIGHTS: KEROS. BARRELS AND PAILS.
Machinery:
1ST: SHAFTING, GEARING AND POOTS OF ELEVATORS.
1ST: 4 SETS 6 X 18 DAWSON ROLLS 220 TO 560 REV'S
1 SILVER CREEK FLOUR PACKER. 1 WILENT STEAMER.
2D: 2 SMITH PURIFIERS No 0. 400 REV. 4 MILLS REELS 7" X 24" 45 REV. 2 PRINZ DUST COLLECTORS, 45 REV. 1 RECEIVING SEPARATOR 500 REV.
3D: 2 EUREKA SHUT MACH'S 400 REV.
2 MILLS REELS 7" X 24" 45 REV.
1 No 3 PLANSIFTER 190 "
1 BRANGUSTER 350 "
17 ELEV. HEADS.
TURBINE WHEEL
ENG.
SHAFT
CHAIN
POWER
COV'S RACE.
CANAL LOCK
JR. BRIDGE.
C. & O. Canal
Scale of Feet.
Map Division
29 JUL 1955
Library of Congress