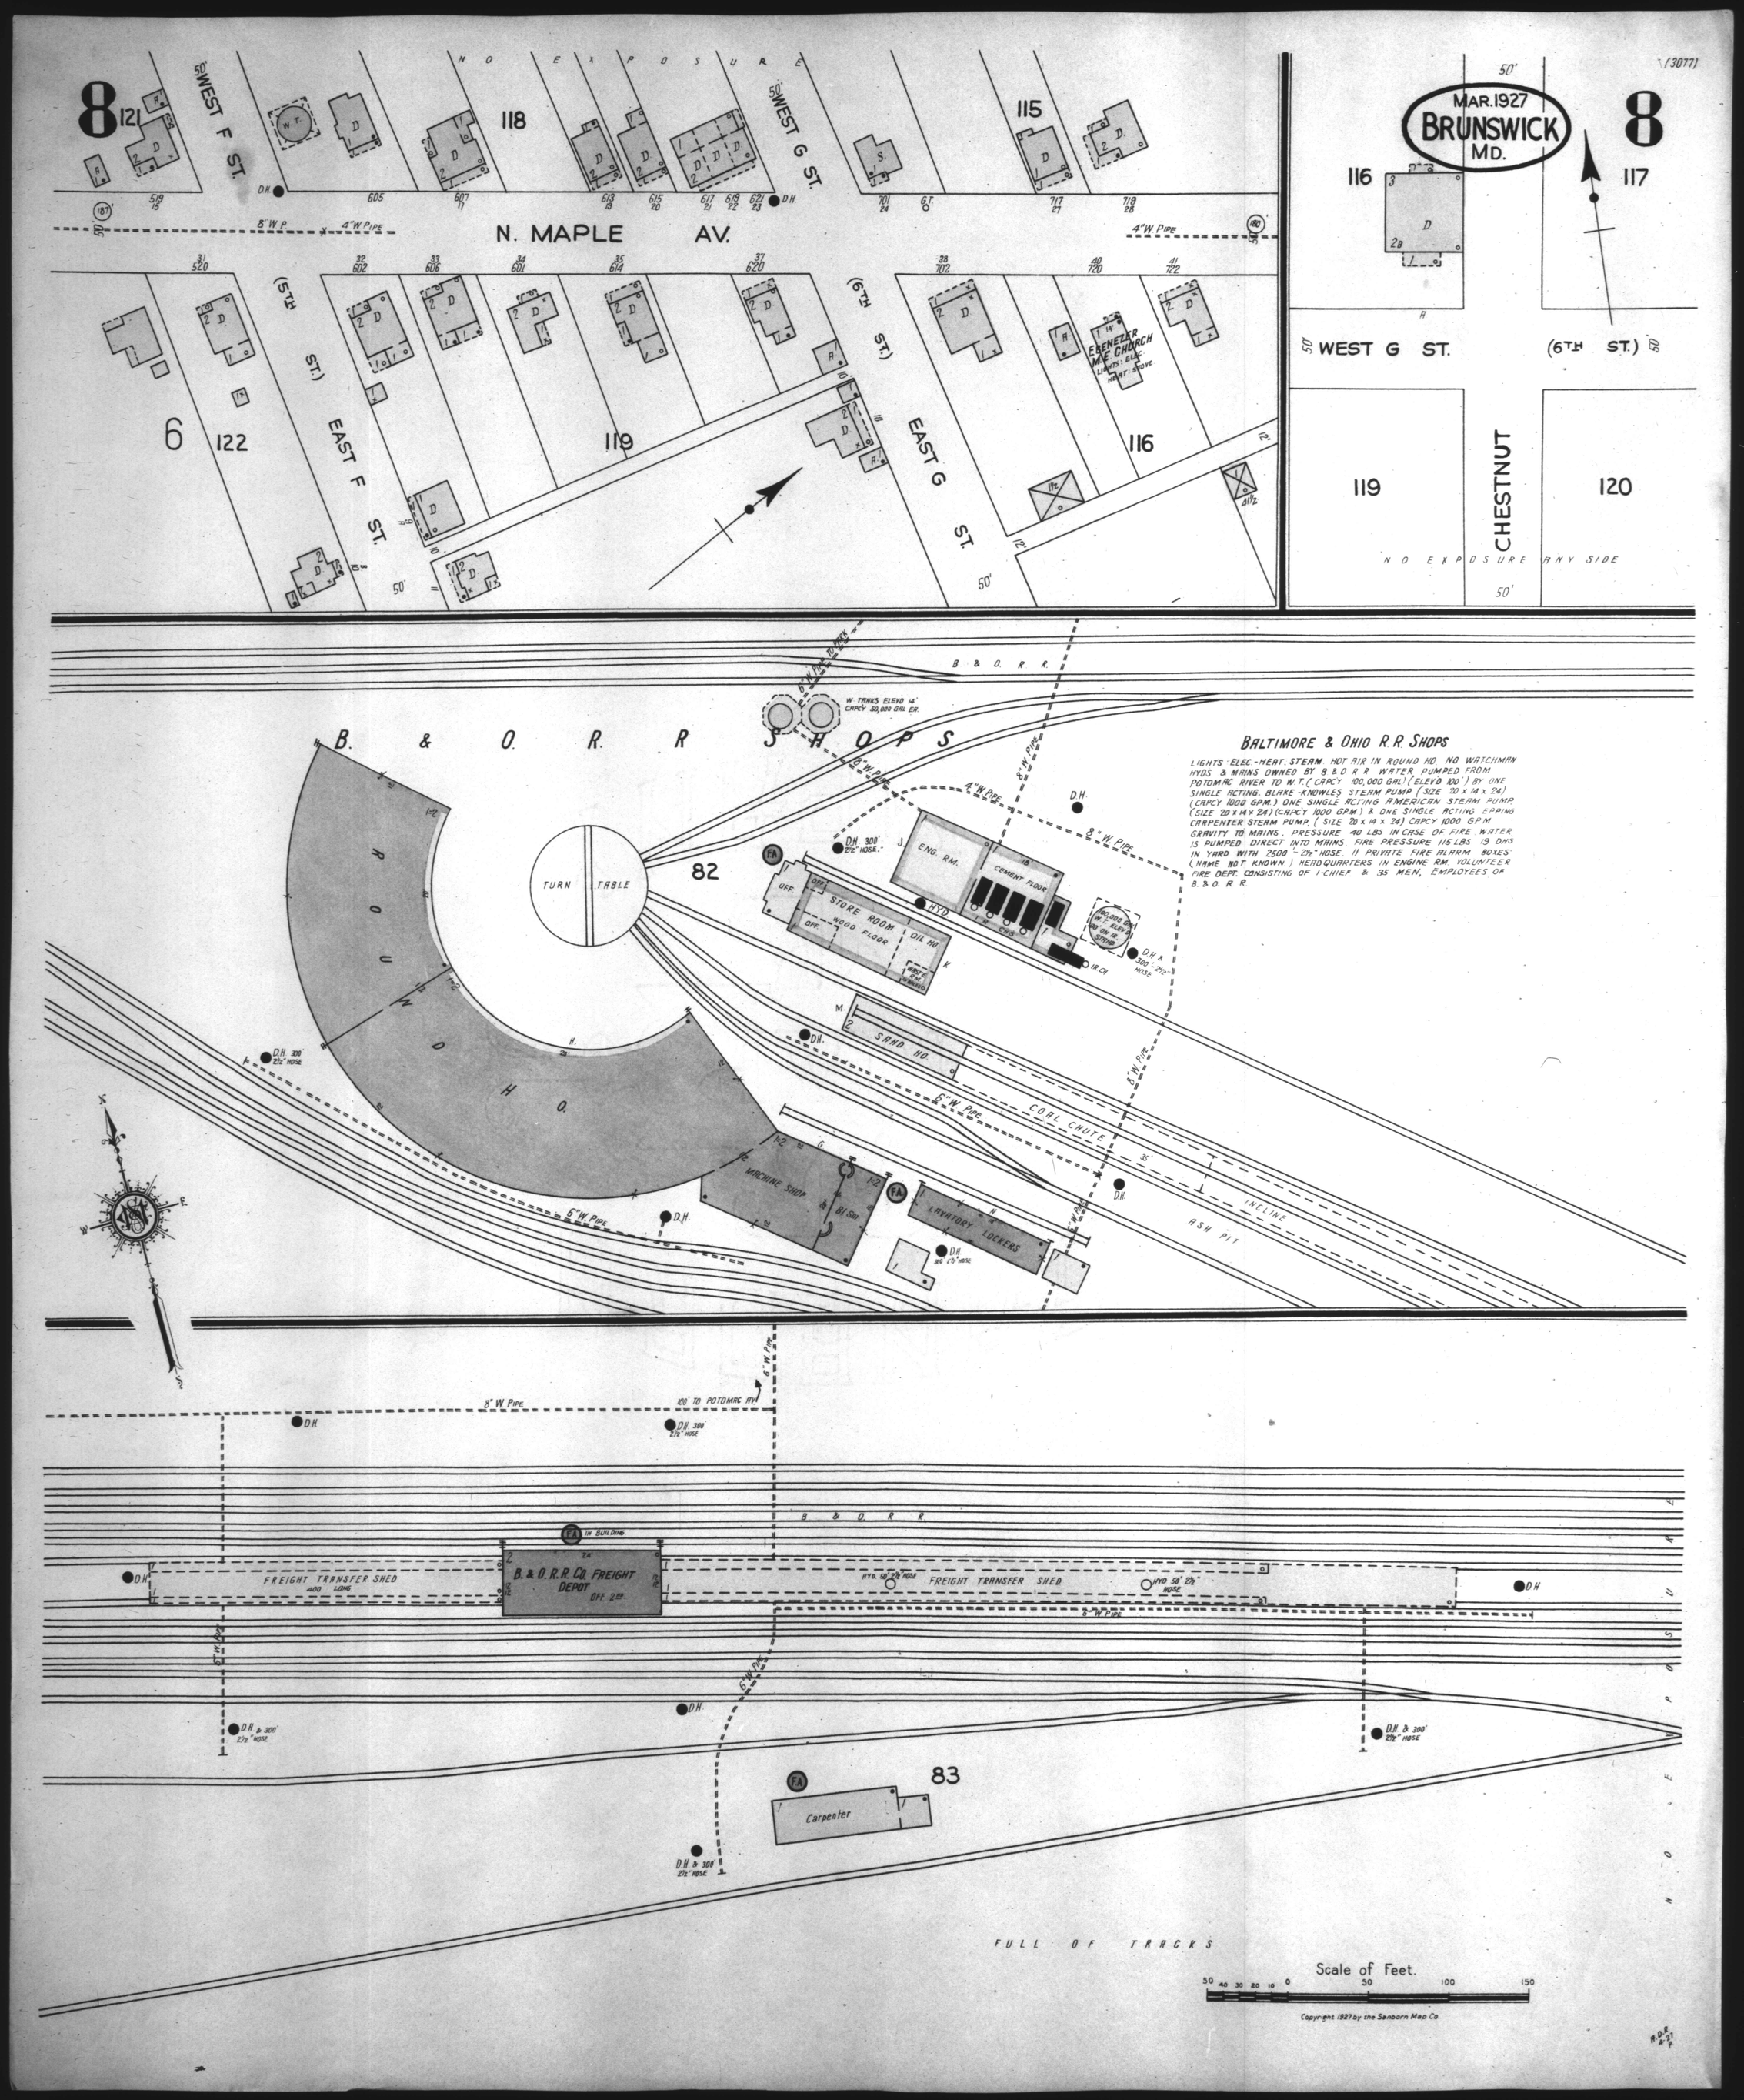
(3077)
MAR. 1927
BRUNSWICK
MD.
8
116
117
50' WEST G ST.
(6TH ST.)
119
CHESTNUT
120
NO EXPOSURE ANY SIDE
8
121
50' WEST F ST.
118
NO EXPOSURE
50' WEST G ST.
115
N. MAPLE AV.
6
122
(5TH ST.) EAST F ST.
119
(6TH ST.) EAST G ST.
116
EBENEZER M.E. CHURCH
B. & O. R. R.
B. & O. R. R. SHOPS
W. TANKS ELEVD 14' CAPCY 80,000 GAL. EA.
TURN TABLE
82
ROUND HO.
ENG. RM.
CEMENT FLOOR
STORE ROOM
WOOD FLOOR
OIL HO.
SAND HO.
COAL CHUTE
INCLINE
ASH PIT
MACHINE SHOP
LAVATORY LOCKERS
BALTIMORE & OHIO R.R. SHOPS
LIGHTS - ELEC. - HEAT. STEAM. HOT AIR IN ROUND HO. NO WATCHMAN HYDS. & MAINS OWNED BY B. & O. R. R. WATER PUMPED FROM POTOMAC RIVER TO W.T. (CAPCY 100,000 GAL) (ELEVD 100') BY ONE SINGLE ACTING. BLAKE-KNOWLES STEAM PUMP (SIZE 20 x 14 x 24) (CAPCY 1000 GPM.) ONE SINGLE ACTING AMERICAN STEAM PUMP (SIZE 20 x 14 x 24) (CAPCY 1000 GPM) & ONE SINGLE ACTING EPPING CARPENTER STEAM PUMP. (SIZE 20 x 14 x 24) CAPCY 1000 GPM GRAVITY TO MAINS. PRESSURE 40 LBS IN CASE OF FIRE WATER IS PUMPED DIRECT INTO MAINS. FIRE PRESSURE 115 LBS. 19 DHS IN YARD WITH 2500 - 2½" HOSE. 11 PRIVATE FIRE ALARM BOXES (NAME NOT KNOWN.) HEADQUARTERS IN ENGINE RM. VOLUNTEER FIRE DEPT. CONSISTING OF 1-CHIEF & 35 MEN, EMPLOYEES OF B. & O. R. R.
100' TO POTOMAC AV.
FREIGHT TRANSFER SHED
400' LONG
B. & O. R. R. CO. FREIGHT DEPOT
OFF. 2ND
FREIGHT TRANSFER SHED
B. & O. R. R.
83
Carpenter
FULL OF TRACKS
NO EXPOSURE
Scale of Feet.
50 40 30 20 10 0 50 100 150
Copyright 1927 by the Sanborn Map Co.