JAN. 1918
CAMBRIDGE
MD.

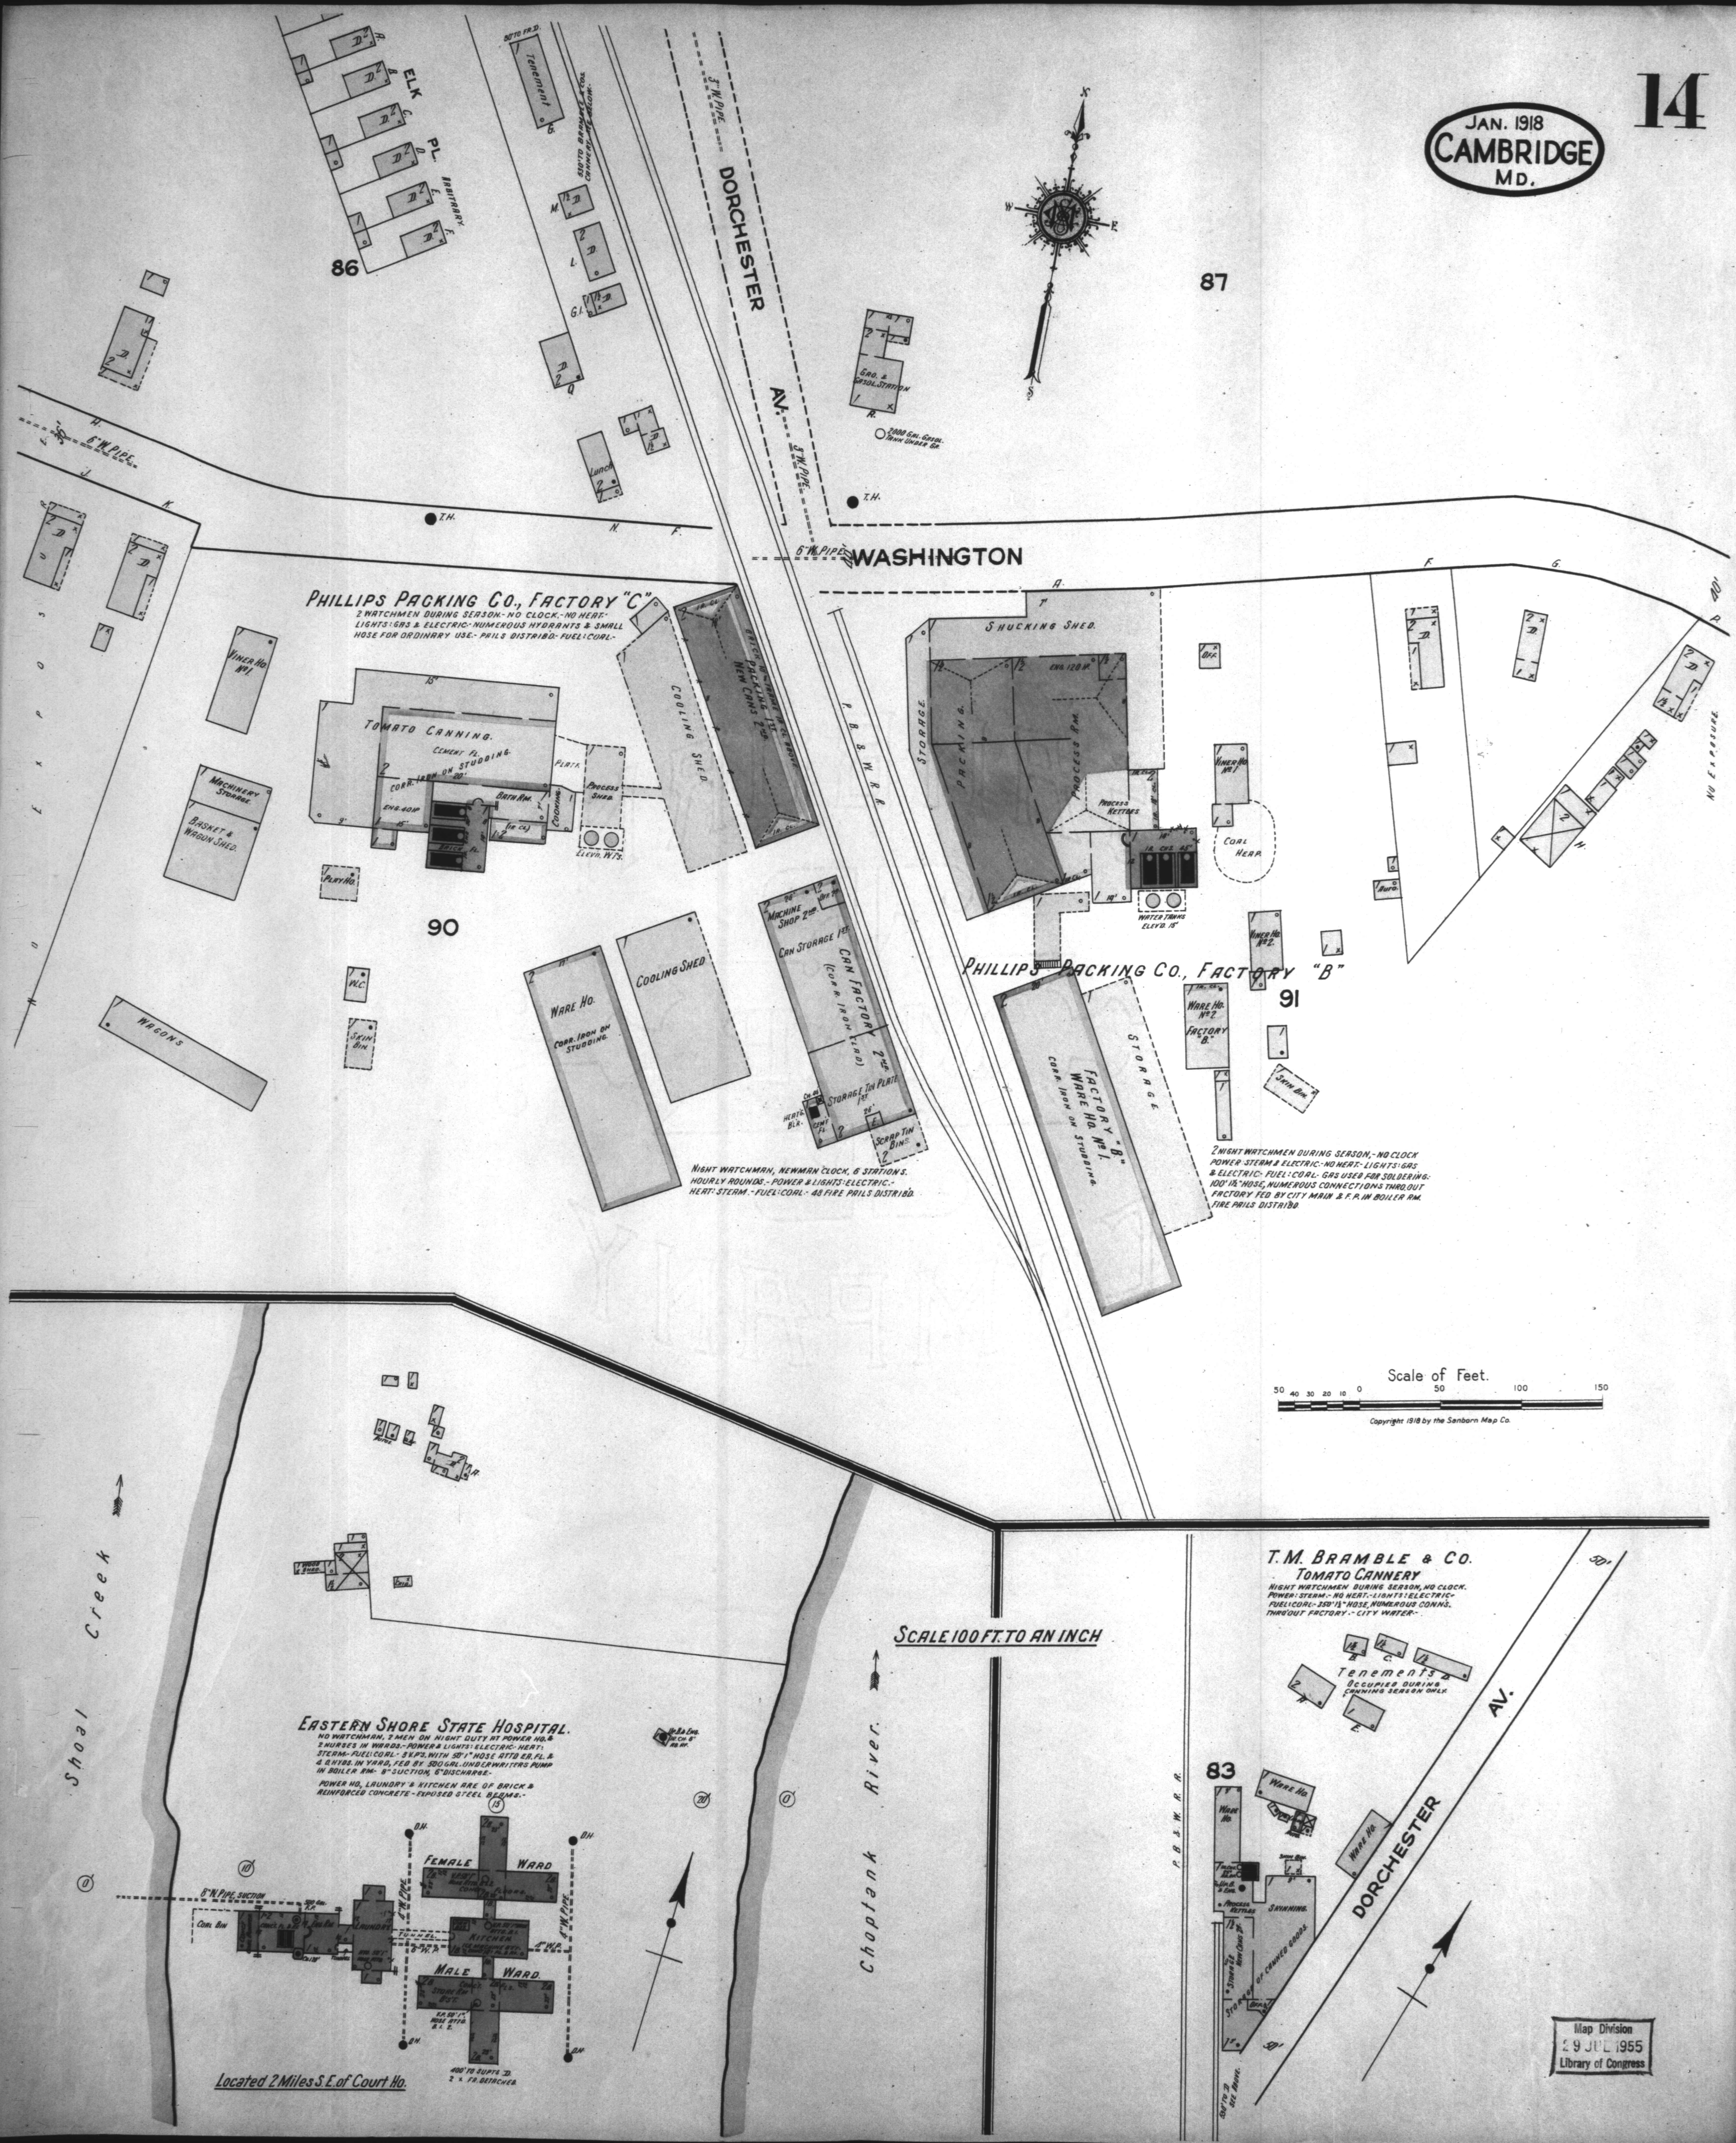
ELK PL.
ARBITRARY
86
87
90
91
83
A. B. C. D. E. F.
D.
Tenement
80' TO FR. D.
530' TO BRAMBLE & CO'S CANNERY SEE BELOW.
M. L. G. I. Q.
Lunch
DORCHESTER AV.
3" W. PIPE
6" W. PIPE
GRO. & GASOL. STATION
R.
2000 GAL. GASOL. TANK UNDER GR.
T.H.
WASHINGTON
H. J. K. N. F. G. P. A.
40'
EXPOSURE
NO EXPOSURE
P. B. & W. R. R.
Viner Ho. No. 1
Machinery Storage
Basket & Wagon Shed
Play Ho.
W.C.
Skin Bin
Wagons
Tomato Canning
Cement Fl.
Corr. Iron on Studding
Eng. 40 H.P.
Bath Rm.
Brick Fl.
Ir. Cl.
Cooking
Platf.
Process Shed
Elevd. W.Ts.
Cooling Shed
Brick 1st & Frame Ir. Cl. Above
Packing 1st
New Cans 2nd
Ware Ho.
Corr. Iron on Studding
Machine Shop 2nd
Off. 2nd
Can Storage 1st
Can Factory (Corr. Iron Clad)
Storage Tin Plate 1st
Heat'g Blr.
Cem't Fl.
Scrap Tin Bins
Shucking Shed
Storage
Packing
Process Rm.
Eng. 120 H.P.
Process Kettles
Water Tanks Elevd. 15'
Off.
Viner Ho. No. 1
Coal Heap
Viner Ho. No. 2
Auto.
Ware Ho. No. 2 Factory "B."
Skin Bin
Factory "B" Ware Ho. No. 1
Corr. Iron on Studding
Storage
Scale of Feet.
50 40 30 20 10 0 50 100 150
Shoal Creek
Choptank River
Wood Shed
Autos
Female Ward
Male Ward
Kitchen
Laundry
Tunnel
Coal Bin
Eng. Rm.
8" W. Pipe, Suction
4" W. Pipe
6" W. P.
4" W. P.
500 Gal. V.P.
Store Rm. B'st.
V.P. 50' 1" Hose Att'd. B. 1. 2.
O.H.
400' to Supt's D. 2 x Fr. Detached
P. B. & W. R. R.
Ware Ho.
Skinning
Process Kettles
Storage of Canned Goods
Storage New Cans 2nd
Skin Bin
Off.
Tenements
Occupied during canning season only.
B. C. D. E. H.
50'
530' to D. See Above.
DORCHESTER AV.

PHILLIPS PACKING CO., FACTORY "C"
2 WATCHMEN DURING SEASON.- NO CLOCK.- NO HEAT.- LIGHTS: GAS & ELECTRIC.- NUMEROUS HYDRANTS & SMALL HOSE FOR ORDINARY USE.- PAILS DISTRIB'D.- FUEL: COAL.-

NIGHT WATCHMAN, NEWMAN CLOCK, 6 STATIONS. HOURLY ROUNDS.- POWER & LIGHTS: ELECTRIC.- HEAT: STEAM.- FUEL: COAL.- 48 FIRE PAILS DISTRIB'D.

PHILLIPS PACKING CO., FACTORY "B"

2 NIGHT WATCHMEN DURING SEASON,- NO CLOCK POWER: STEAM & ELECTRIC.- NO HEAT.- LIGHTS: GAS & ELECTRIC.- FUEL: COAL.- GAS USED FOR SOLDERING.- 100' 1½" HOSE, NUMEROUS CONNECTIONS THRO. OUT FACTORY FED BY CITY MAIN & F.P. IN BOILER RM. FIRE PAILS DISTRIB'D.

EASTERN SHORE STATE HOSPITAL.
NO WATCHMAN, 2 MEN ON NIGHT DUTY AT POWER HO. & 2 NURSES IN WARDS.- POWER & LIGHTS: ELECTRIC.- HEAT: STEAM.- FUEL: COAL.- 3 V.P'S. WITH 50' 1" HOSE ATT'D EA. FL. & 4 Q. HYDS. IN YARD, FED BY 500 GAL. UNDERWRITERS PUMP IN BOILER RM.- 8" SUCTION, 6" DISCHARGE.-

POWER HO., LAUNDRY & KITCHEN ARE OF BRICK & REINFORCED CONCRETE - EXPOSED STEEL BEAMS.-

Located 2 Miles S.E. of Court Ho.

SCALE 100 FT. TO AN INCH

T. M. BRAMBLE & CO.
TOMATO CANNERY
NIGHT WATCHMEN DURING SEASON, NO CLOCK. POWER: STEAM.- NO HEAT.- LIGHTS: ELECTRIC.- FUEL: COAL.- 350' 1½" HOSE, NUMEROUS CONN'S. THRO'OUT FACTORY.- CITY WATER.-

Copyright 1918 by the Sanborn Map Co.

Map Division
29 JUL 1955
Library of Congress