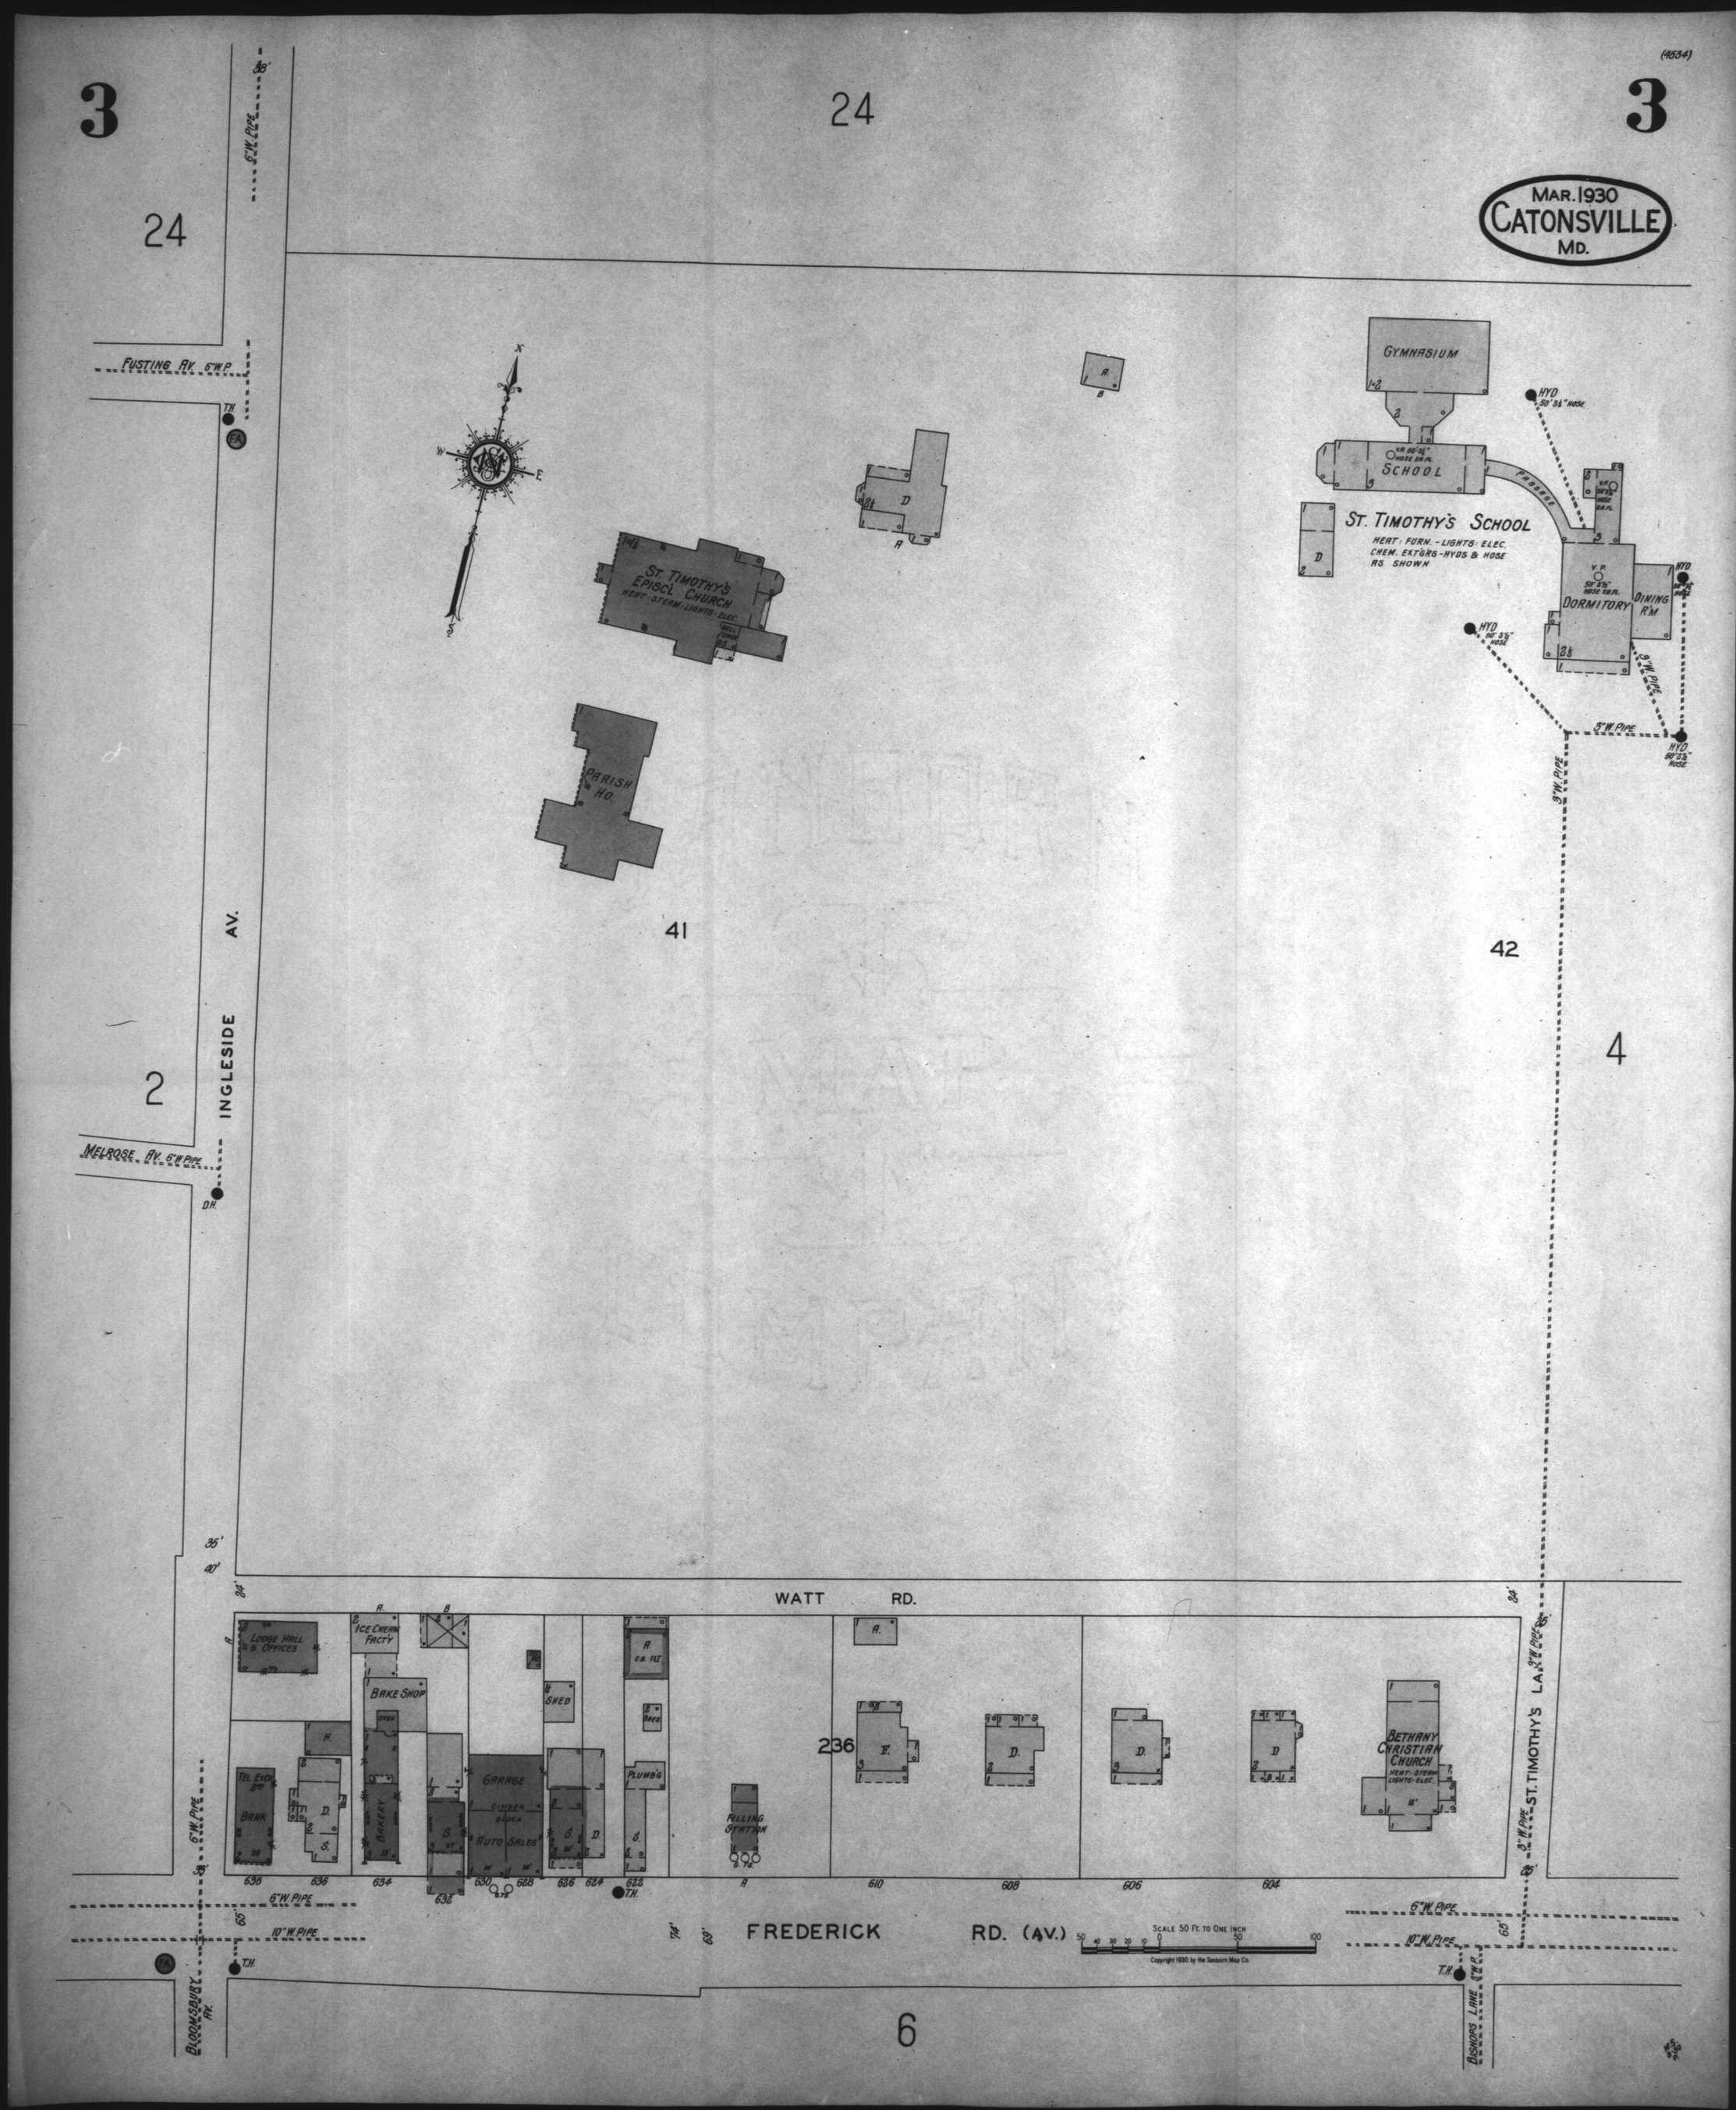
(4534)
3
24
3
MAR. 1930
CATONSVILLE
MD.
24
6" W. PIPE
FUSTING AV. 6" W.P.
TH
FA
GYMNASIUM
HYD. 50' 2½" HOSE
V.P. 50' 2½" HOSE BR. PL.
SCHOOL
PASSAGE
ST. TIMOTHY'S SCHOOL
HEAT: FURN. - LIGHTS: ELEC.
CHEM. EXT'GRS - HYDS & HOSE
AS SHOWN
V.P. 50' 2½" HOSE BR. PL.
DORMITORY
DINING RM
HYD. 50' 2½" HOSE
3" W. PIPE
ST. TIMOTHY'S EPISCL CHURCH
HEAT - STEAM - LIGHTS - ELEC.
PARISH HO.
41
42
4
2
INGLESIDE AV.
MELROSE AV. 6" W. PIPE
D.H.
35'
40'
24'
WATT RD.
LODGE HALL & OFFICES
ICE CREAM FACTY
BAKE SHOP
OVEN
BAKERY
SHED
GARAGE
CINDER BLOCK
AUTO SALES
PLUMB'G
TEL. EXCH.
BANK
236
FILLING STATION
BETHANY CHRISTIAN CHURCH
HEAT - STEAM
LIGHTS - ELEC.
636
636
634
632
630
628
626
624
622
610
608
606
604
6" W. PIPE
10" W. PIPE
65'
74'
69'
FREDERICK RD. (AV.)
SCALE 50 FT. TO ONE INCH
Copyright 1930 by the Sanborn Map Co.
ST. TIMOTHY'S LA.
3" W. PIPE
BLOOMSBURY AV.
BISHOPS LANE 6" W.P.
6