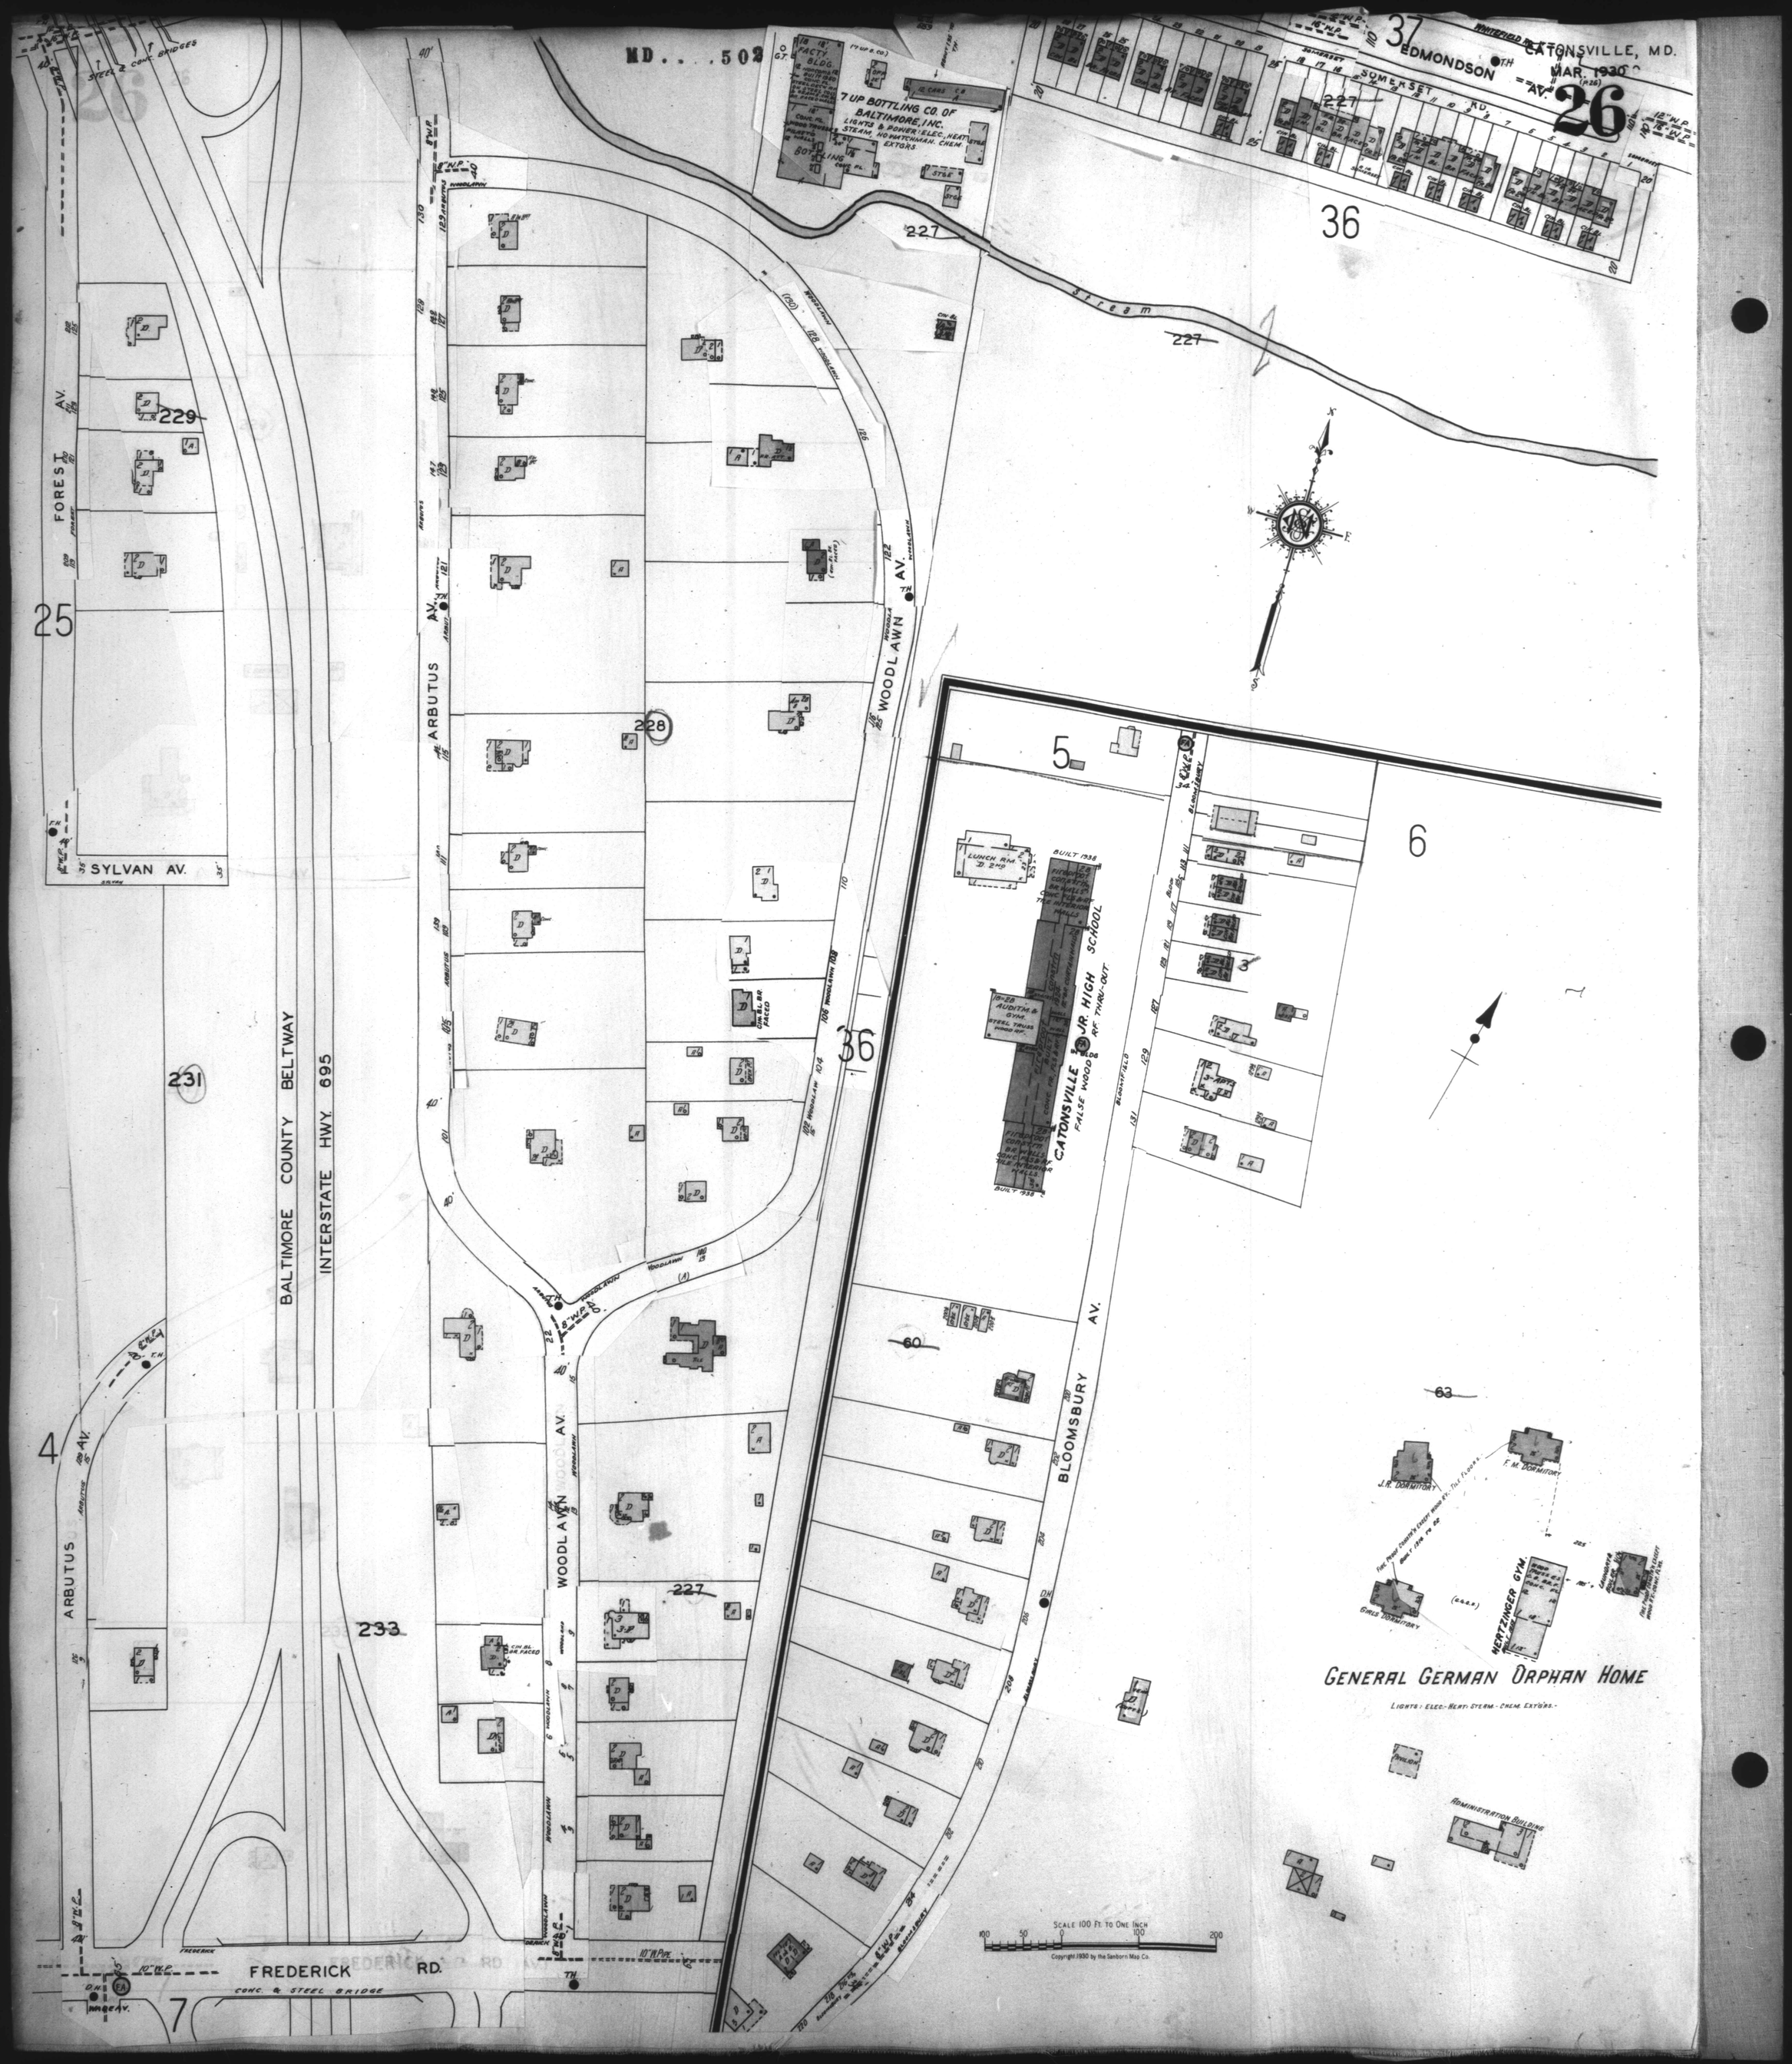
MD. . . .502
CATONSVILLE, MD.
MAR. 1930
EDMONDSON AV.
SOMERSET RD.
7 UP BOTTLING CO. OF BALTIMORE, INC.
LIGHTS & POWER: ELEC., HEAT STEAM, NO WATCHMAN. CHEM. EXTGRS.
FACTY BLDG.
Stream
FOREST AV.
SYLVAN AV.
ARBUTUS AV.
WOODLAWN AV.
BLOOMSBURY AV.
BALTIMORE COUNTY BELTWAY
INTERSTATE HWY. 695
FREDERICK RD.
CONC. & STEEL BRIDGE
STEEL & CONC. BRIDGES
CATONSVILLE JR. HIGH SCHOOL
FALSE WOOD & RF. THRU-OUT
LUNCH RM.
AUDITR. & GYM.
STEEL TRUSS WOOD RF.
BUILT 1938
GENERAL GERMAN ORPHAN HOME
LIGHTS: ELEC.-HEAT-STEAM-CHEM. EXTGRS.
J.R. DORMITORY
F.M. DORMITORY
GIRLS DORMITORY
WERTZINGER GYM.
PAVILION
ADMINISTRATION BUILDING
SCALE 100 FT. TO ONE INCH
Copyright 1930 by the Sanborn Map Co.