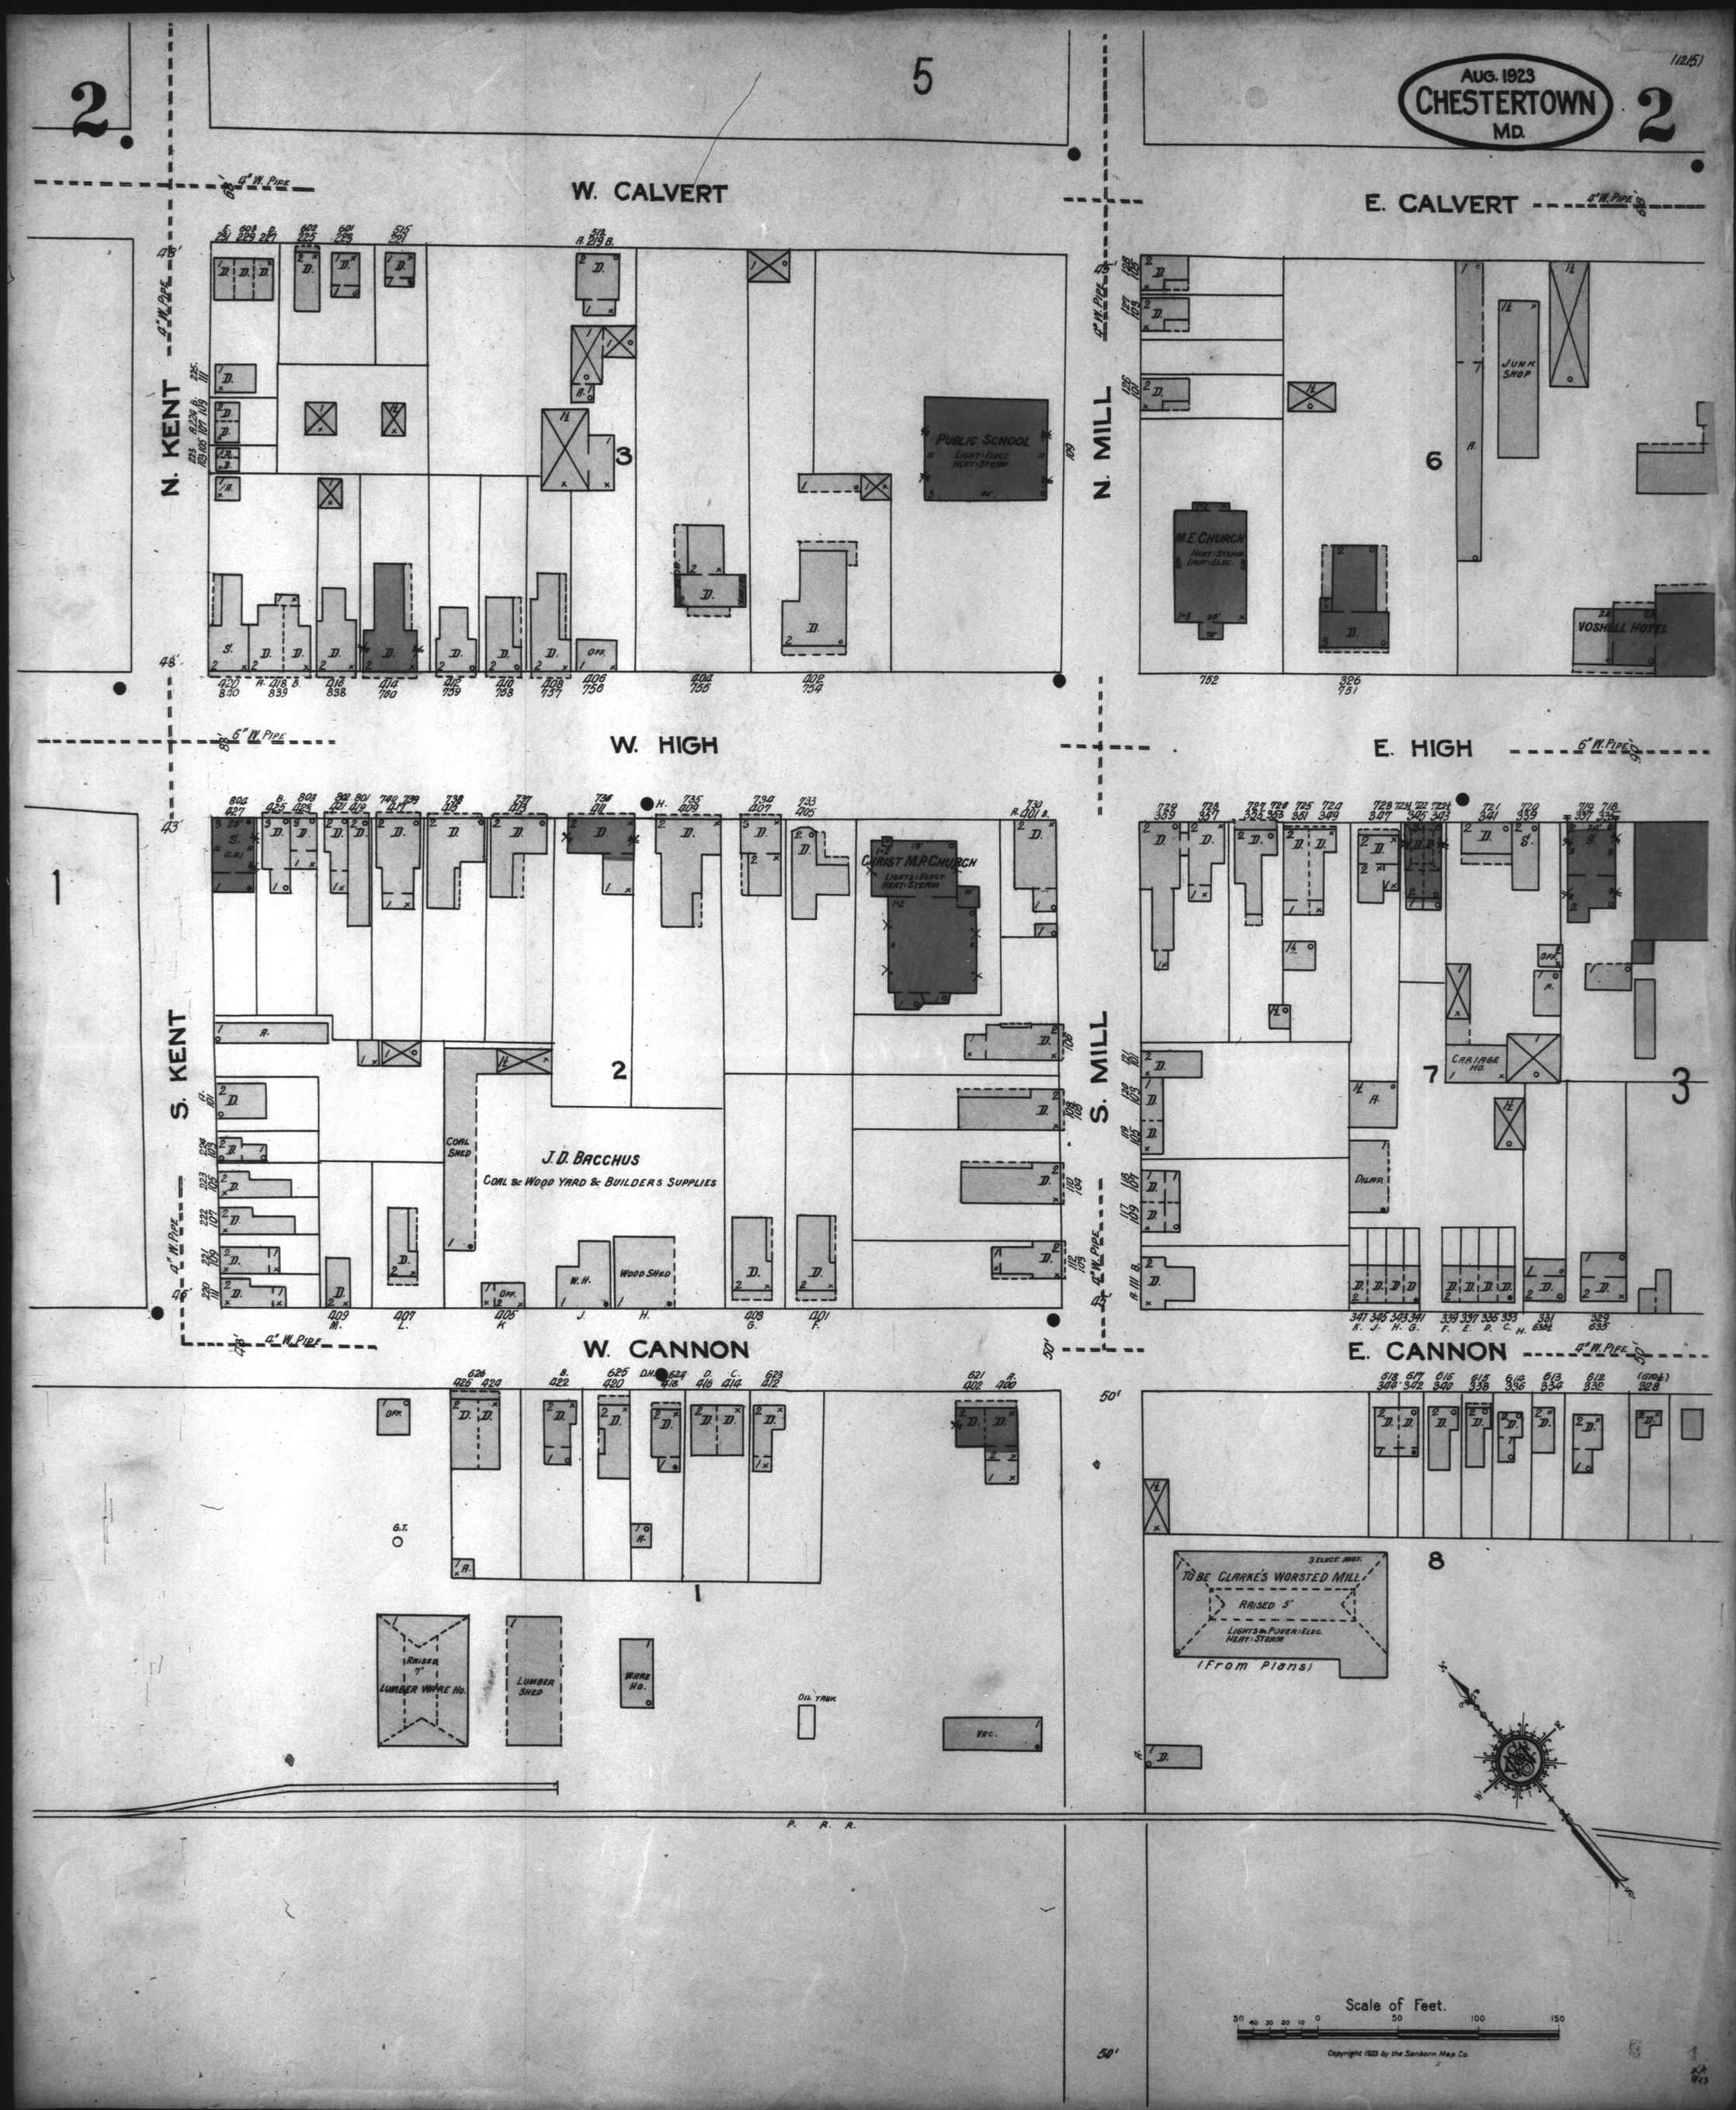
AUG. 1923
CHESTERTOWN
MD.
W. CALVERT
E. CALVERT
N. KENT
N. MILL
PUBLIC SCHOOL
LIGHT: ELECT.
HEAT: STEAM
M.E. CHURCH
HEAT: STEAM
LIGHT: ELEC.
JUNK SHOP
VOSHELL HOTEL
W. HIGH
E. HIGH
S. KENT
S. MILL
CHRIST M.P. CHURCH
LIGHTS: ELECT.
HEAT: STEAM
J.D. BACCHUS
COAL & WOOD YARD & BUILDERS SUPPLIES
COAL SHED
WOOD SHED
CARRIAGE HO.
W. CANNON
E. CANNON
LUMBER WARE HO.
LUMBER SHED
WARE HO.
OIL TANK
TO BE CLARKE'S WORSTED MILL
RAISED 5'
LIGHTS & POWER: ELEC.
HEAT: STEAM
(From Plans)
P. R. R.
Scale of Feet.
Copyright 1923 by the Sanborn Map Co.