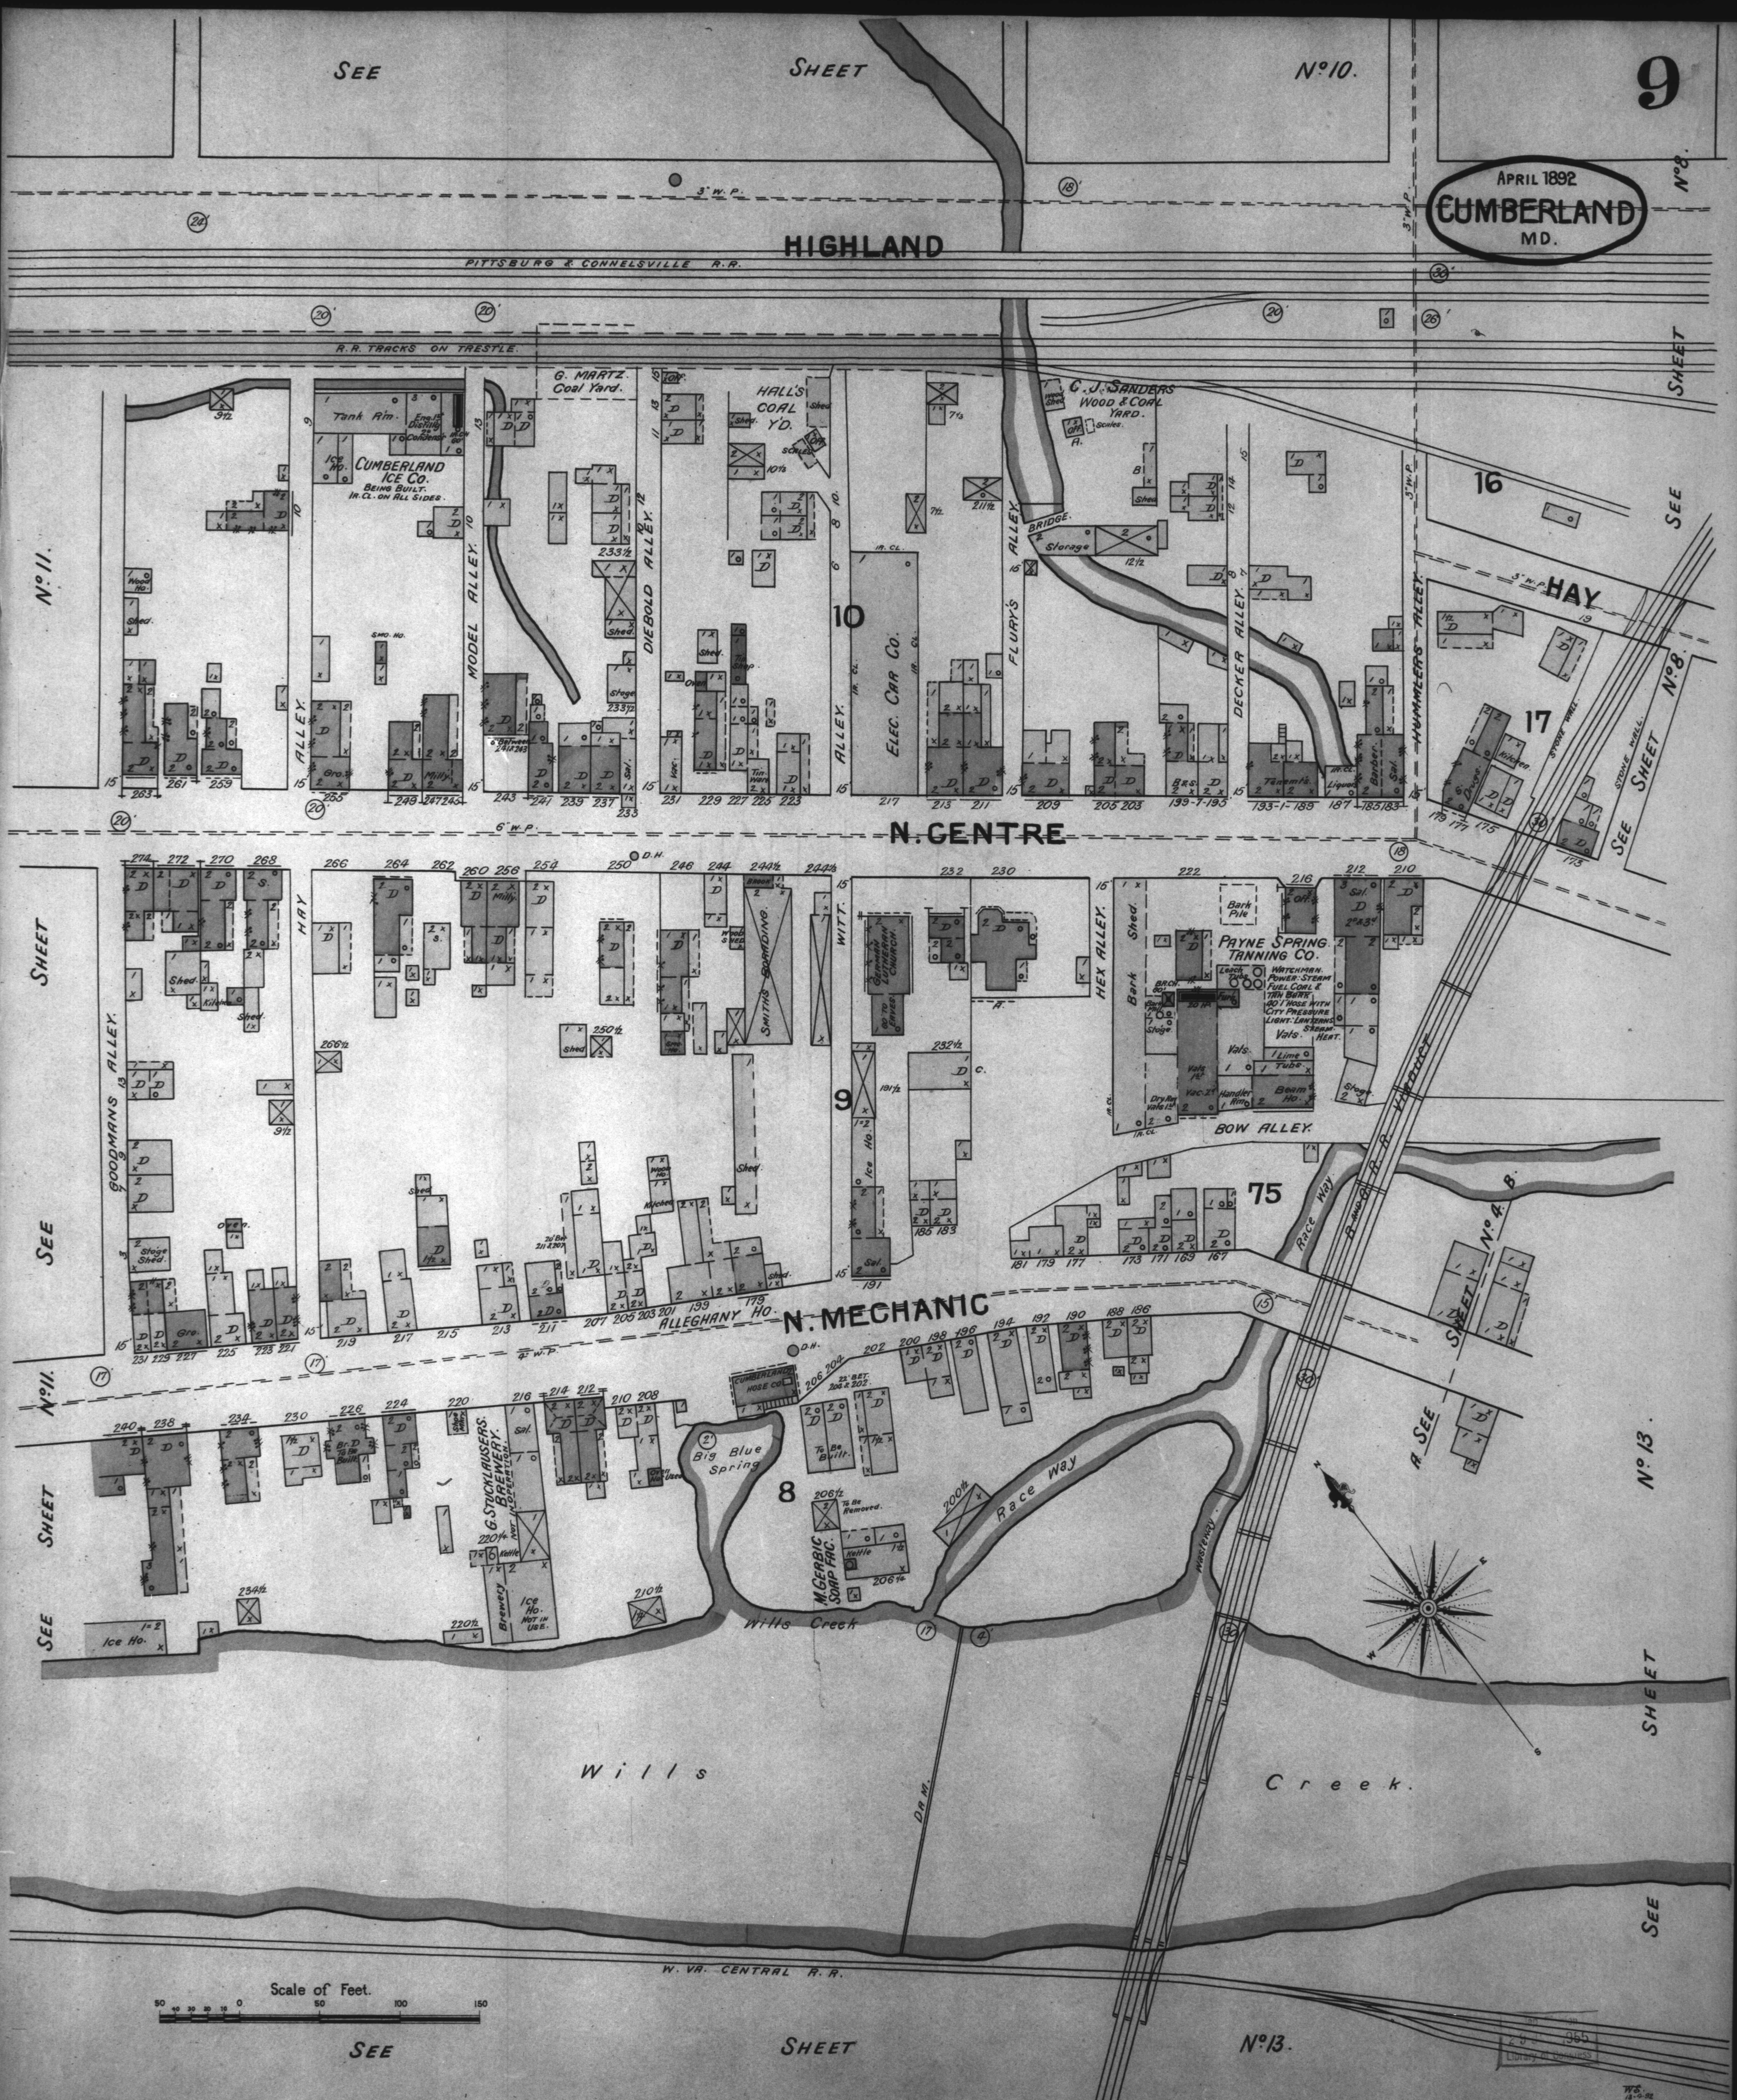
9
APRIL 1892
CUMBERLAND
MD.
SEE SHEET No 10.
No 8.
HIGHLAND
PITTSBURG & CONNELSVILLE R.R.
R.R. TRACKS ON TRESTLE.
3" W.P.
24'
20'
18'
30'
26'
No 11.
CUMBERLAND ICE CO.
BEING BUILT.
IR. CL. ON ALL SIDES.
Tank Rm.
Eng. 1st Distillg 2d Condensr
Ice Ho.
Smo. Ho.
Wood Ho.
Shed.
G. MARTZ. Coal Yard.
HALL'S COAL Y'D.
Scales
Off.
MODEL ALLEY.
DIEBOLD ALLEY.
ALLEY.
ELEC. CAR CO.
IR. CL.
FLURY'S ALLEY.
BRIDGE.
Storage
C. J. SANDERS WOOD & COAL YARD.
Wood Shed
DECKER ALLEY.
HUMMLERS ALLEY.
HAY
16
17
10
9
8
75
Stone Wall
Kitchen.
Drugs.
Tenemt's.
Liquors
Barber.
Sal.
B&S.
Gro.
Milly.
Tin Shop
Tin Ware
Oven
Stage
6' Between 241 & 243
263 261 259 255 249 247 245 243 241 239 237 233 233½ 231 229 227 225 223 217 213 211 209 205 203 199-7-195 193-1-189 187 185 183 179 177 175 173
N. CENTRE
6" W.P.
D.H.
274 272 270 268 266 264 262 260 256 254 250 246 244 244½ 232 230 222 216 212 210
GOODMANS ALLEY.
HAY
266½
9½
250½
SMITH'S BOARDING.
WITT.
GERMAN LUTHERAN CHURCH.
60 TO EAVES.
Ice Ho.
191½
232½
HEX ALLEY.
Bark Shed.
Bark Pile
PAYNE SPRING TANNING CO.
WATCHMAN. POWER: STEAM FUEL: COAL & TAN BARK 60' 1" HOSE WITH CITY PRESSURE LIGHT: LANTERNS STEAM HEAT.
Leach Tubs
Furn.
Vats.
Lime Tubs
Beam Ho.
Handler Rm.
Dry Rm. Vats 1st
BOW ALLEY.
B. and O. R.R. VIADUCT
Race Way
Wasteway
SEE SHEET No 4 B.
A SEE
No 13.
231 229 227 225 223 221 219 217 215 213 211 207 205 203 201 199 179
20' Bet. 211 & 207
Kitchen
ALLEGHANY HO.
N. MECHANIC
4" W.P.
15'
17'
191 185 183 181 179 177 173 171 169 167
240 238 234 230 226 224 220 216 214 212 210 208
206 204 202 200 198 196 194 192 190 188 186
22' Bet. 204 & 202.
CUMBERLAND HOSE CO.
Br. D To Be Built.
Shoe Mkr.
G. STUCKLAUSER'S BREWERY. NOT IN OPERATION.
Kettle
Brewery
Ice Ho. Not in Use.
Oven Not Used
Big Blue Spring
2'
To Be Built.
To Be Removed.
206½ 206¼ 200½ 210½ 220¼ 220½ 234½
M. GERBIC SOAP FAC.
Ice Ho.
Wills Creek
Wills Creek.
DAM.
4'
30'
W. VA. CENTRAL R.R.
N E S W
Scale of Feet.
50 40 30 20 10 0 50 100 150
SEE SHEET No 13.
SEE SHEET
WS. 12-9-92

Library of Congress