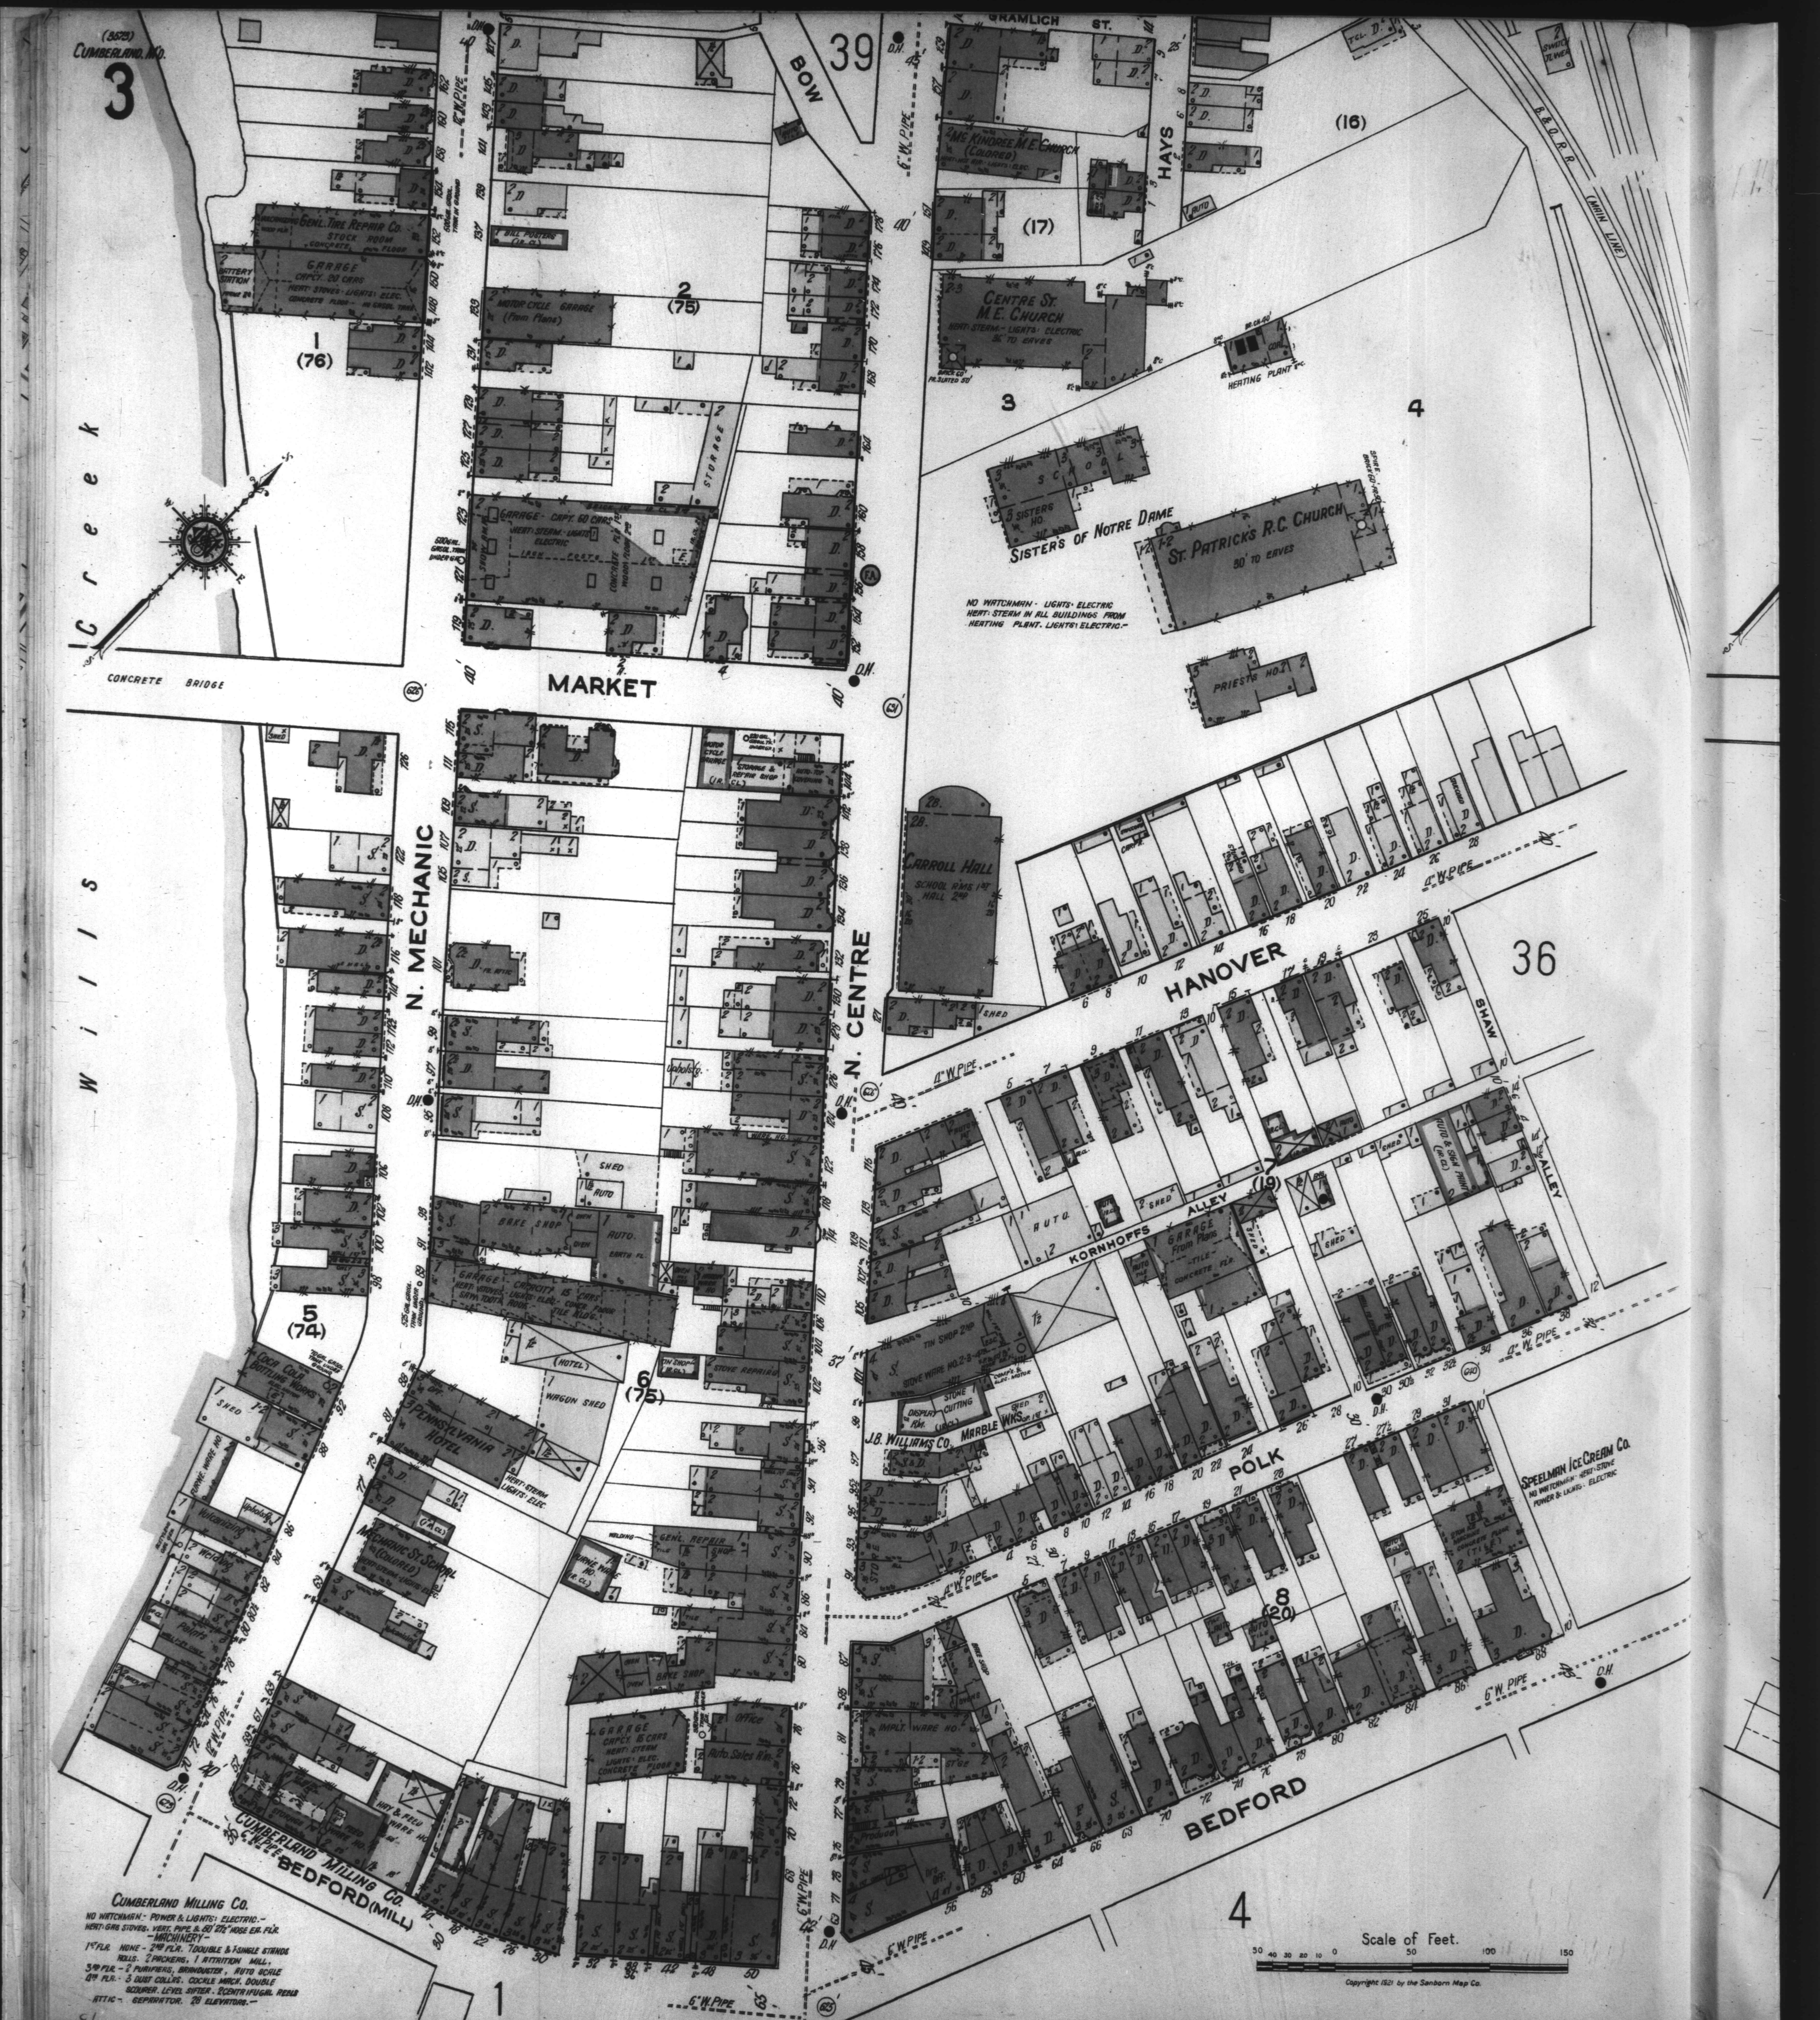
(3573)
CUMBERLAND, MD.
3
39
BOW
GRAMLICH ST.
HAYS
(16)
(17)
B.&O.R.R.
(MAIN LINE)
SWITCH TOWER
6" W. PIPE
12" W. PIPE
D.H.
GENL. TIRE REPAIR CO.
VULCANIZING WOOD FLR.
STOCK ROOM CONCRETE FLOOR
GARAGE CAPCY. 20 CARS HEAT: STOVES. LIGHTS: ELEC. CONCRETE FLOOR - NO GASOL. TANK
BATTERY STATION
1
(76)
2
(75)
BILL POSTERS (IR. CL.)
MOTOR CYCLE GARAGE (From Plans)
STORAGE
GARAGE - CAPY. 60 CARS HEAT: STEAM - LIGHTS: ELECTRIC IRON POSTS CONCRETE FLR. 1ST WOOD FLOOR 2ND
SHOW RM.
500 GAL. GASOL. TANK UNDER GR.
F.A.
McKINDREE M.E. CHURCH (COLORED) HEAT: HOT AIR - LIGHTS: ELEC.
CENTRE ST. M.E. CHURCH HEAT: STEAM - LIGHTS: ELECTRIC 36' TO EAVES
BRICK 60' FR. SLATED 50'
HEATING PLANT
AUTO
3
4
SCHOOL
3 SISTERS HO.
SISTER'S OF NOTRE DAME
ST. PATRICK'S R.C. CHURCH 30' TO EAVES
SPIRE BRICK 60' FR. 90'
PRIESTS HO.
NO WATCHMAN - LIGHTS: ELECTRIC HEAT: STEAM IN ALL BUILDINGS FROM HEATING PLANT. LIGHTS: ELECTRIC.-
Wills Creek
CONCRETE BRIDGE
MARKET
N. MECHANIC
N. CENTRE
HANOVER
SHAW
ALLEY
KORNHOFFS ALLEY
POLK
BEDFORD
36
CARROLL HALL SCHOOL RMS 1ST HALL 2ND
MOTOR CYCLE GARAGE
500 GAL. GASOL. TK. UNDER GR.
STORAGE & REPAIR SHOP (IR. CL.)
AUTO-TOP COVERING
Upholstg.
SHED
BAKE SHOP
OVEN
AUTO. EARTH FL.
GARAGE CAPACITY 15 CARS HEAT: STOVES - LIGHTS: ELEC. - CONCR. FLOOR SAW TOOTH ROOF. TILE BLD'G.
525 GAL. GASOL. TANK UNDER GROUND.
(HOTEL)
WAGON SHED
TIN SHOP (IR. CL.)
STOVE REPAIRS
6
(75)
5
(74)
COCA COLA BOTTLING WORKS
70 GAL. GASOL. TANK UNDER GROUND
PENNSYLVANIA HOTEL HEAT: STEAM LIGHTS: ELEC.
FURNE. WARE HO.
Vulcanizing
Upholstg.
Welding
Paints
MECHANIC ST. SCHOOL (COLORED) HEAT: STEAM - LIGHTS: ELEC.
WELDING
GENL. REPAIR SHOP
FURNE. WARE HO. (IR. CL.)
GARAGE CAPCY. 15 CARS HEAT: STEAM LIGHTS: ELEC. CONCRETE FLOOR
Office
Auto. Sales Rm.
HAY & FEED WARE HO.
FEED WARE HO.
STORAGE
CUMBERLAND MILLING CO.
BEDFORD (MILL)
TIN SHOP 2ND
STOVE WARE HO. 2-3-4TH.
STONE CUTTING
DISPLAY RM.
COMP'R. & ELEC. MOTOR
J.B. WILLIAMS CO. MARBLE WKS.
AUTO & SIGN PAINT (IR. CL.)
GARAGE From Plans - TILE - CONCRETE FLR.
7
(19)
STORE MACHINE CONCRETE FLOOR (TILE)
SPEELMAN ICE CREAM CO. NO WATCHMAN - HEAT: STOVE POWER & LIGHTS: ELECTRIC
8
(20)
IMPLT. WARE HO.
ST'GE
Produce
Ins. Off.
4" W. PIPE
6" W. PIPE
4
1
CUMBERLAND MILLING CO.
NO WATCHMAN - POWER & LIGHTS: ELECTRIC.-
HEAT: GAS STOVES. VERT. PIPE & 80' 2½" HOSE EA. FLR.
-MACHINERY-
1ST FLR. NONE - 2ND FLR. 7 DOUBLE & 7 SINGLE STANDS ROLLS. 2 PACKERS, 1 ATTRITION MILL,
3RD FLR. - 2 PURIFIERS, BRANDUSTER, AUTO SCALE
4TH FLR. - 3 DUST COLL'RS. COCKLE MACH. DOUBLE SCOURER. LEVEL SIFTER. 2 CENTRIFUGAL REELS
ATTIC - SEPARATOR. 28 ELEVATORS.-
Scale of Feet.
50 40 30 20 10 0 50 100 150
Copyright 1921 by the Sanborn Map Co.
51