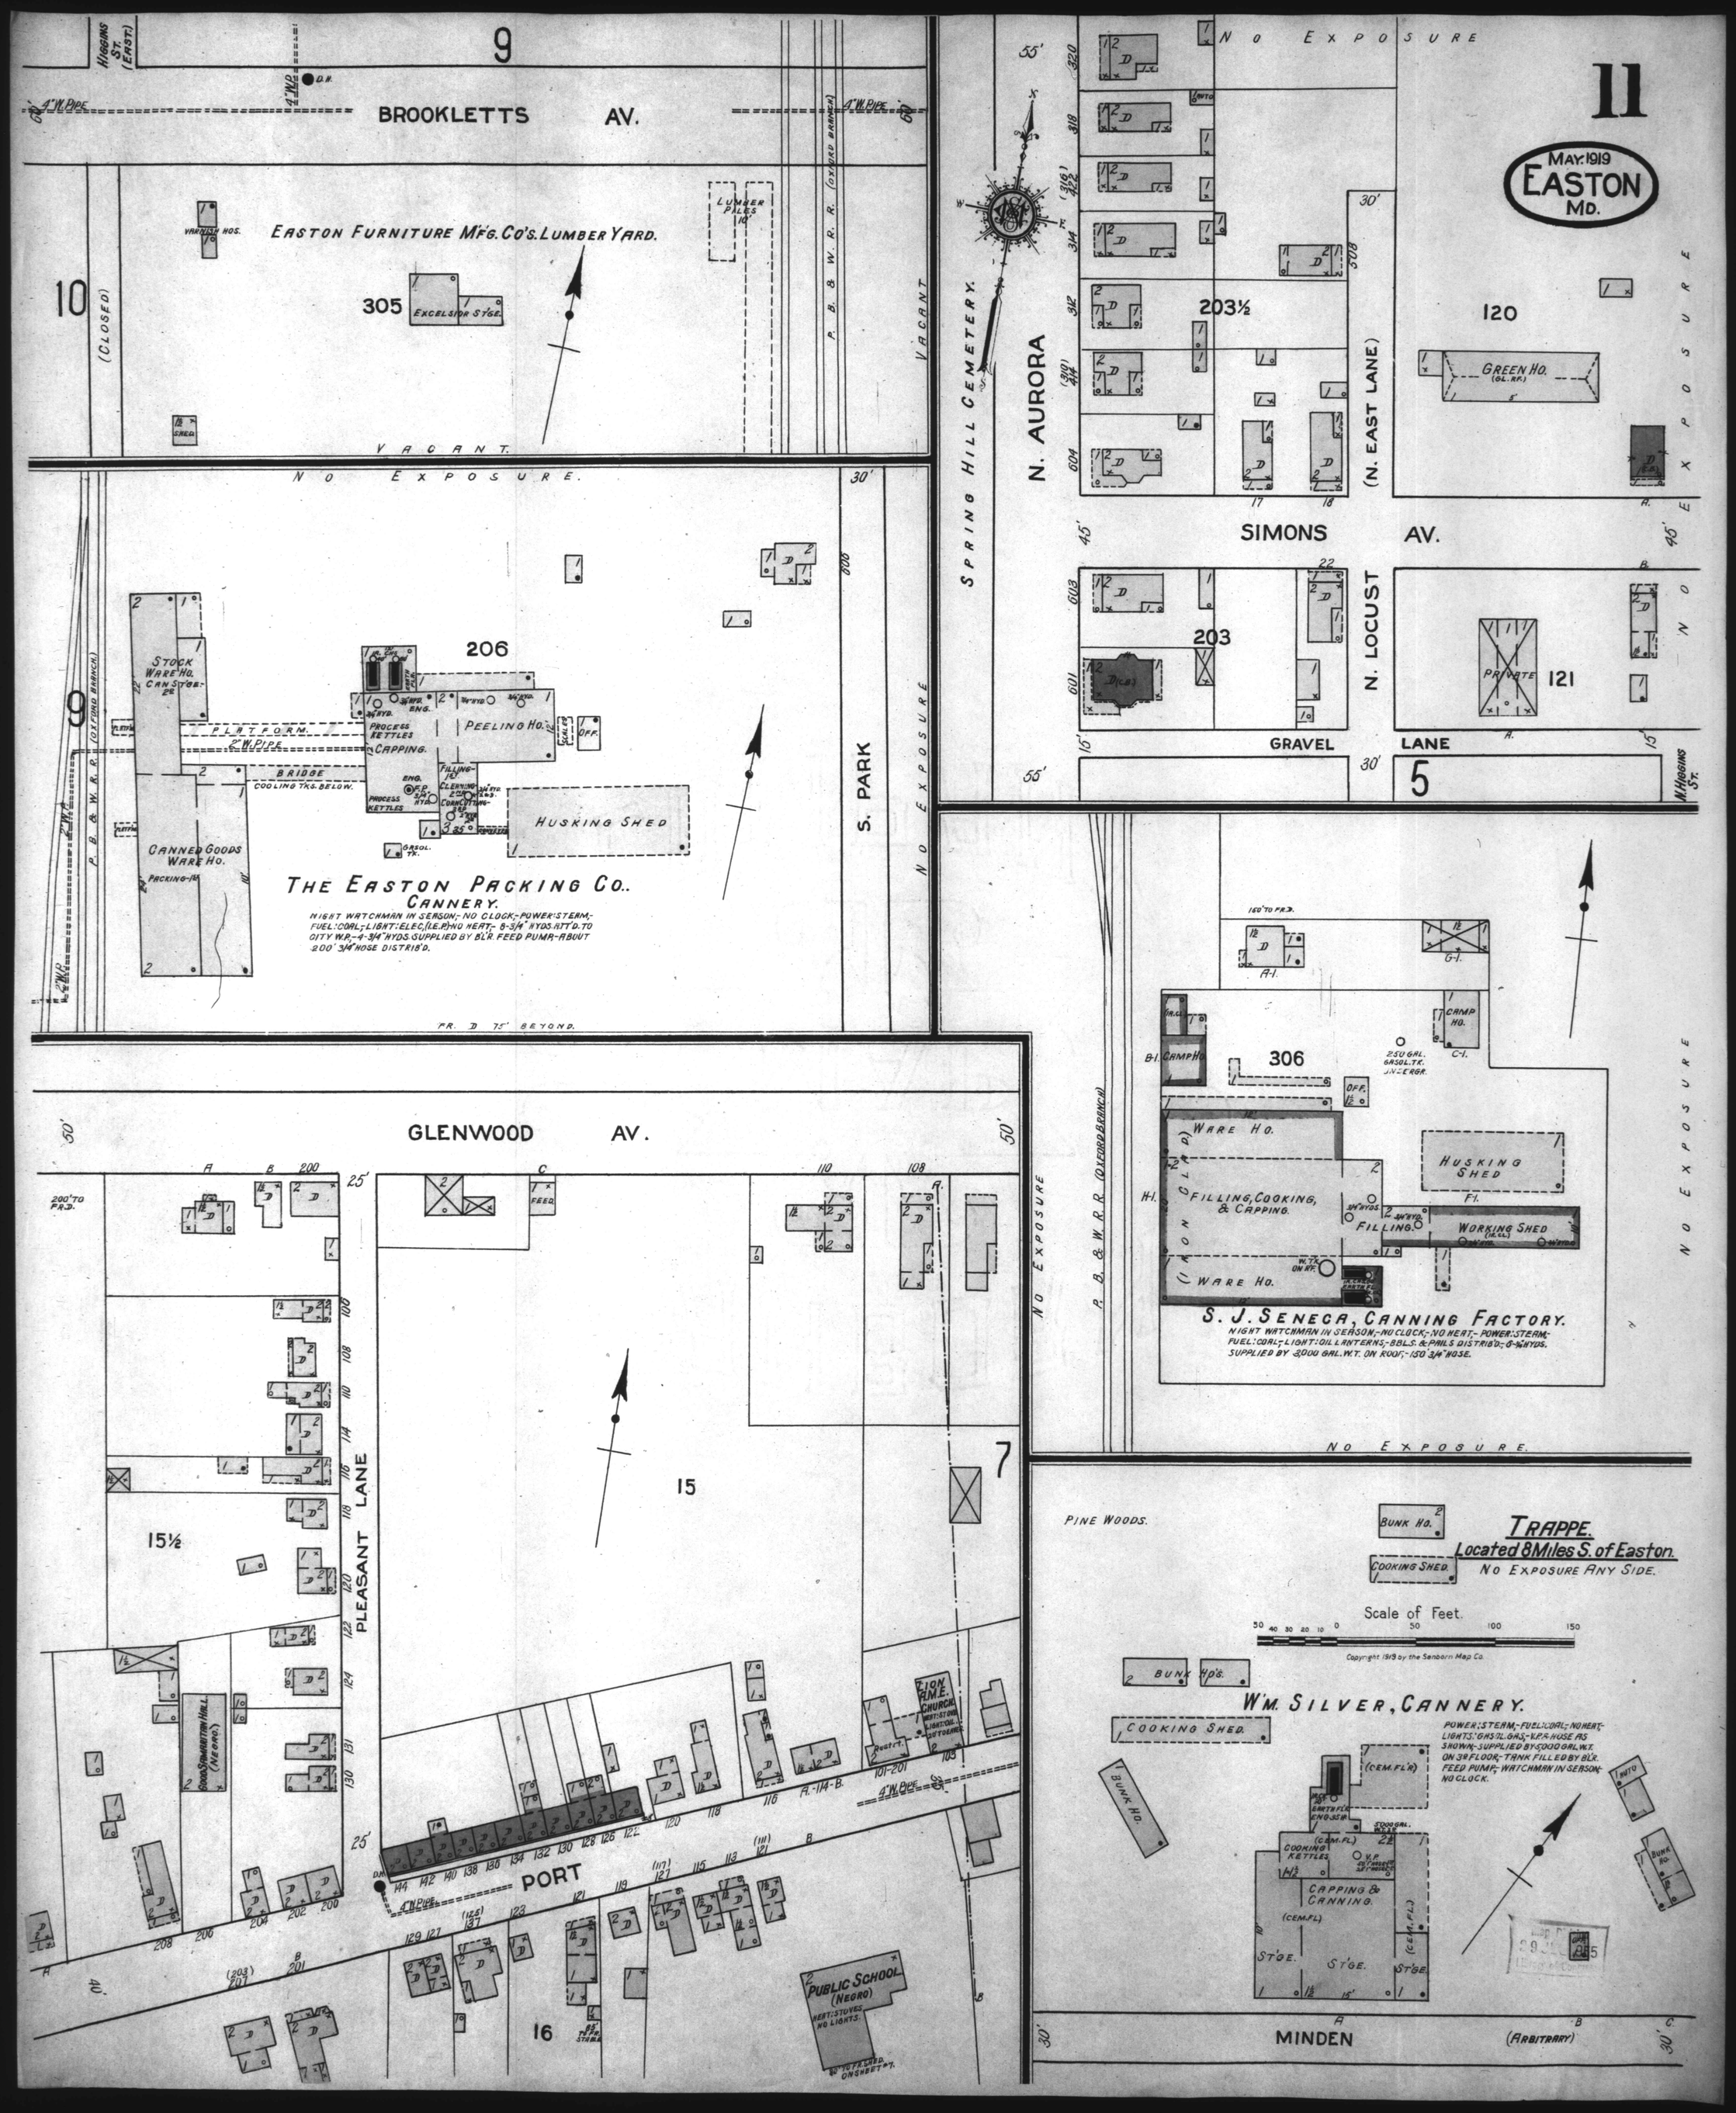
11
MAY 1919
EASTON
MD.
9
BROOKLETTS AV.
HIGGINS ST. (EAST)
4" W. PIPE
D.H.
EASTON FURNITURE MFG. CO'S. LUMBER YARD.
VARNISH HOS.
LUMBER PILES
305
EXCELSIOR STGE.
10
(CLOSED)
VACANT
P. B. & W. R. R. (OXFORD BRANCH)
NO EXPOSURE.
30'
206
STOCK WARE HO.
CAN STGE.
PLATFORM.
2" W. PIPE
BRIDGE
COOLING TKS. BELOW.
PROCESS KETTLES
CAPPING.
PEELING HO.
FILLING
CLEANING
CONNECTING
HUSKING SHED
CANNED GOODS WARE HO.
PACKING
THE EASTON PACKING CO.
CANNERY.
NIGHT WATCHMAN IN SEASON;- NO CLOCK;- POWER: STEAM;- FUEL: COAL;- LIGHT: ELEC. (I.E.R.) NO HEAT;- 8-3/4" HYDS. ATT'D. TO CITY W.P.;- 4-3/4" HYDS. SUPPLIED BY BL'R. FEED PUMP - ABOUT 200' 3/4" HOSE DISTRIB'D.
FR. D 75' BEYOND.
S. PARK
NO EXPOSURE
SPRING HILL CEMETERY.
N. AURORA
203½
(N. EAST LANE)
120
GREEN HO.
SIMONS AV.
203
N. LOCUST
PRIVATE
121
GRAVEL LANE
5
N. HIGGINS ST.
GLENWOOD AV.
200' TO F.R.D.
FEED
15
7
15½
PLEASANT LANE
GOODS SAMARITAN HALL (NEGRO)
PORT
4" W. PIPE
TZION A.M.E. CHURCH
16
PUBLIC SCHOOL (NEGRO)
HEAT: STOVES NO LIGHTS.
150' TO F.R.D.
A-1.
G-1.
CAMP HO.
B-1. CAMP HO.
306
250 GAL. GASOL. TK. UNDERGR.
OFF.
WARE HO.
FILLING, COOKING, & CAPPING.
HUSKING SHED
F-1.
FILLING.
WORKING SHED
W. TK. ON RF.
S. J. SENECA, CANNING FACTORY.
NIGHT WATCHMAN IN SEASON;- NO CLOCK;- NO HEAT;- POWER: STEAM;- FUEL: COAL;- LIGHT: OIL LANTERNS;- BBLS. & PAILS DISTRIB'D;- 6-3/4" HYDS. SUPPLIED BY 3,000 GAL. W.T. ON ROOF;- 150' 3/4" HOSE.
PINE WOODS.
BUNK HO.
COOKING SHED.
TRAPPE.
Located 8 Miles S. of Easton.
NO EXPOSURE ANY SIDE.
Scale of Feet.
50 40 30 20 10 0 50 100 150
Copyright 1919 by the Sanborn Map Co.
BUNK HO'S.
WM. SILVER, CANNERY.
POWER: STEAM;- FUEL: COAL;- NO HEAT;- LIGHTS: GAS & GL. GAS;- W.P.R. HOUSE AS SHOWN;- SUPPLIED BY 5000 GAL. W.T. ON 3RD FLOOR;- TANK FILLED BY BL'R. FEED PUMP;- WATCHMAN IN SEASON;- NO CLOCK.
COOKING KETTLES
CAPPING & CANNING.
ST'GE.
MINDEN
(ARBITRARY)