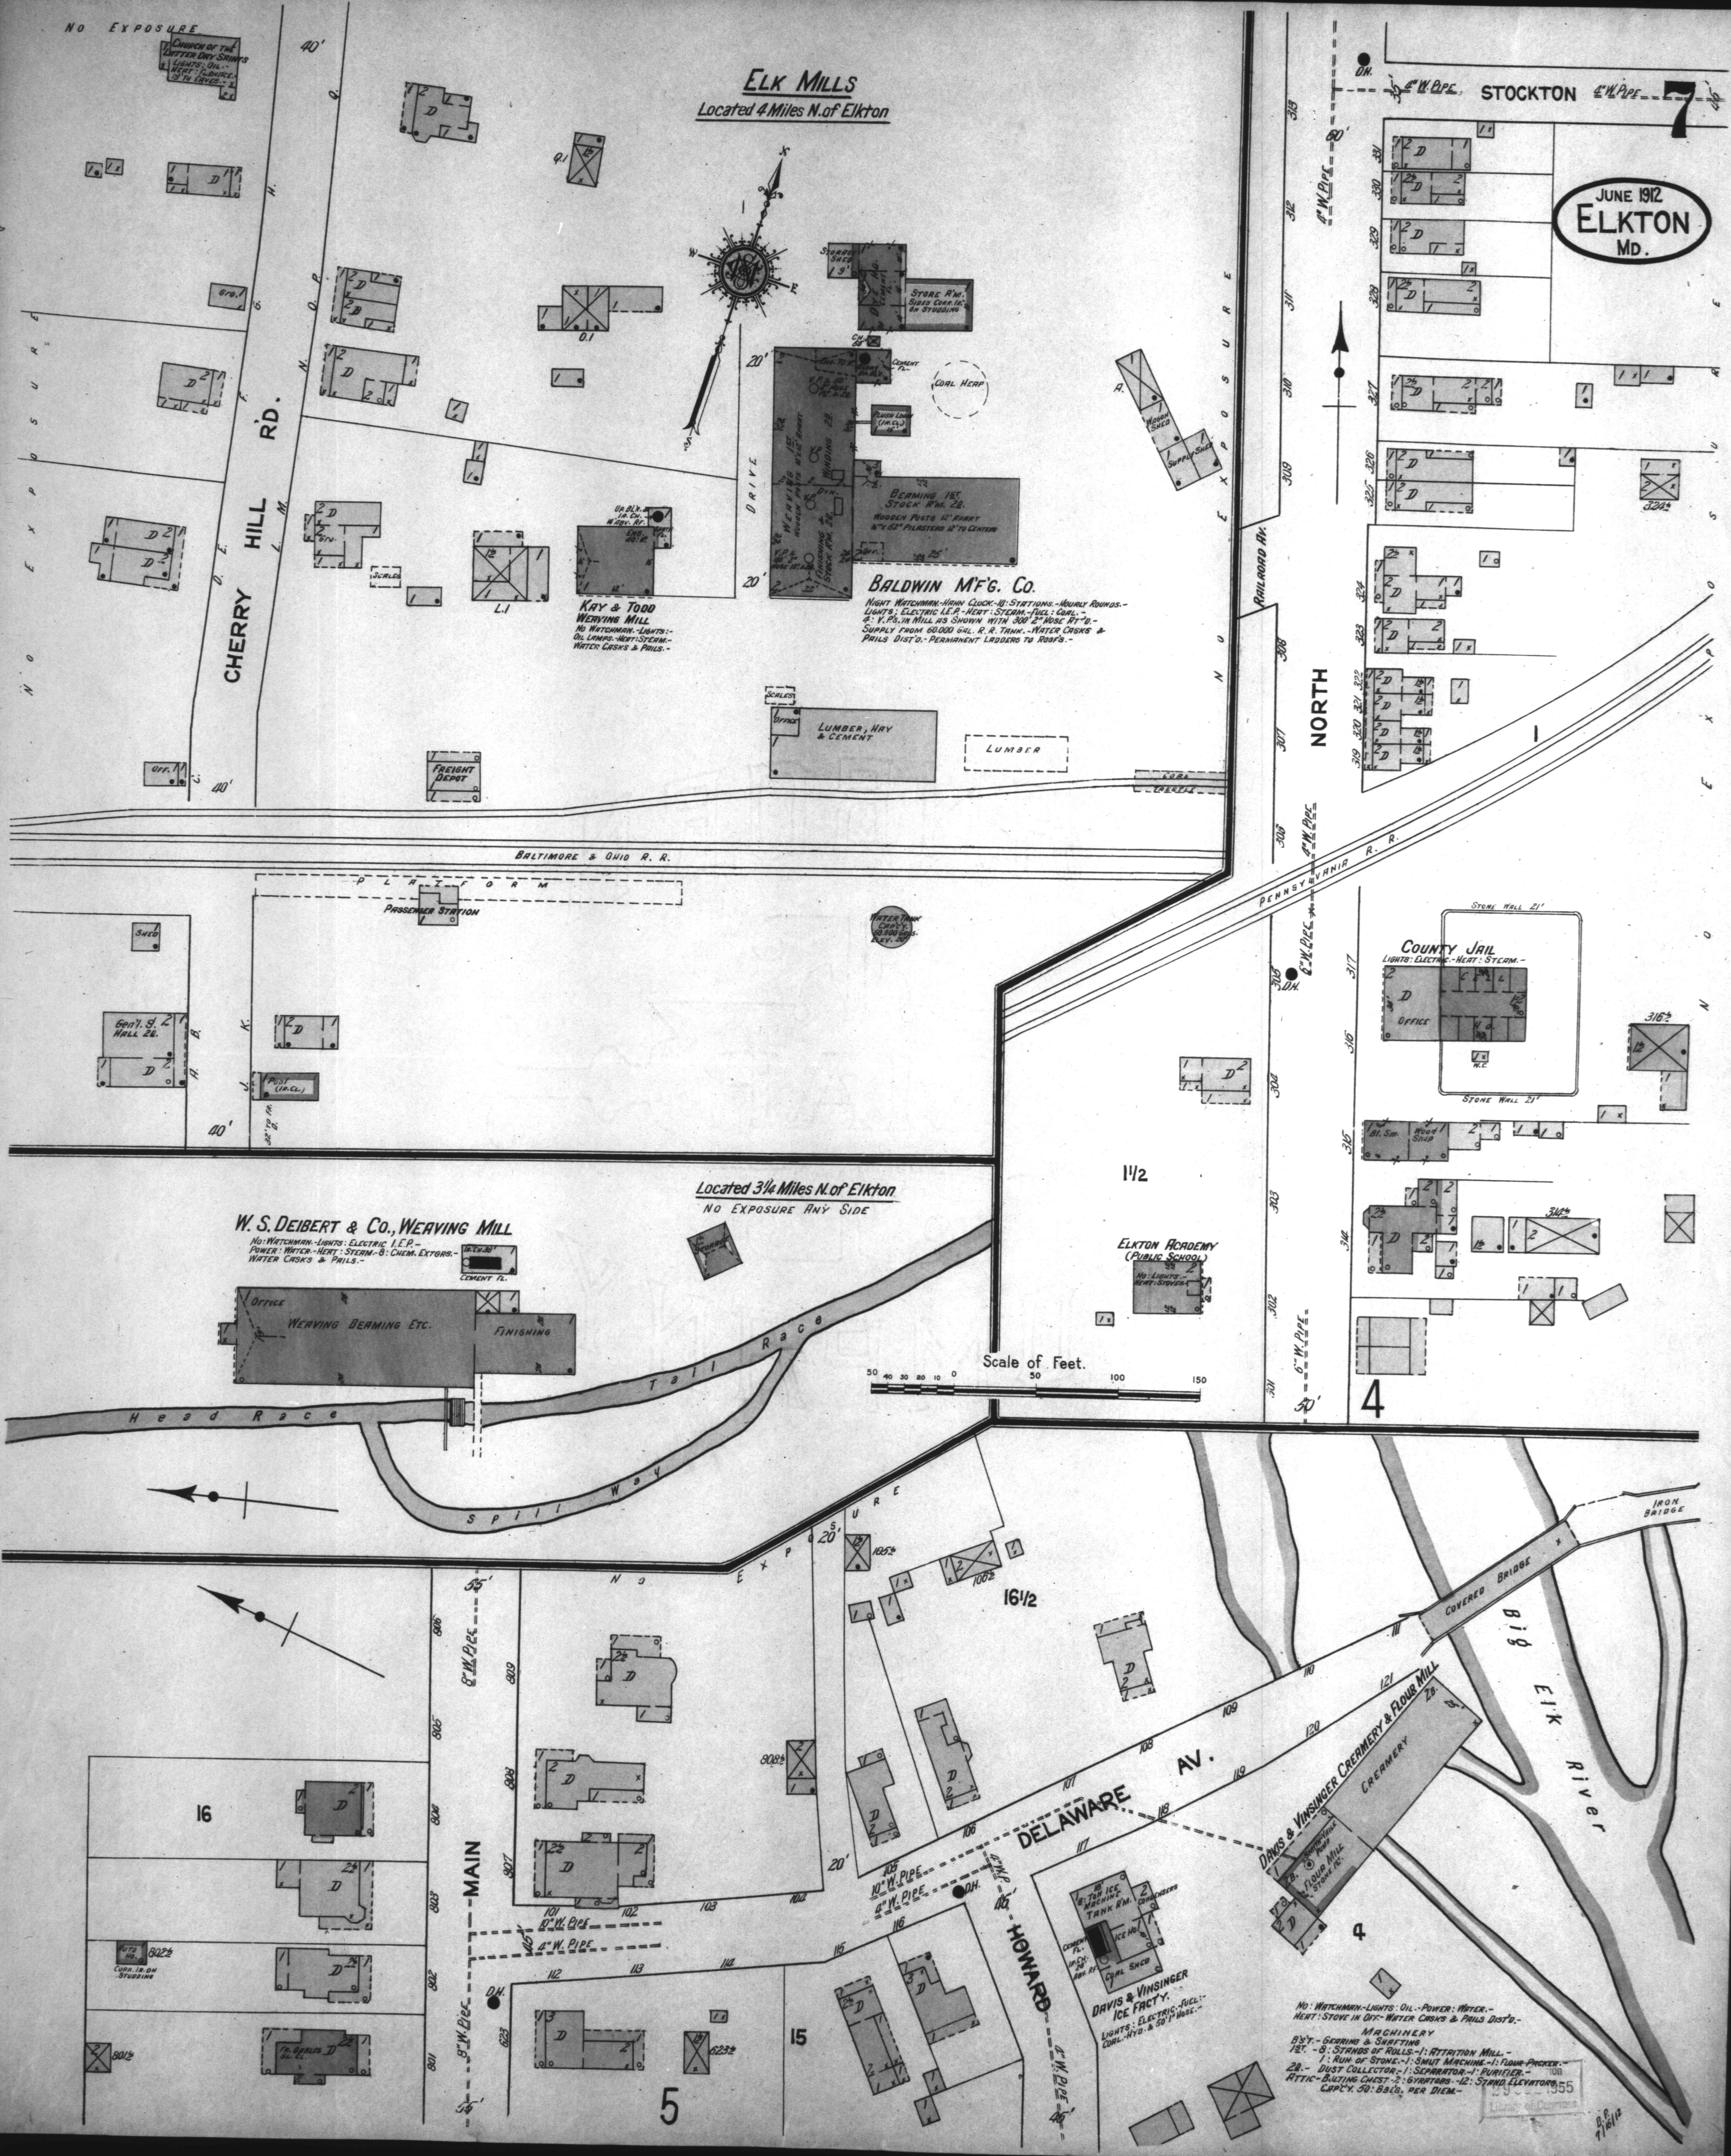
7
JUNE 1912
ELKTON
MD.
ELK MILLS
Located 4 Miles N. of Elkton
NO EXPOSURE
CHURCH OF THE LATTER DAY SAINTS
LIGHTS: OIL.- HEAT: FURNACE. 15' TO EAVES.-
CHERRY HILL RD.
40'
Gro.
D
O.1
Q.1
L.1
SCALES
KAY & TODD WEAVING MILL
NO WATCHMAN.-LIGHTS:- OIL LAMPS.-HEAT: STEAM.- WATER CASKS & PAILS.-
ENG. 40' H.
DRIVE
20'
STORAGE SHED
DYE HO.
CEMENT FL.
STORE R'M. SIDES CORR. IR. ON STUDDING
CH. 65'
COAL HEAP
PLUSH LOOM (IR.CL.)
WEAVING 1ST.
WOODEN POSTS 10'X12' APART
WINDING 2D.
FINISHING & STOCK RM. 2D.
BEAMING 1ST. STOCK R'M. 2D.
WOODEN POSTS 12' APART 16"X 62" PILASTERS 12' TO CENTERS
OFF.
BALDWIN M'F'G. CO.
NIGHT WATCHMAN.-HAHN CLOCK.-10: STATIONS.-HOURLY ROUNDS.- LIGHTS: ELECTRIC I.E.P.-HEAT: STEAM.-FUEL: COAL.- 4: V.P.S. IN MILL AS SHOWN WITH 300' 2" HOSE ATT'D.- SUPPLY FROM 60.000 GAL. R.R. TANK.-WATER CASKS & PAILS DIST'D.-PERMANENT LADDERS TO ROOFS.-
A.
WAGON SHED
SUPPLY SHED
LUMBER, HAY & CEMENT
OFFICE
LUMBER
COAL TRESTLE
FREIGHT DEPOT
BALTIMORE & OHIO R.R.
PLATFORM
PASSENGER STATION
WATER TANK CAP'Y. 60.000 GALS. ELEV. 20'
SHED
GEN'L. S. HALL 2D.
POOL (IR.CL.)
32' TO FR. D.
RAILROAD AV.
NORTH
STOCKTON
4" W. PIPE
O.H.
60'
313
312
311
310
309
308
307
306
305
304
303
302
301
331
330
329
328
327
326
325
324
324½
323
322
321
320
319
1
PENNSYLVANIA R.R.
6" W. PIPE
COUNTY JAIL
LIGHTS: ELECTRIC.-HEAT: STEAM.-
STONE WALL 21'
W.C.
317
316
316½
315
314
314½
BL. SM.
WOOD SHOP
1½
ELKTON ACADEMY (PUBLIC SCHOOL)
NO LIGHTS.- HEAT: STOVES.-
50'
4
Located 3¼ Miles N. of Elkton
NO EXPOSURE ANY SIDE
W. S. DEIBERT & CO., WEAVING MILL
NO: WATCHMAN.-LIGHTS: ELECTRIC I.E.P.- POWER: WATER.-HEAT: STEAM.-8: CHEM. EXTGRS.- WATER CASKS & PAILS.-
IR. CH. 30'
CEMENT FL.
OFFICE
WEAVING BEAMING ETC.
FINISHING
STORAGE
Head Race
Tail Race
Spill Way
Scale of Feet.
50 40 30 20 10 0 50 100 150
16
55'
806
805
804
803
802
801
802½
801½
AUTO HO.
CORR. IR. ON STUDDING
FR. GABLES SL. CL.
MAIN
8" W. PIPE
809
808
807
808½
623
623½
D.H.
101
102
103
104
105
106
107
108
109
110
111
112
113
114
115
116
117
118
119
120
121
105½
106½
16½
15
5
10" W. PIPE
4" W. PIPE
4" W.P.
46'
20'
DELAWARE AV.
HOWARD
DAVIS & VINSINGER ICE FACT'Y.
LIGHTS: ELECTRIC.-FUEL: COAL.-HYD. & 50' 1" HOSE.-
18' 8-TON ICE MACHINE TANK R'M.
CONDENSERS
ICE HO.
COAL SHED
CEMENT FL.
IR. CH. 28' ABV. RF.
DAVIS & VINSINGER CREAMERY & FLOUR MILL
CREAMERY
FLOUR MILL STONE 1ST.
SMITHVILLE PUMP
2B.
4
NO: WATCHMAN.-LIGHTS: OIL.-POWER: WATER.- HEAT: STOVE IN OFF.-WATER CASKS & PAILS DIST'D.-
MACHINERY
BS'T.- GEARING & SHAFTING
1ST. - 8: STANDS OF ROLLS.-1: ATTRITION MILL.- 1: RUN OF STONE.-1: SMUT MACHINE.-1: FLOUR PACKER.-
2D.- DUST COLLECTOR.-1: SEPARATOR.-1: PURIFIER.-
ATTIC- BOLTING CHEST.-2: GYRATORS.-12: STAND ELEVATORS.
CAP'CY. 50: BBLS. PER DIEM.-
COVERED BRIDGE
IRON BRIDGE
Big Elk River
B.P. 7/16/12
29 1955 Library of Congress