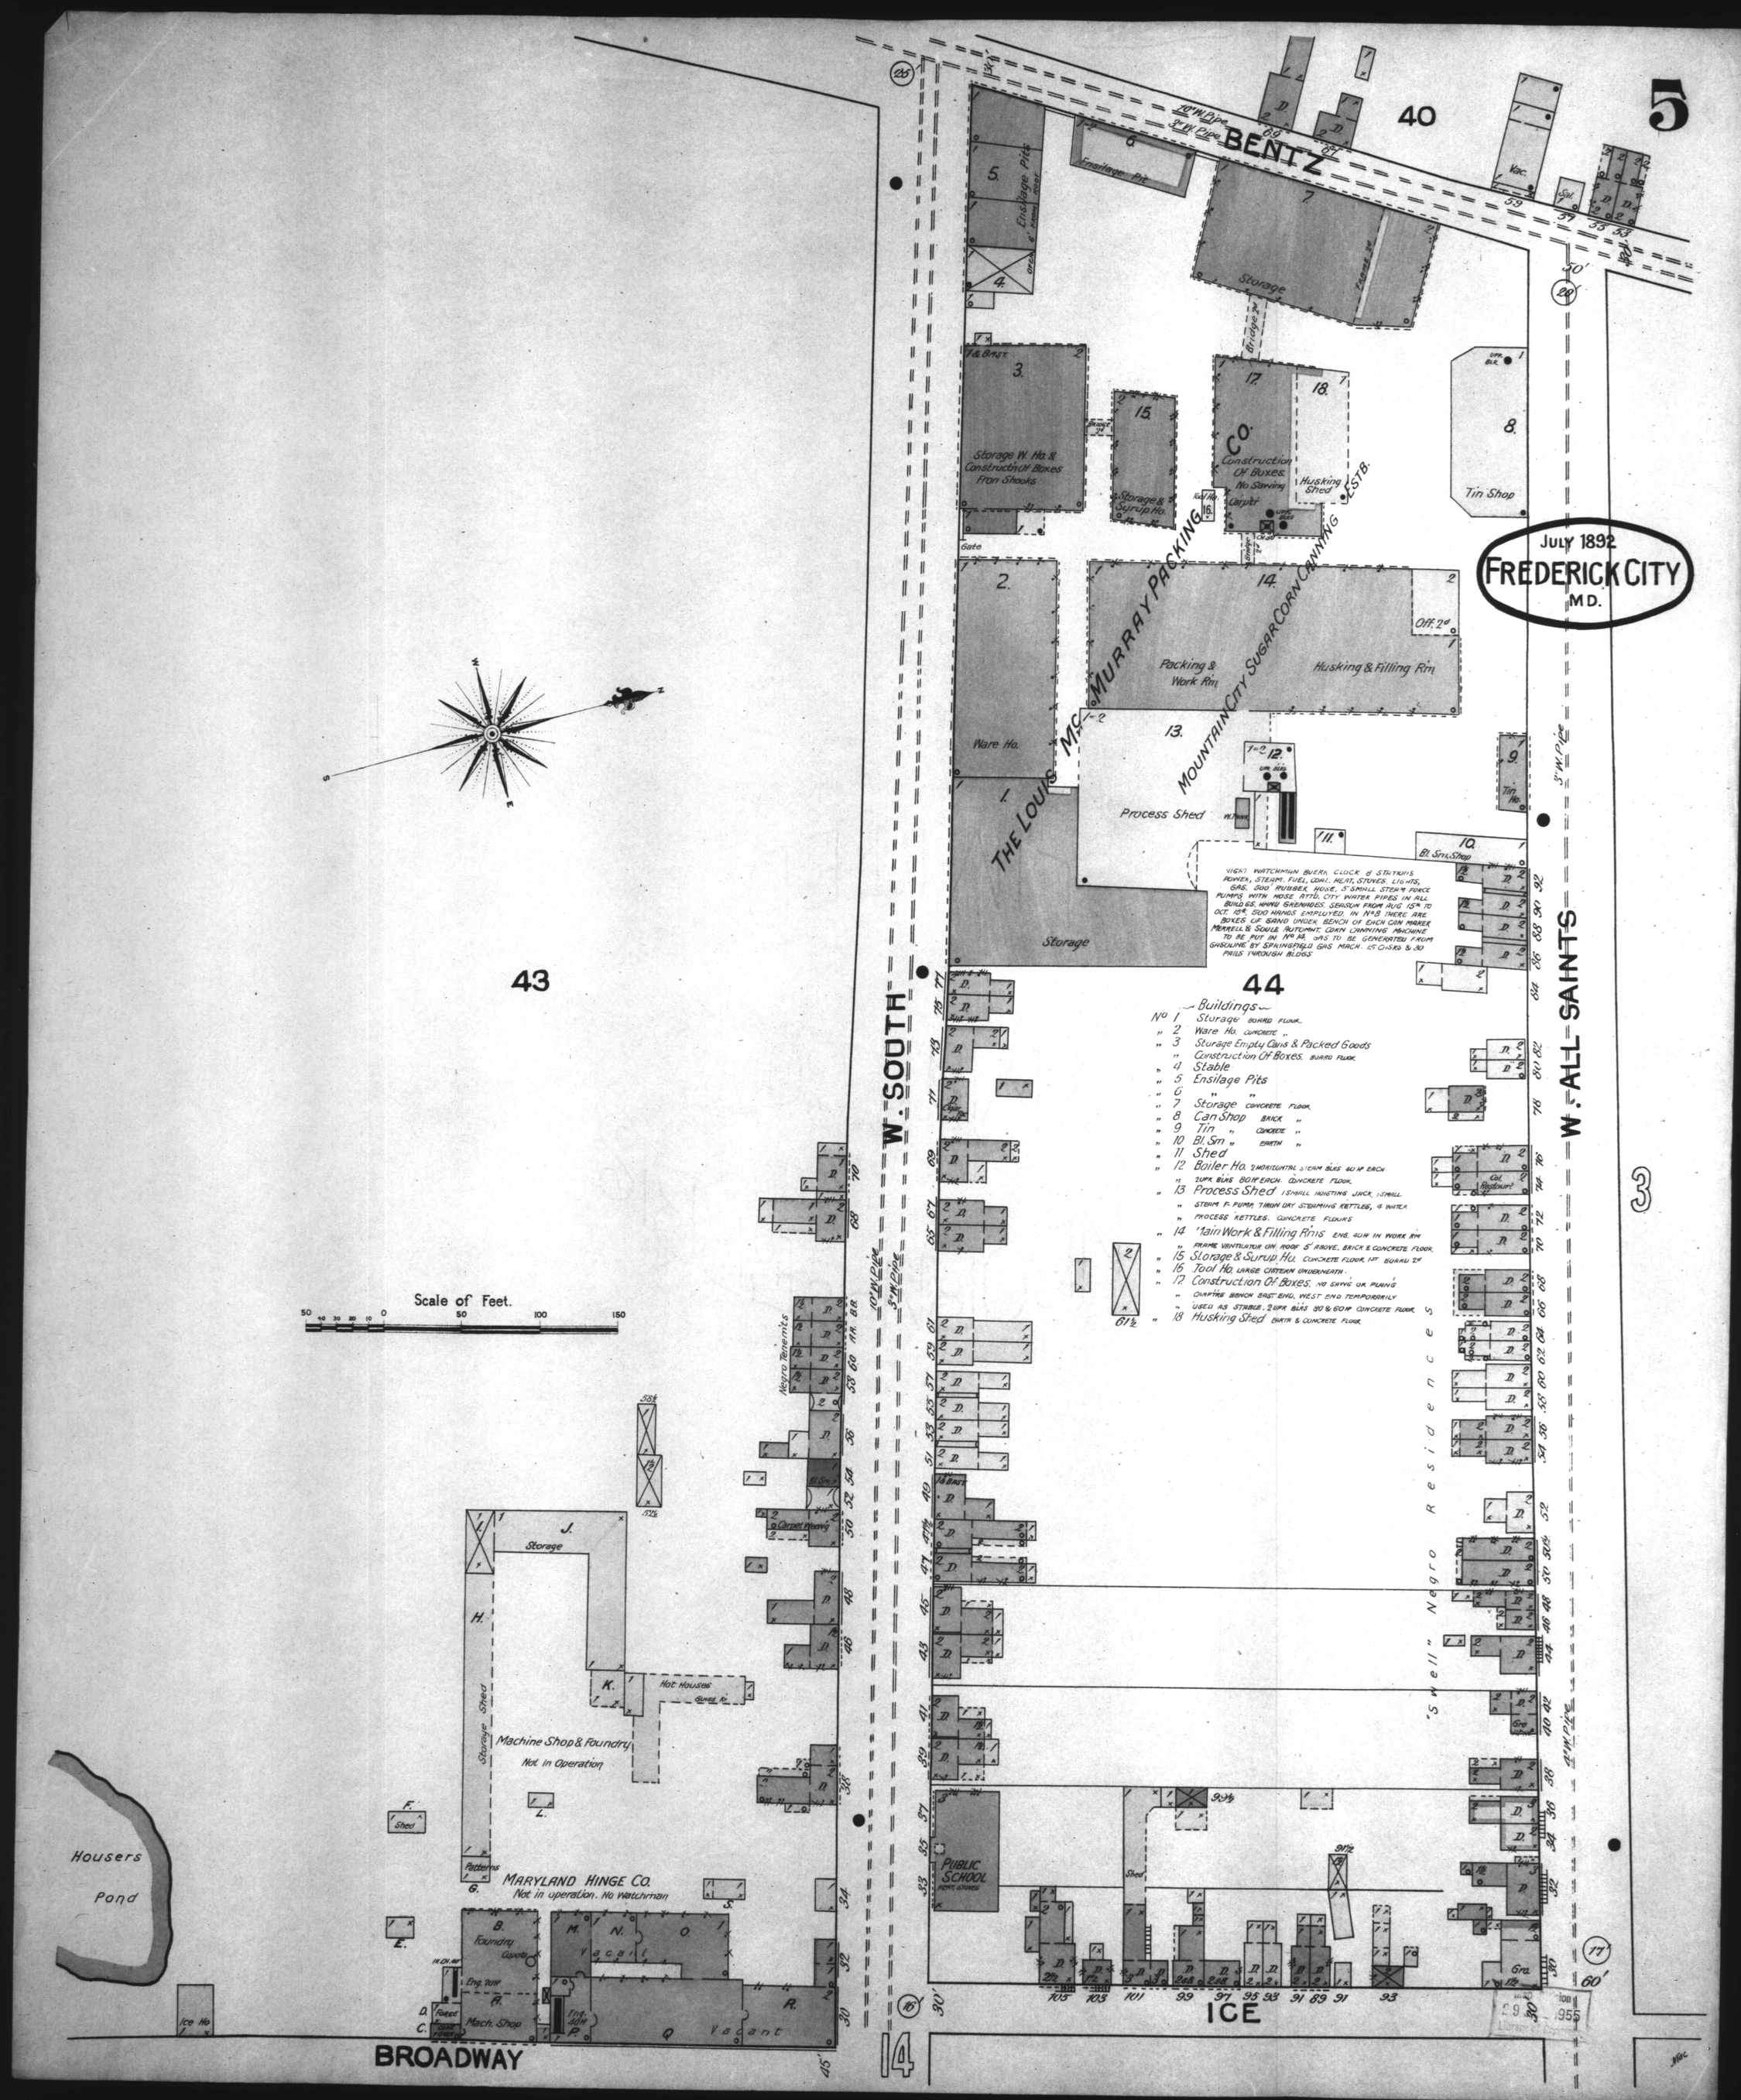
JULY 1892
FREDERICK CITY
MD.
5
3
40
43
44
14
BENTZ
W. SOUTH
W. ALL SAINTS
BROADWAY
ICE
THE LOUIS McMURRAY PACKING CO.
MOUNTAIN CITY SUGAR CORN CANNING ESTB.
Storage
Ensilage Pits
Ensilage Pit
Stable
Storage W. Ho. & Construction Of Boxes From Shooks
Storage & Syrup Ho.
Construction Of Boxes. No Sawing
Carpt
Husking Shed
Tin Shop
Ware Ho.
Packing & Work Rm
Husking & Filling Rm
Off. 2d
Process Shed
Tin Ho.
Bl. Sm. Shop
Boiler Ho.
Tool Ho.
Construction Of Boxes. No Sawing or Planing
Storage & Surup Ho.
Negro Tenements
Carpet Weaving
Storage
Storage Shed
Machine Shop & Foundry
Not in Operation
Hot Houses
MARYLAND HINGE CO.
Not in operation. No Watchman
Foundry
Mach. Shop
Vacant
Housers Pond
Ice Ho
PUBLIC SCHOOL
"Swell" Negro Residences
Buildings
No 1 Storage
" 2 Ware Ho.
" 3 Storage Empty Cans & Packed Goods
" Construction Of Boxes.
" 4 Stable
" 5 Ensilage Pits
" 6 " "
" 7 Storage
" 8 Can Shop
" 9 Tin "
" 10 Bl. Sm "
" 11 Shed
" 12 Boiler Ho.
" 13 Process Shed
" 14 Main Work & Filling Rms
" 15 Storage & Surup Ho.
" 16 Tool Ho.
" 17 Construction Of Boxes.
" 18 Husking Shed
Scale of Feet.