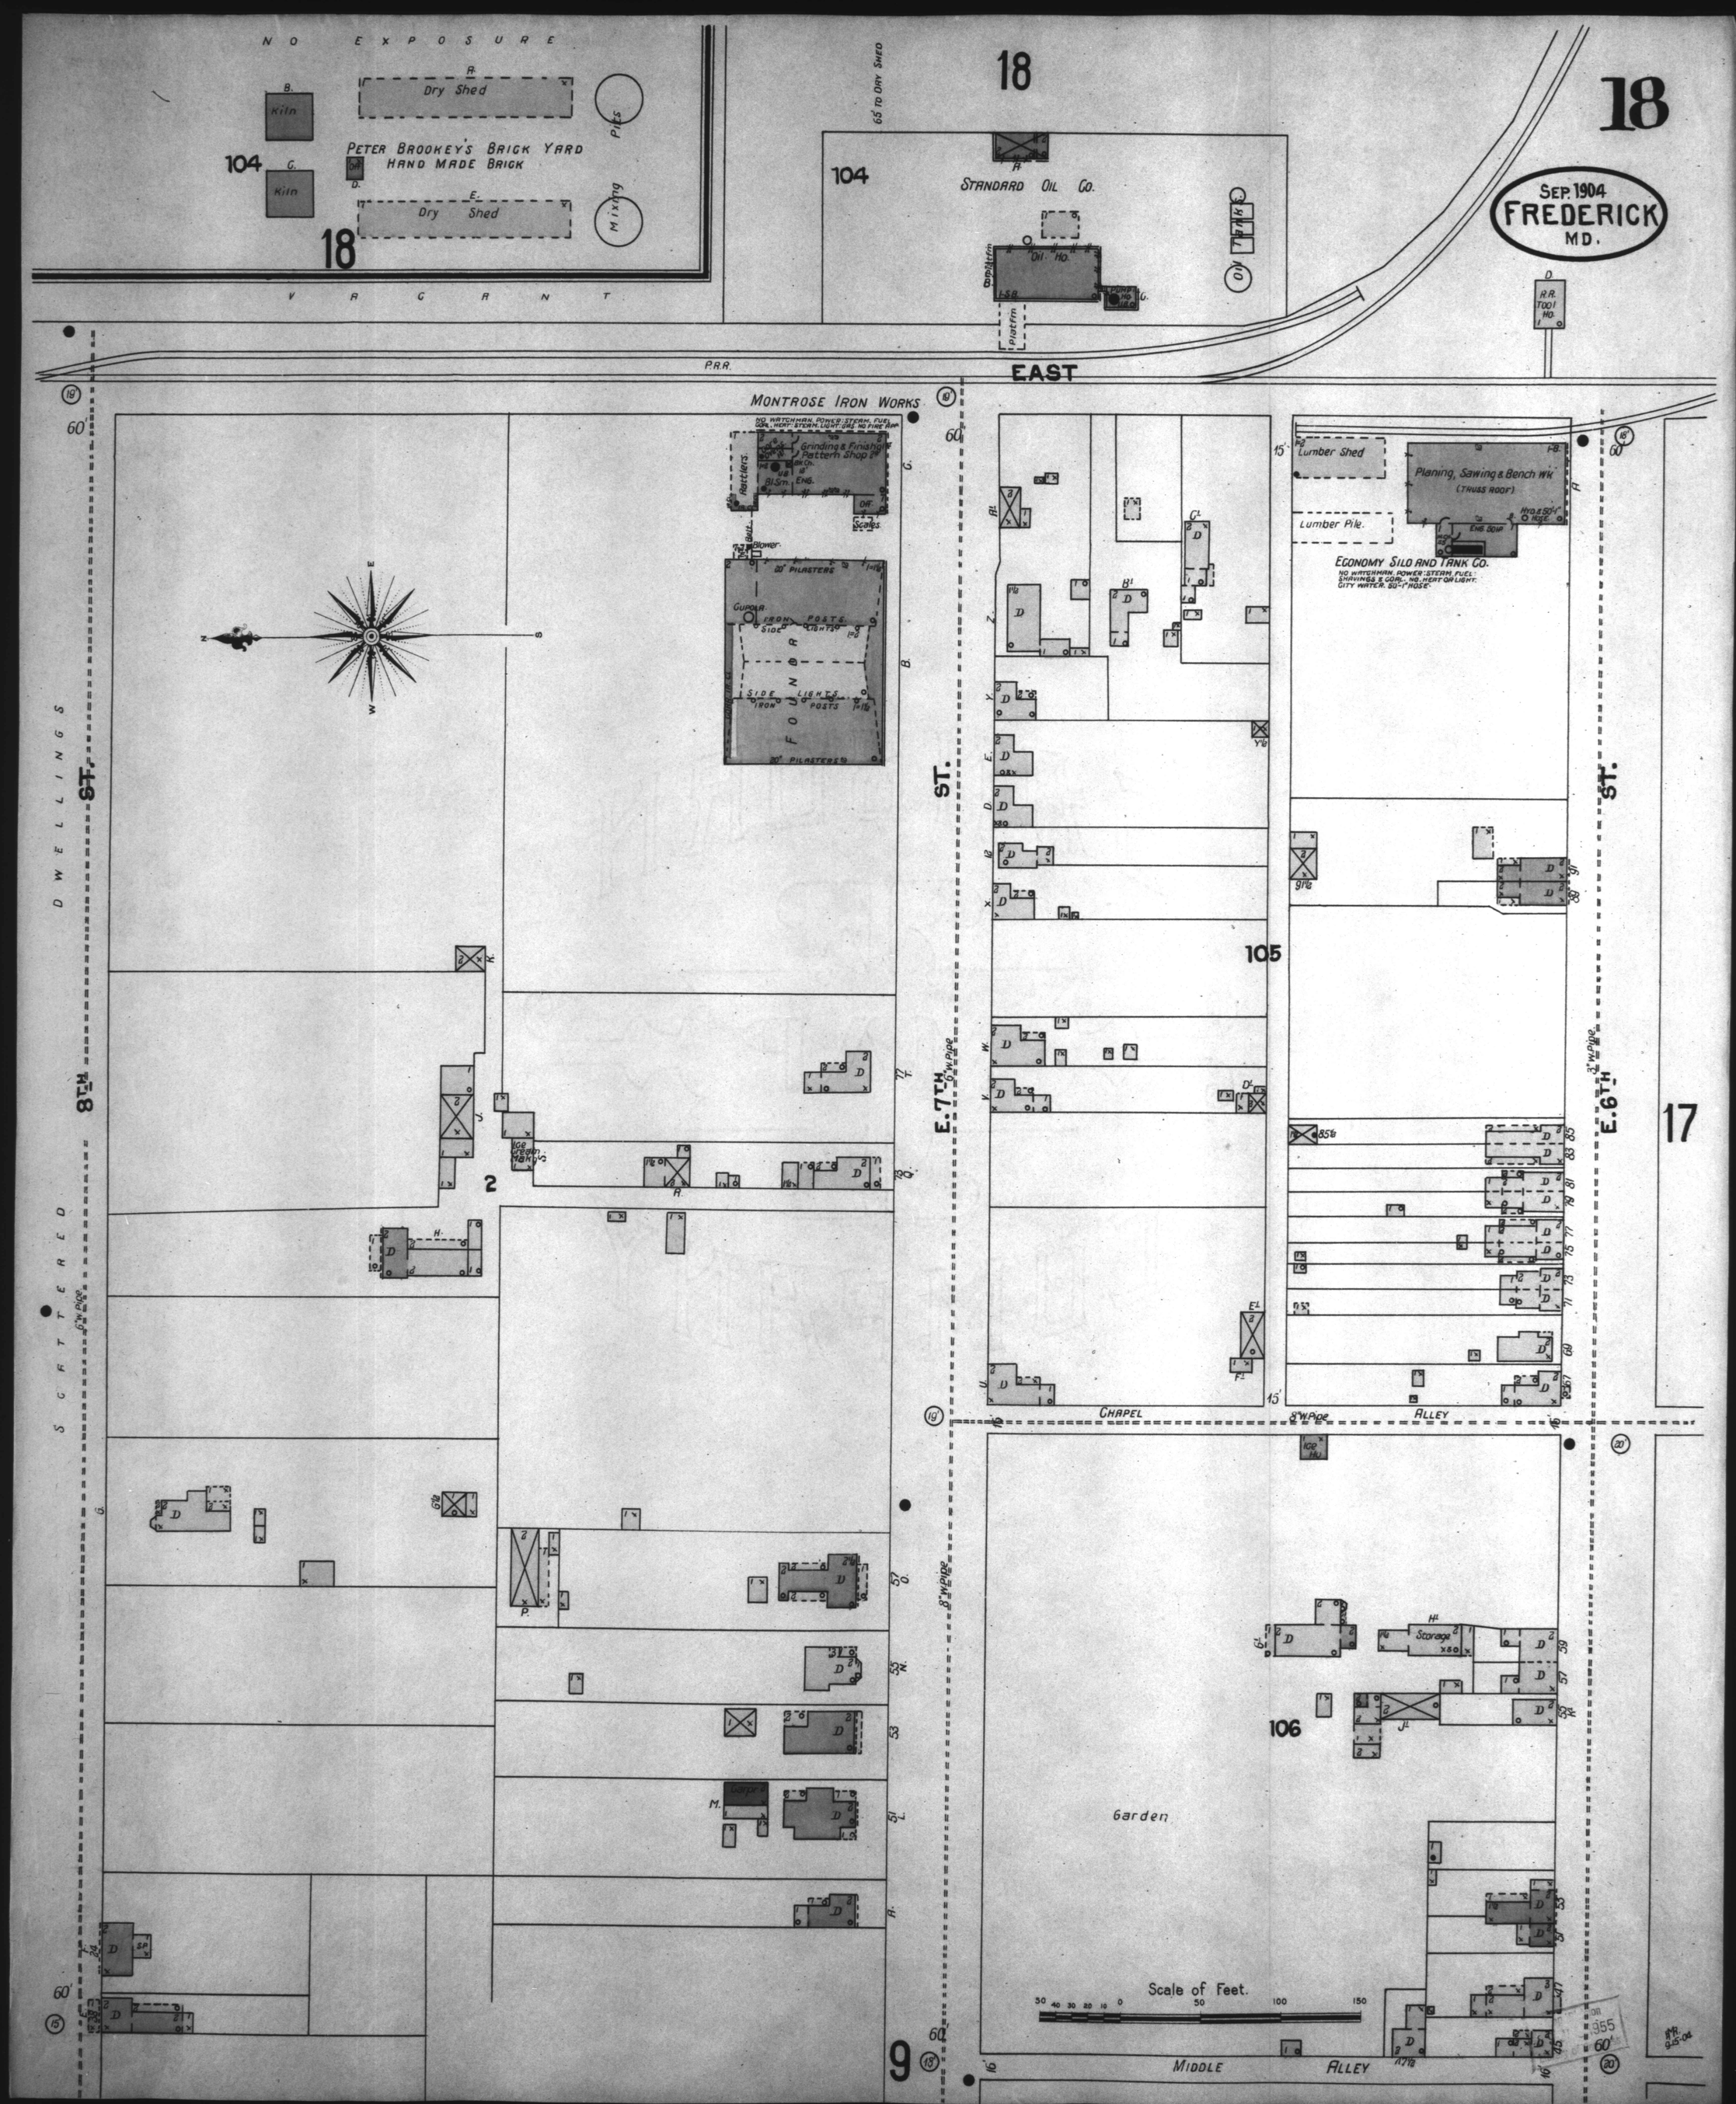
SEP. 1904
FREDERICK
MD.
NO EXPOSURE
Dry Shed
Kiln
Kiln
Dry Shed
Mixing
Piles
PETER BROOKEY'S BRICK YARD
HAND MADE BRICK
104
18
VAGRANT
65' TO DRY SHED
STANDARD OIL CO.
Oil Ho.
Platform
TANK
P.R.R.
EAST
R.R. TOOL HO.
MONTROSE IRON WORKS
Grinding & Finishing
Pattern Shop
Blacksm. ENG.
Scales
Blower
20' PILASTERS
CUPOLA
FOUNDRY
SIDE LIGHTS
IRON POSTS
DWELLINGS
SCATTERED
8TH ST.
7TH ST.
6TH ST.
Lumber Shed
Planing, Sawing & Bench Wk
(TRUSS ROOF)
Lumber Pile
ECONOMY SILO AND TANK CO.
NO WATCHMAN. POWER: STEAM. FUEL: SHAVINGS & CORK. NO. HEAT OR LIGHT. CITY WATER. 50'-1" HOSE.
105
CHAPEL ALLEY
Storage
106
Garden
MIDDLE ALLEY
Scale of Feet.
17
9
2