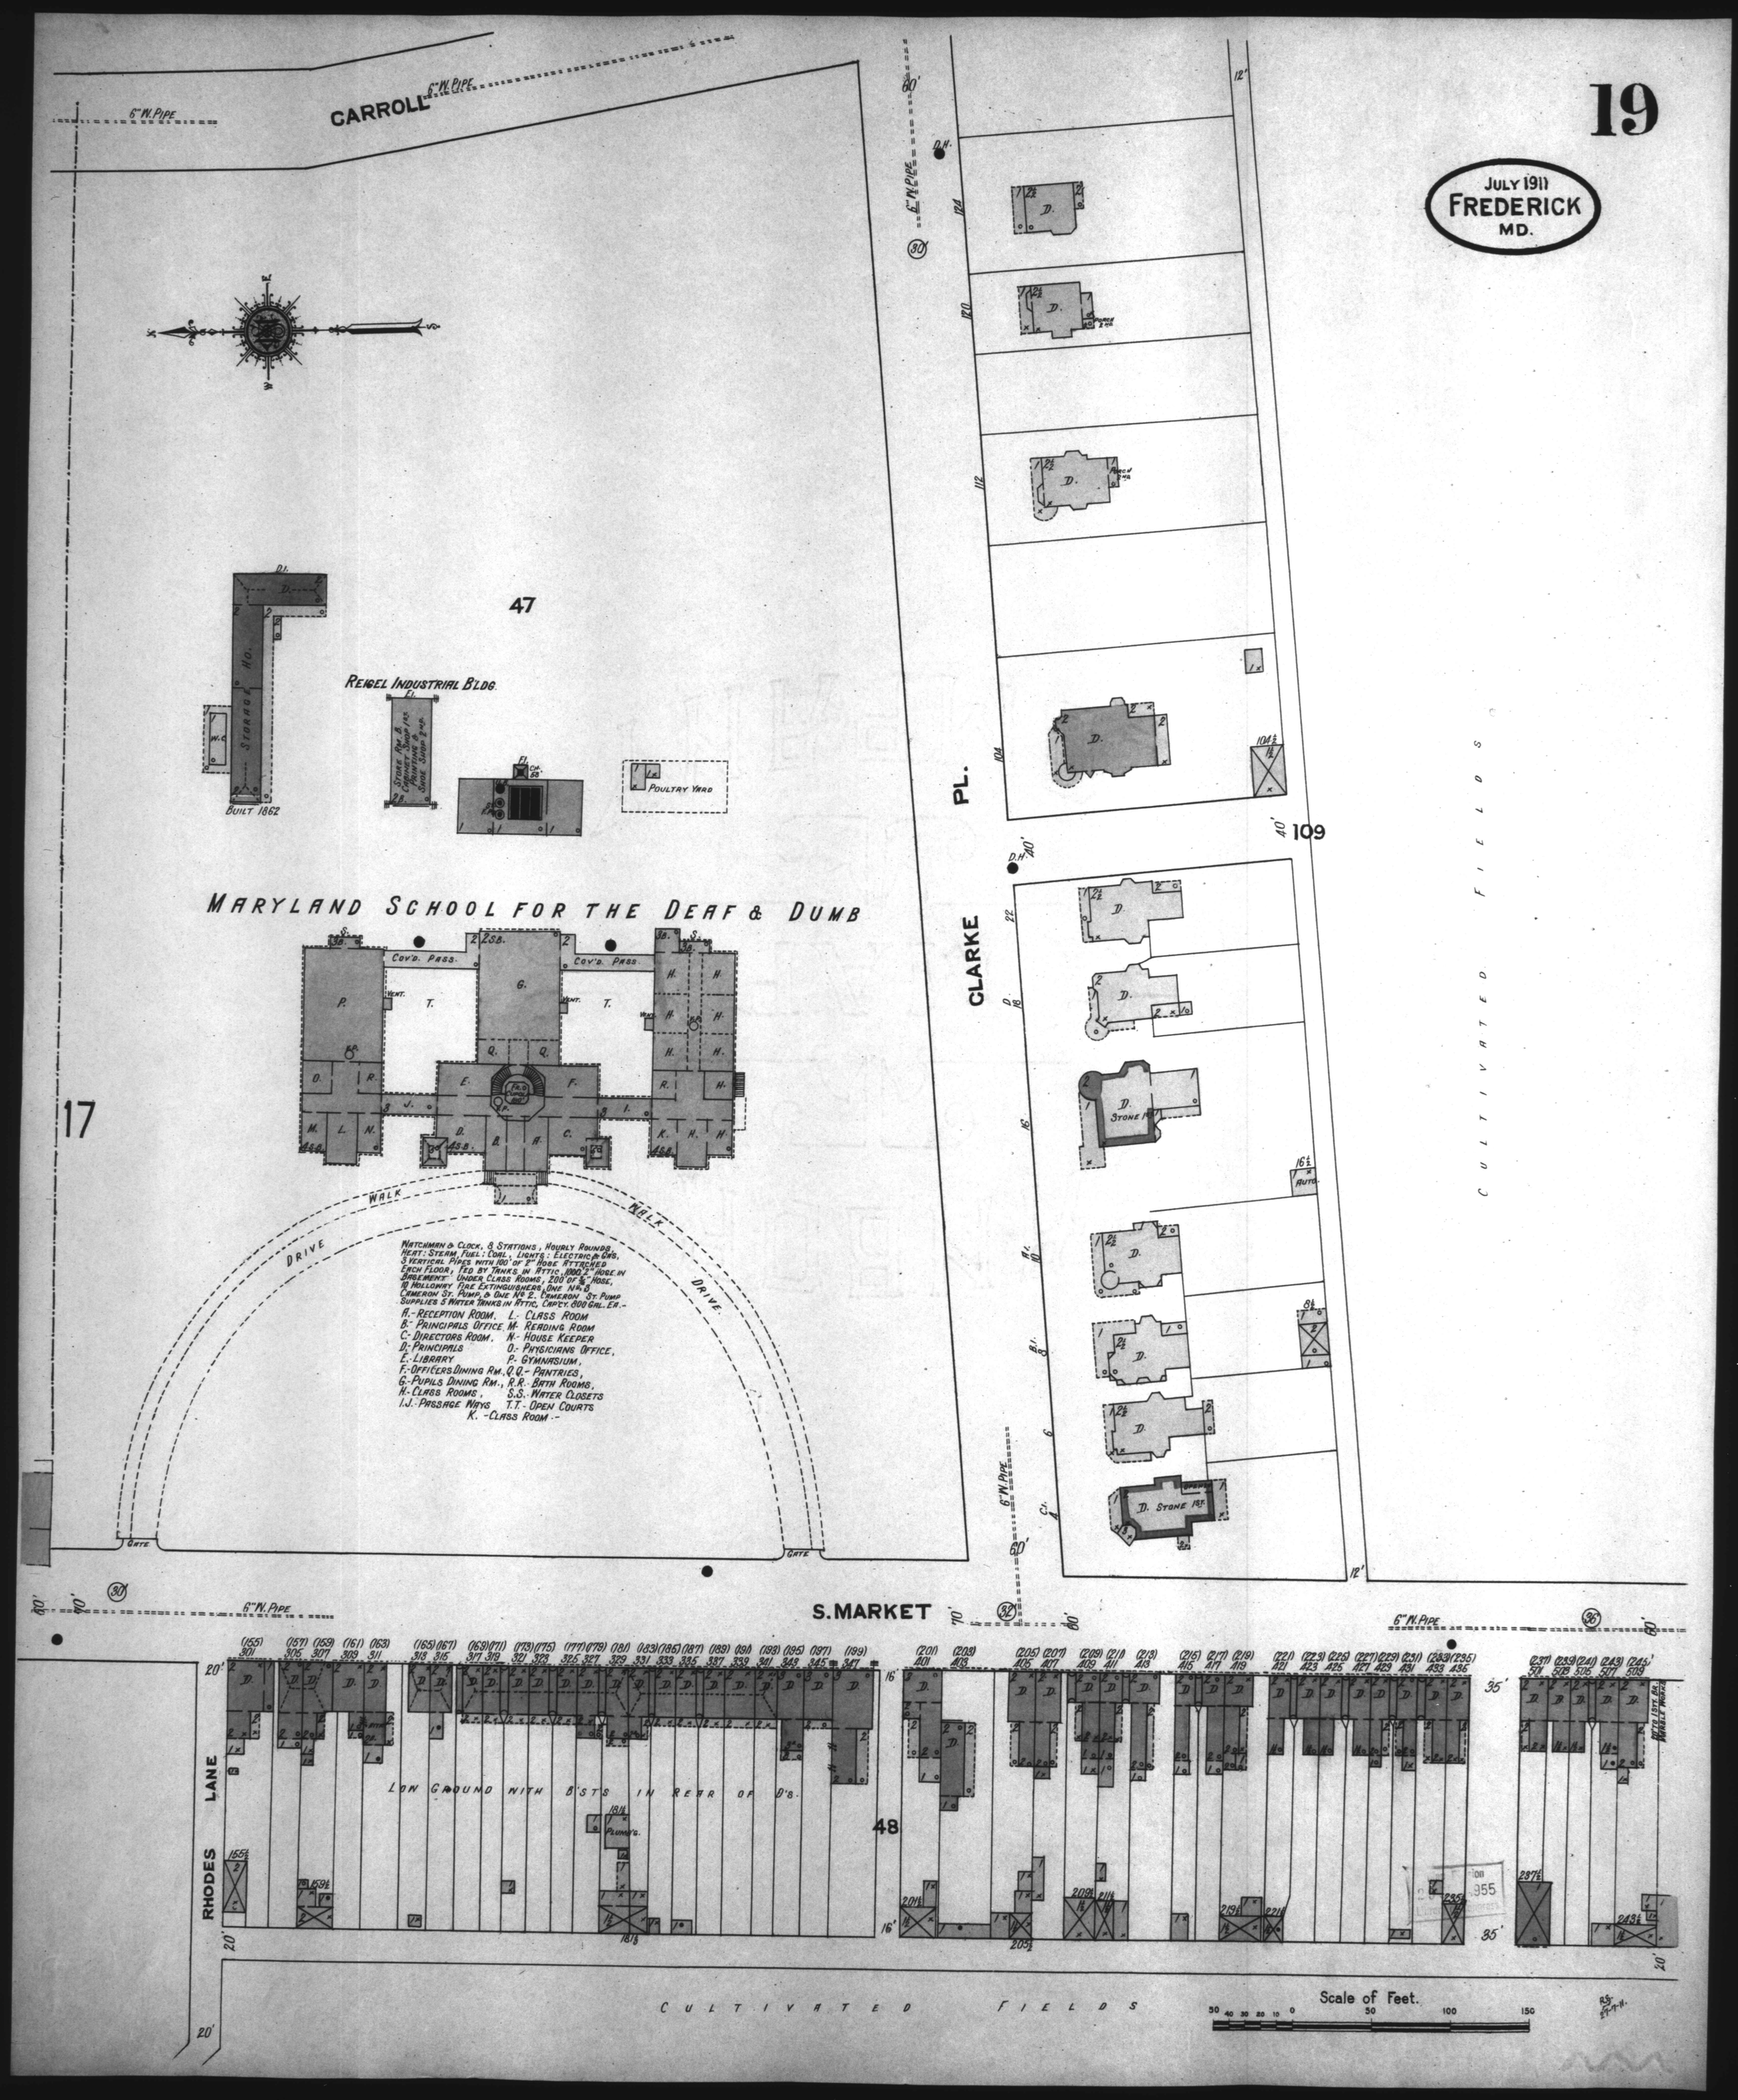
19
JULY 1911
FREDERICK
MD.
CARROLL
6" W. PIPE
47
REIGEL INDUSTRIAL BLDG.
STORAGE
BUILT 1862
POULTRY YARD
MARYLAND SCHOOL FOR THE DEAF & DUMB
COV'D. PASS.
WALK
DRIVE
GATE
WATCHMAN & CLOCK, 8 STATIONS, HOURLY ROUNDS.
HEAT: STEAM, FUEL: COAL, LIGHTS: ELECTRIC & GAS,
3 VERTICAL PIPES WITH 100' OF 2" HOSE ATTACHED
EACH FLOOR, FED BY TANKS IN ATTIC, 1000 2" HOSE IN
BASEMENT. UNDER CLASS ROOMS, 200' OF ¾" HOSE,
10 HOLLOWAY FIRE EXTINGUISHERS, ONE N. & S.
CAMERON ST. POMP, & ONE N. & E. CAMERON ST. PUMP
SUPPLIES 5 WATER TANKS IN ATTIC, CAP'Y. 800 GAL. EA.
A.-RECEPTION ROOM. L.- CLASS ROOM
B.- PRINCIPALS OFFICE M- READING ROOM
C.- DIRECTORS ROOM. N.- HOUSE KEEPER
D.- PRINCIPALS O.- PHYSICIANS OFFICE,
E.- LIBRARY P.- GYMNASIUM,
F.- OFFICERS DINING RM., Q.Q.- PANTRIES,
G.- PUPILS DINING RM., R.R.- BATH ROOMS,
H.- CLASS ROOMS, S.S.- WATER CLOSETS
I.J.- PASSAGE WAYS T.T.- OPEN COURTS
K. -CLASS ROOM.-
17
PL.
CLARKE
109
CULTIVATED FIELDS
S. MARKET
RHODES LANE
LOW GROUND WITH B'STS IN REAR OF D'S.
48
CULTIVATED FIELDS
Scale of Feet.