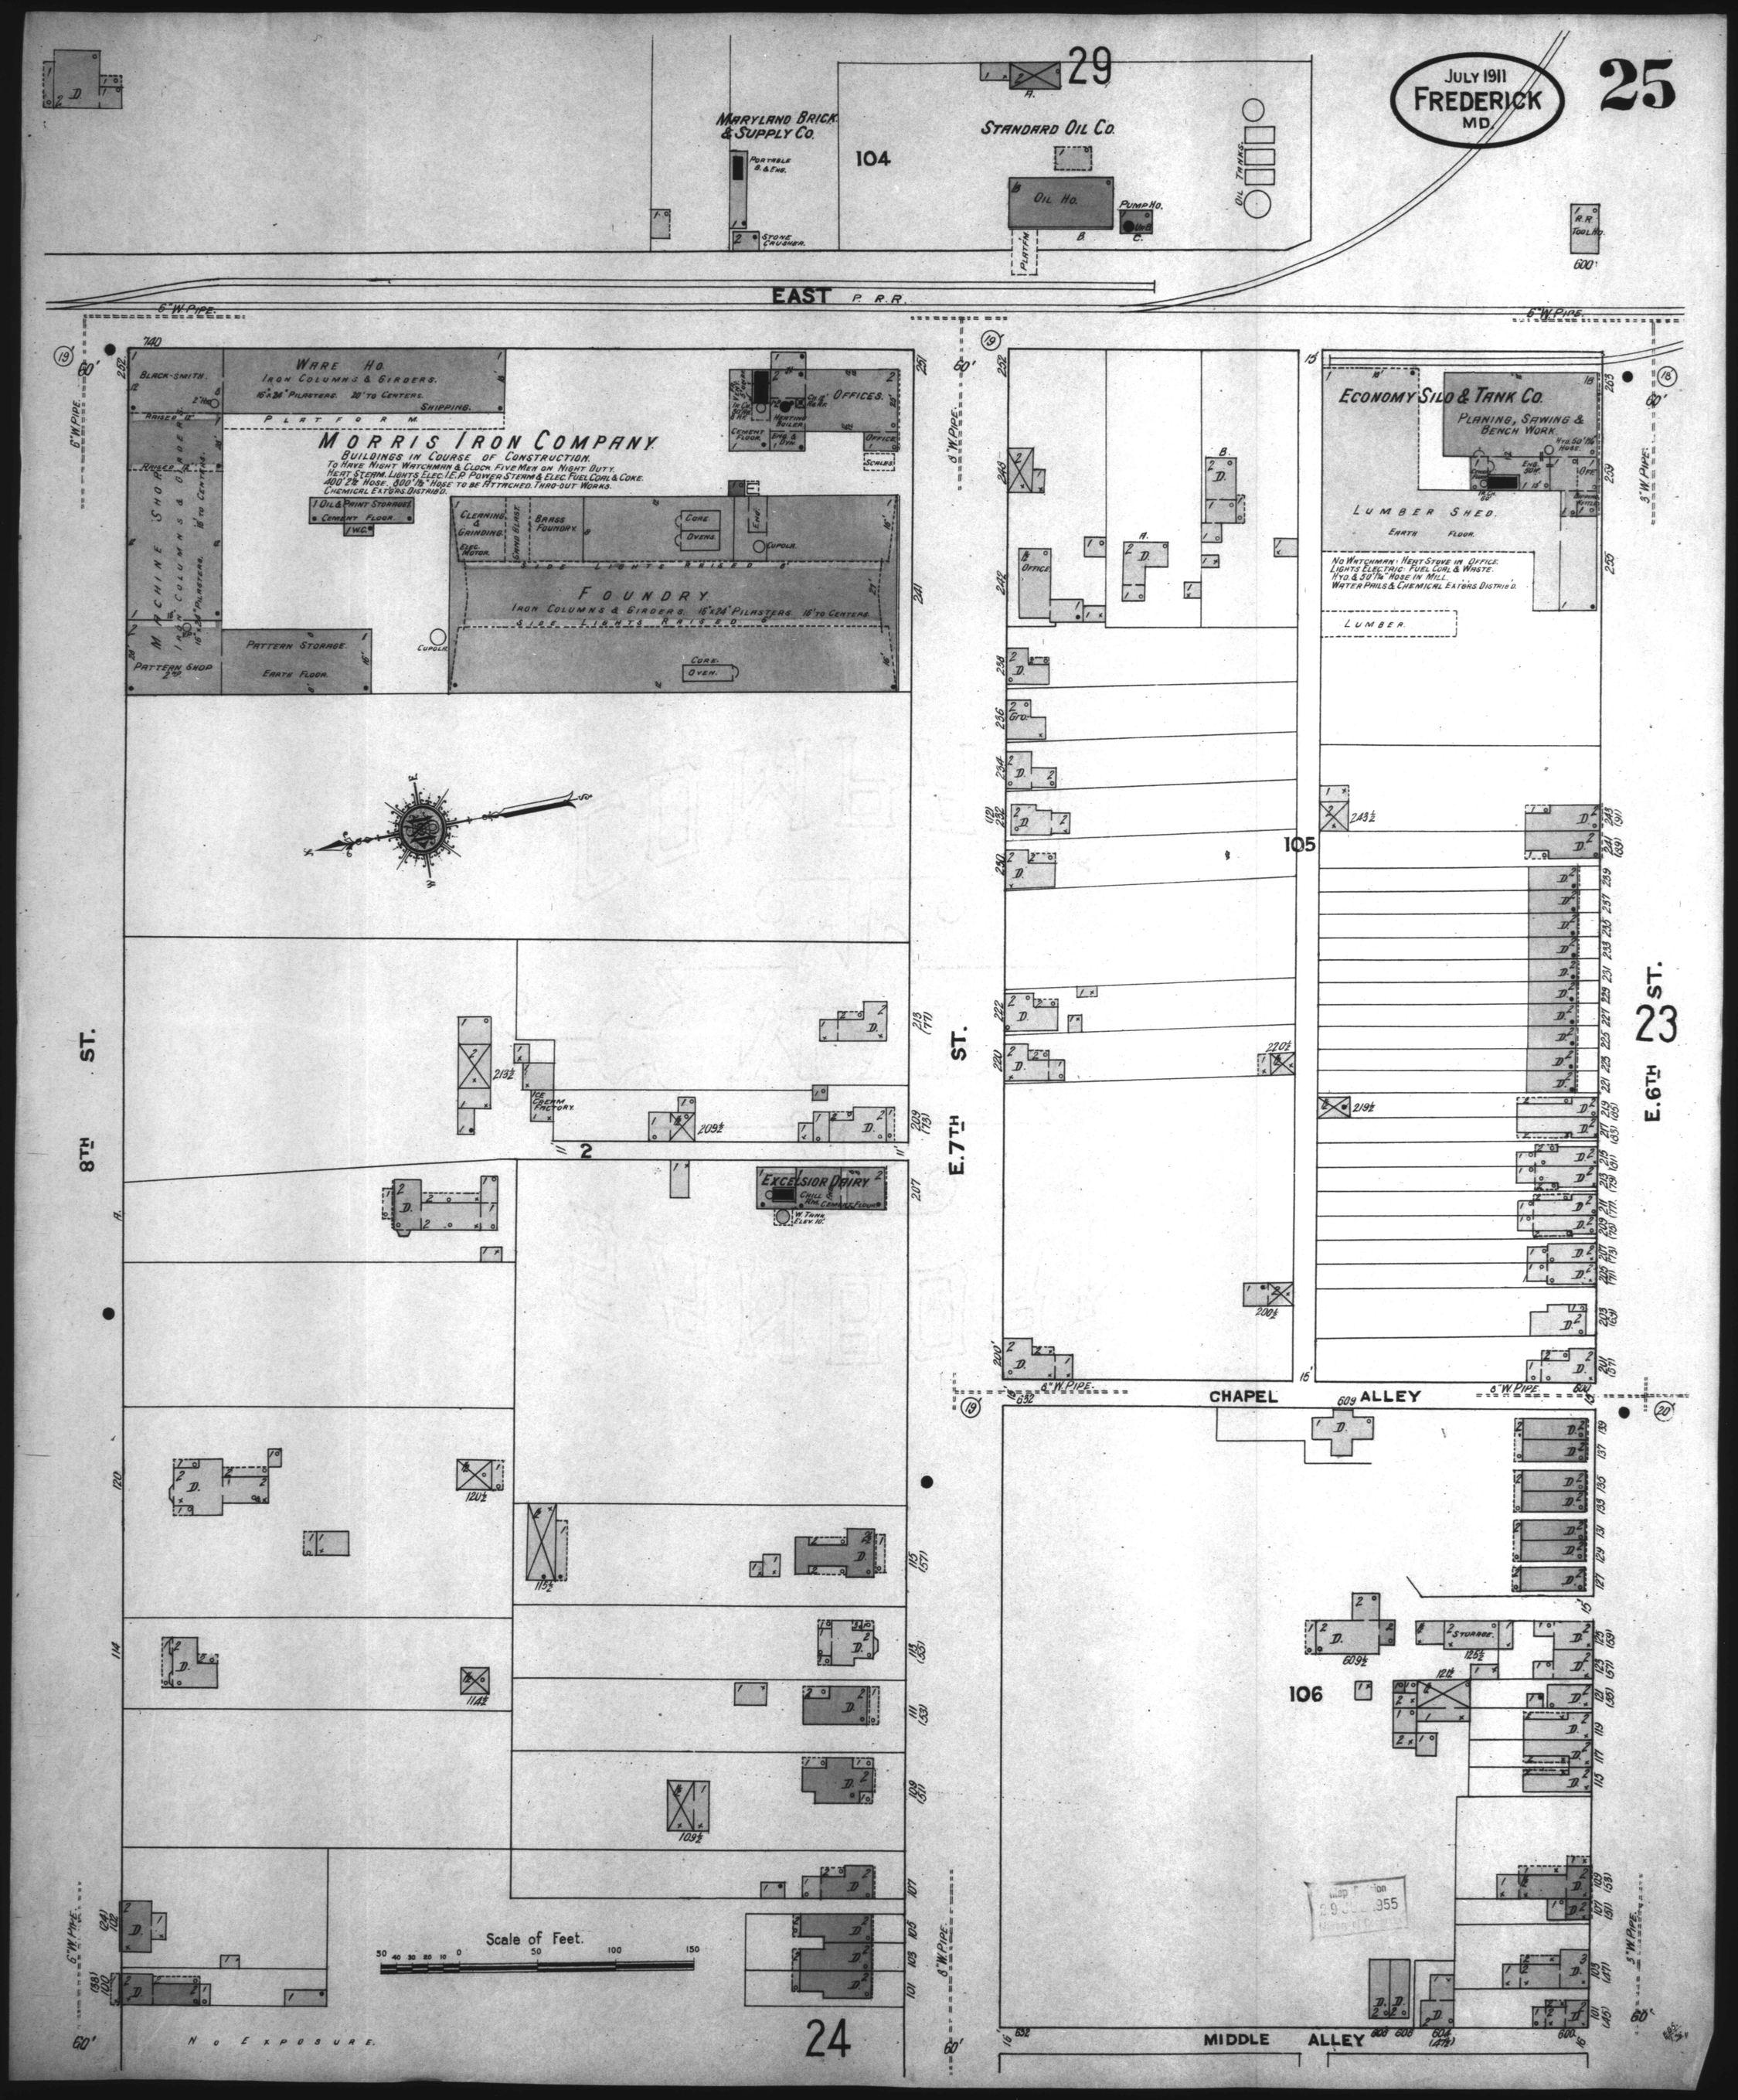
JULY 1911
FREDERICK
MD.
25
29
104
105
106
MARYLAND BRICK & SUPPLY CO.
PORTABLE B. & ENG.
STONE CRUSHER
STANDARD OIL CO.
OIL HO.
PUMP HO.
OIL TANKS.
PLATFM.
R.R. TOOL HO.
EAST P. R.R.
6" W. PIPE
WARE HO.
IRON COLUMNS & GIRDERS.
16"x24" PILASTERS 20' TO CENTERS.
SHIPPING.
PLATFORM.
BLACK-SMITH.
MACHINE SHOP
IRON COLUMNS & GIRDERS.
16"x24" PILASTERS 16' TO CENTERS.
PATTERN SHOP
PATTERN STORAGE.
EARTH FLOOR.
MORRIS IRON COMPANY
BUILDINGS IN COURSE OF CONSTRUCTION.
TO HAVE NIGHT WATCHMAN & CLOCK. FIVE MEN ON NIGHT DUTY.
HEAT. STEAM. LIGHTS ELEC. I.E.P. POWER STEAM & ELEC. FUEL COAL & COKE.
400' 2½" HOSE. 800' 1½" HOSE TO BE ATTACHED. THRO-OUT WORKS.
CHEMICAL EXTGRS. DISTRIB'D.
1 OIL & PAINT STORAGE
CEMENT FLOOR.
1 W.C.
CLEANING & GRINDING.
ELEC. MOTOR.
BRASS FOUNDRY.
CORE OVENS.
CUPOLA.
FOUNDRY
IRON COLUMNS & GIRDERS. 16"x24" PILASTERS 16' TO CENTERS.
SIDE LIGHTS RAISED 6'
CORE OVEN.
OFFICES.
CEMENT FLOOR.
ENG. & 1 DYN.
OFFICE.
SCALES.
ECONOMY SILO & TANK CO.
PLANING, SAWING & BENCH WORK.
LUMBER SHED.
EARTH FLOOR.
NO WATCHMAN: HEAT STOVE IN OFFICE.
LIGHTS ELECTRIC. FUEL COAL & WASTE.
1"x10 & 20' 1½" HOSE IN MILL.
WATER PAILS & CHEMICAL EXTGRS. DISTRIB'D.
LUMBER.
OFFICE
8TH ST.
E. 7TH ST.
E. 6TH ST.
CHAPEL ALLEY
MIDDLE ALLEY
ICE CREAM FACTORY.
EXCELSIOR DAIRY
CHILL RM. & CEMENT FLOOR
W. TANK ELEV. 10'
STORAGE.
NO EXPOSURE.
Scale of Feet.
50 40 30 20 10 0 50 100 150
24
23