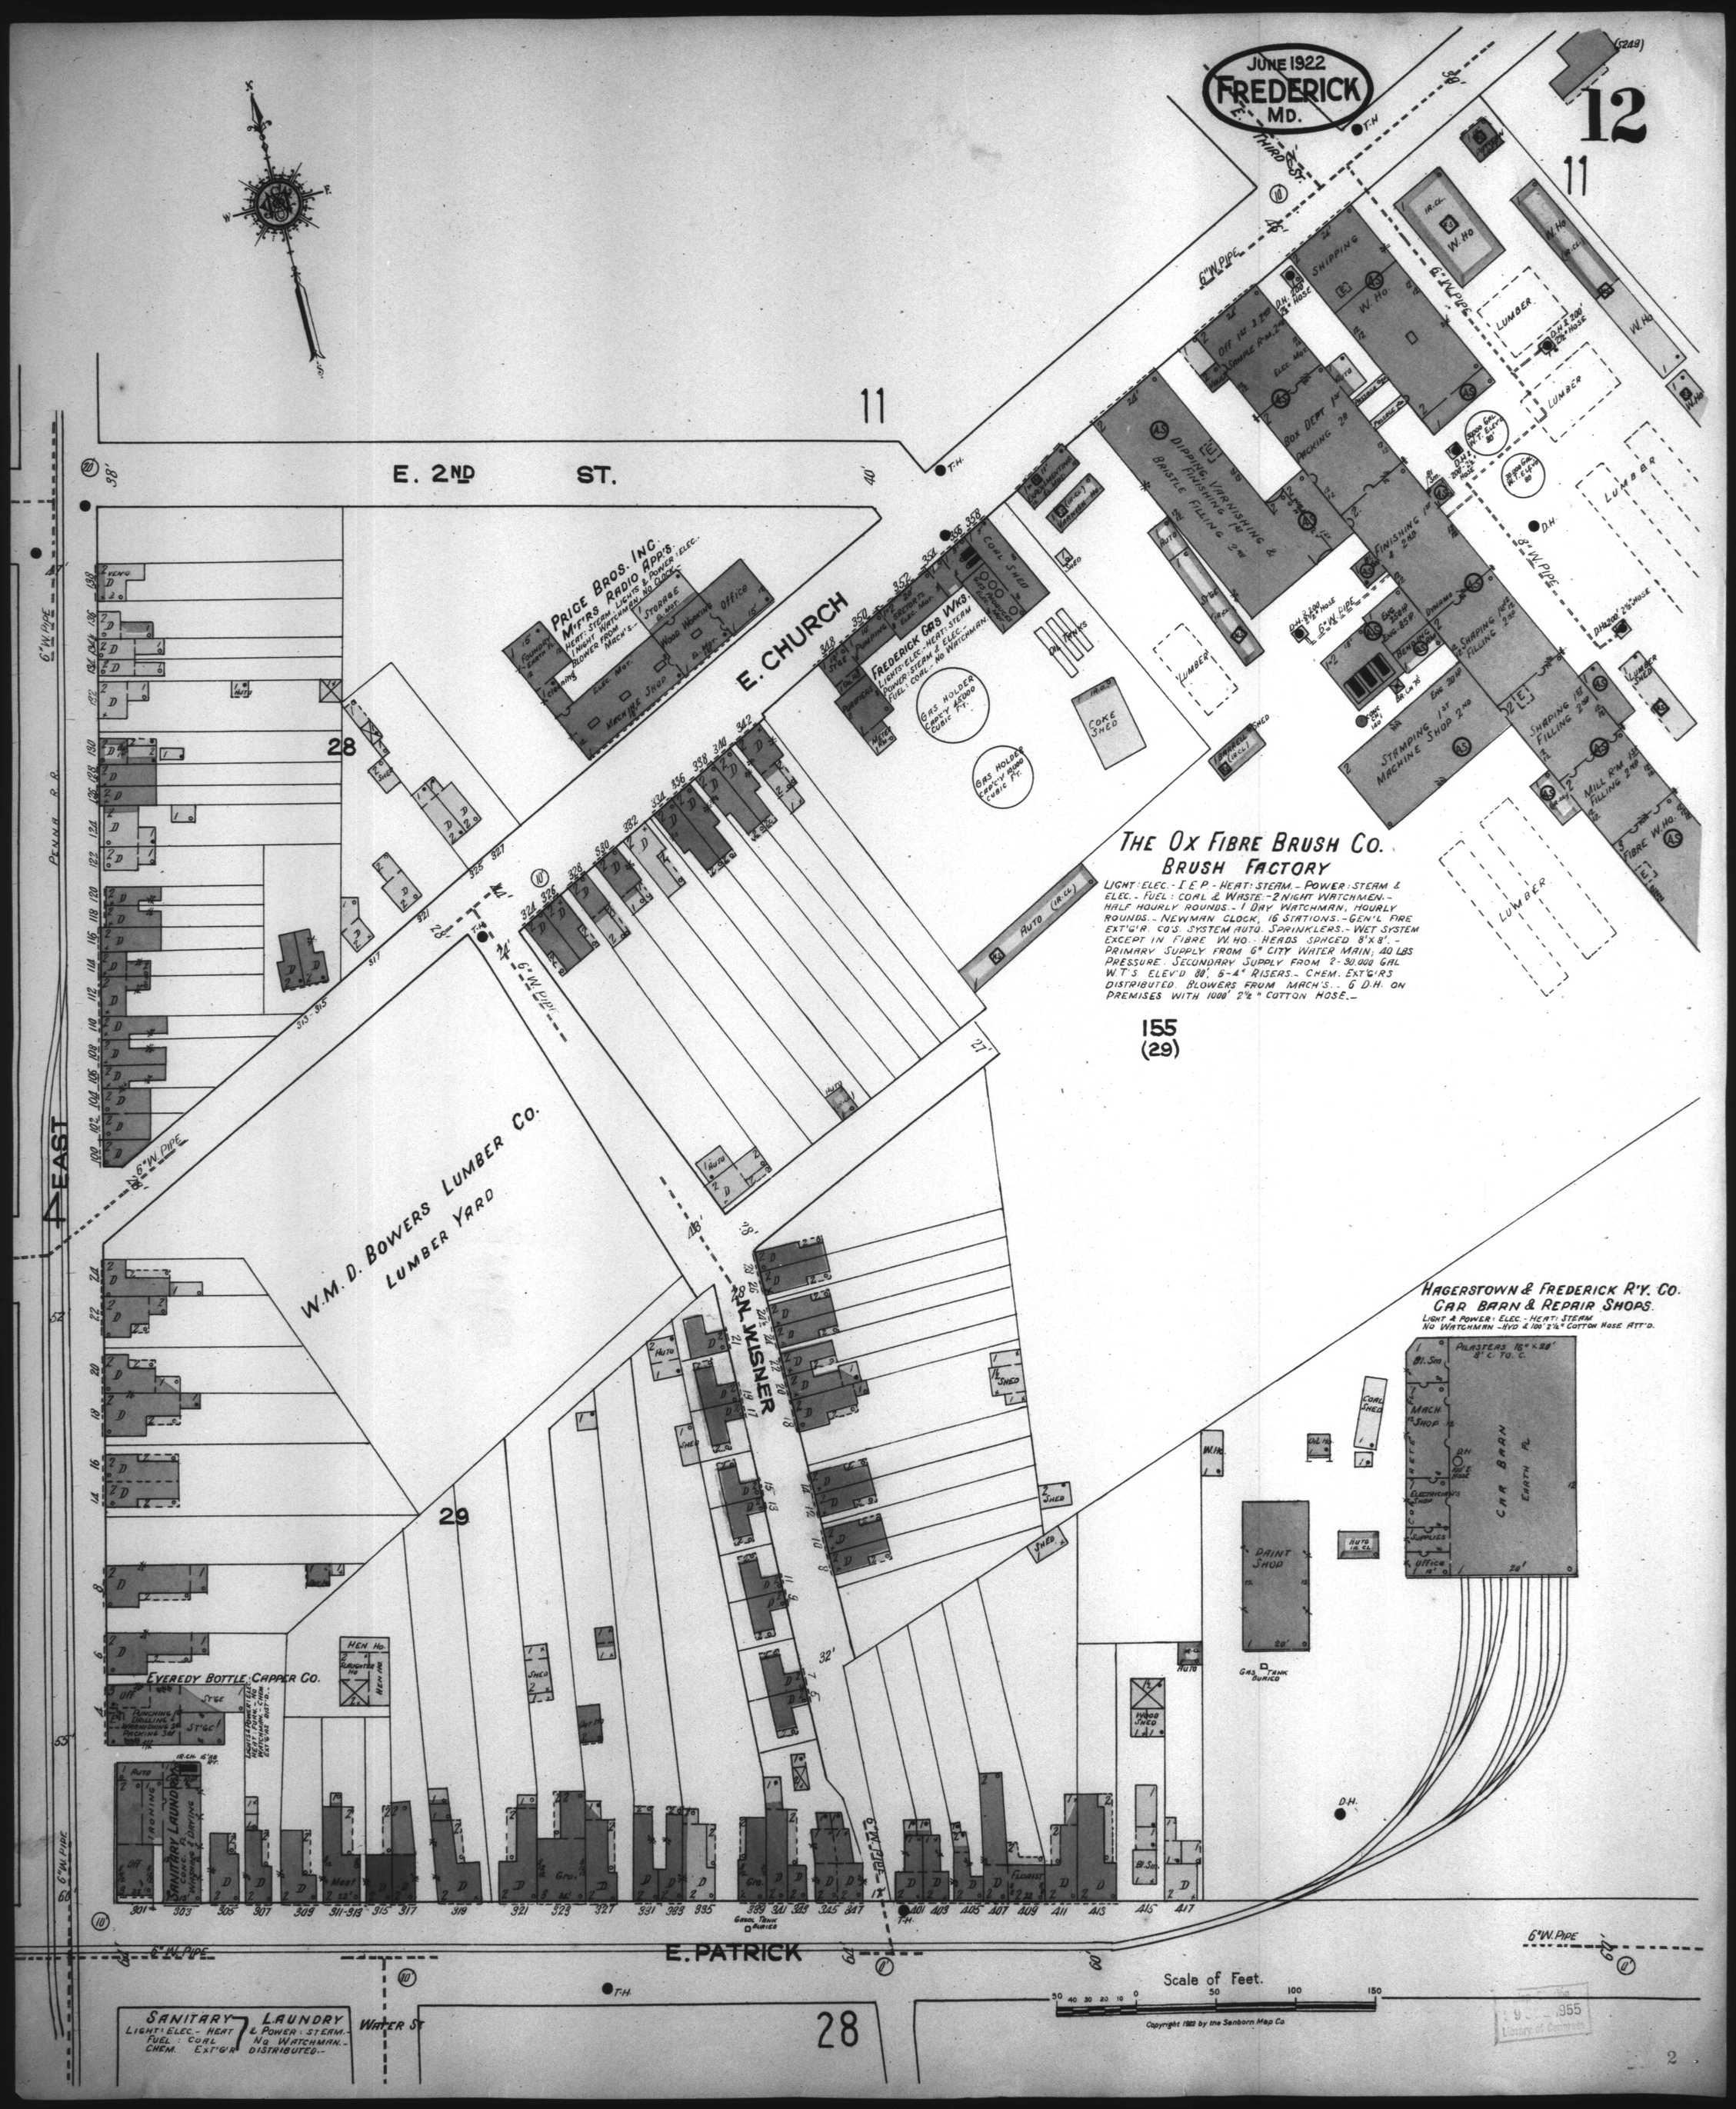
JUNE 1922
FREDERICK
MD.
12
11
E. 2ND ST.
E. CHURCH
E. THIRD ST.
E. PATRICK
EAST
PENNA. R.R.
PRICE BROS. INC.
MFTRS RADIO APP'S.
HEAT: STEAM. LIGHT & POWER: ELEC.
1 NIGHT WATCHMAN NO CLOCK
BLOWER FROM MACH'S.
FREDERICK GAS WKS.
LIGHTS: ELEC. HEAT: STEAM
POWER: STEAM & ELEC.
FUEL: COAL. NO WATCHMAN
GAS HOLDER CAP'Y 45,000 CUBIC FT.
GAS HOLDER CAP'Y 40,000 CUBIC FT.
THE OX FIBRE BRUSH CO.
BRUSH FACTORY
LIGHT: ELEC. - I.E.P. - HEAT: STEAM. - POWER: STEAM & ELEC. - FUEL: COAL & WASTE. - 2 NIGHT WATCHMEN. - HALF HOURLY ROUNDS. - 1 DAY WATCHMAN, HOURLY ROUNDS. - NEWMAN CLOCK, 16 STATIONS. - GEN'L FIRE EXT'G'R. CO'S. SYSTEM AUTO. SPRINKLERS. - WET SYSTEM EXCEPT IN FIBRE W. HO. - HEADS SPACED 8'X8'. - PRIMARY SUPPLY FROM 6" CITY WATER MAIN; 40 LBS PRESSURE. SECONDARY SUPPLY FROM 2-30,000 GAL W.T'S. ELEV'D 80', 6-4" RISERS. - CHEM. EXT'G'RS DISTRIBUTED. BLOWERS FROM MACH'S. - 6 D.H. ON PREMISES WITH 1000' 2½" COTTON HOSE. -
155
(29)
W.M. D. BOWERS LUMBER CO.
LUMBER YARD
N. WISNER
HAGERSTOWN & FREDERICK R'Y. CO.
CAR BARN & REPAIR SHOPS.
LIGHT & POWER: ELEC. - HEAT: STEAM
NO WATCHMAN - 1 HYD & 100' 2½" COTTON HOSE ATT'D.
EVEREDY BOTTLE CAPPER CO.
SANITARY LAUNDRY
SANITARY LAUNDRY
LIGHT: ELEC. - HEAT & POWER: STEAM. - FUEL: COAL - NO WATCHMAN. - CHEM. EXT'G'R DISTRIBUTED. -
WATER ST
28
29
Scale of Feet.
Copyright 1922 by the Sanborn Map Co.