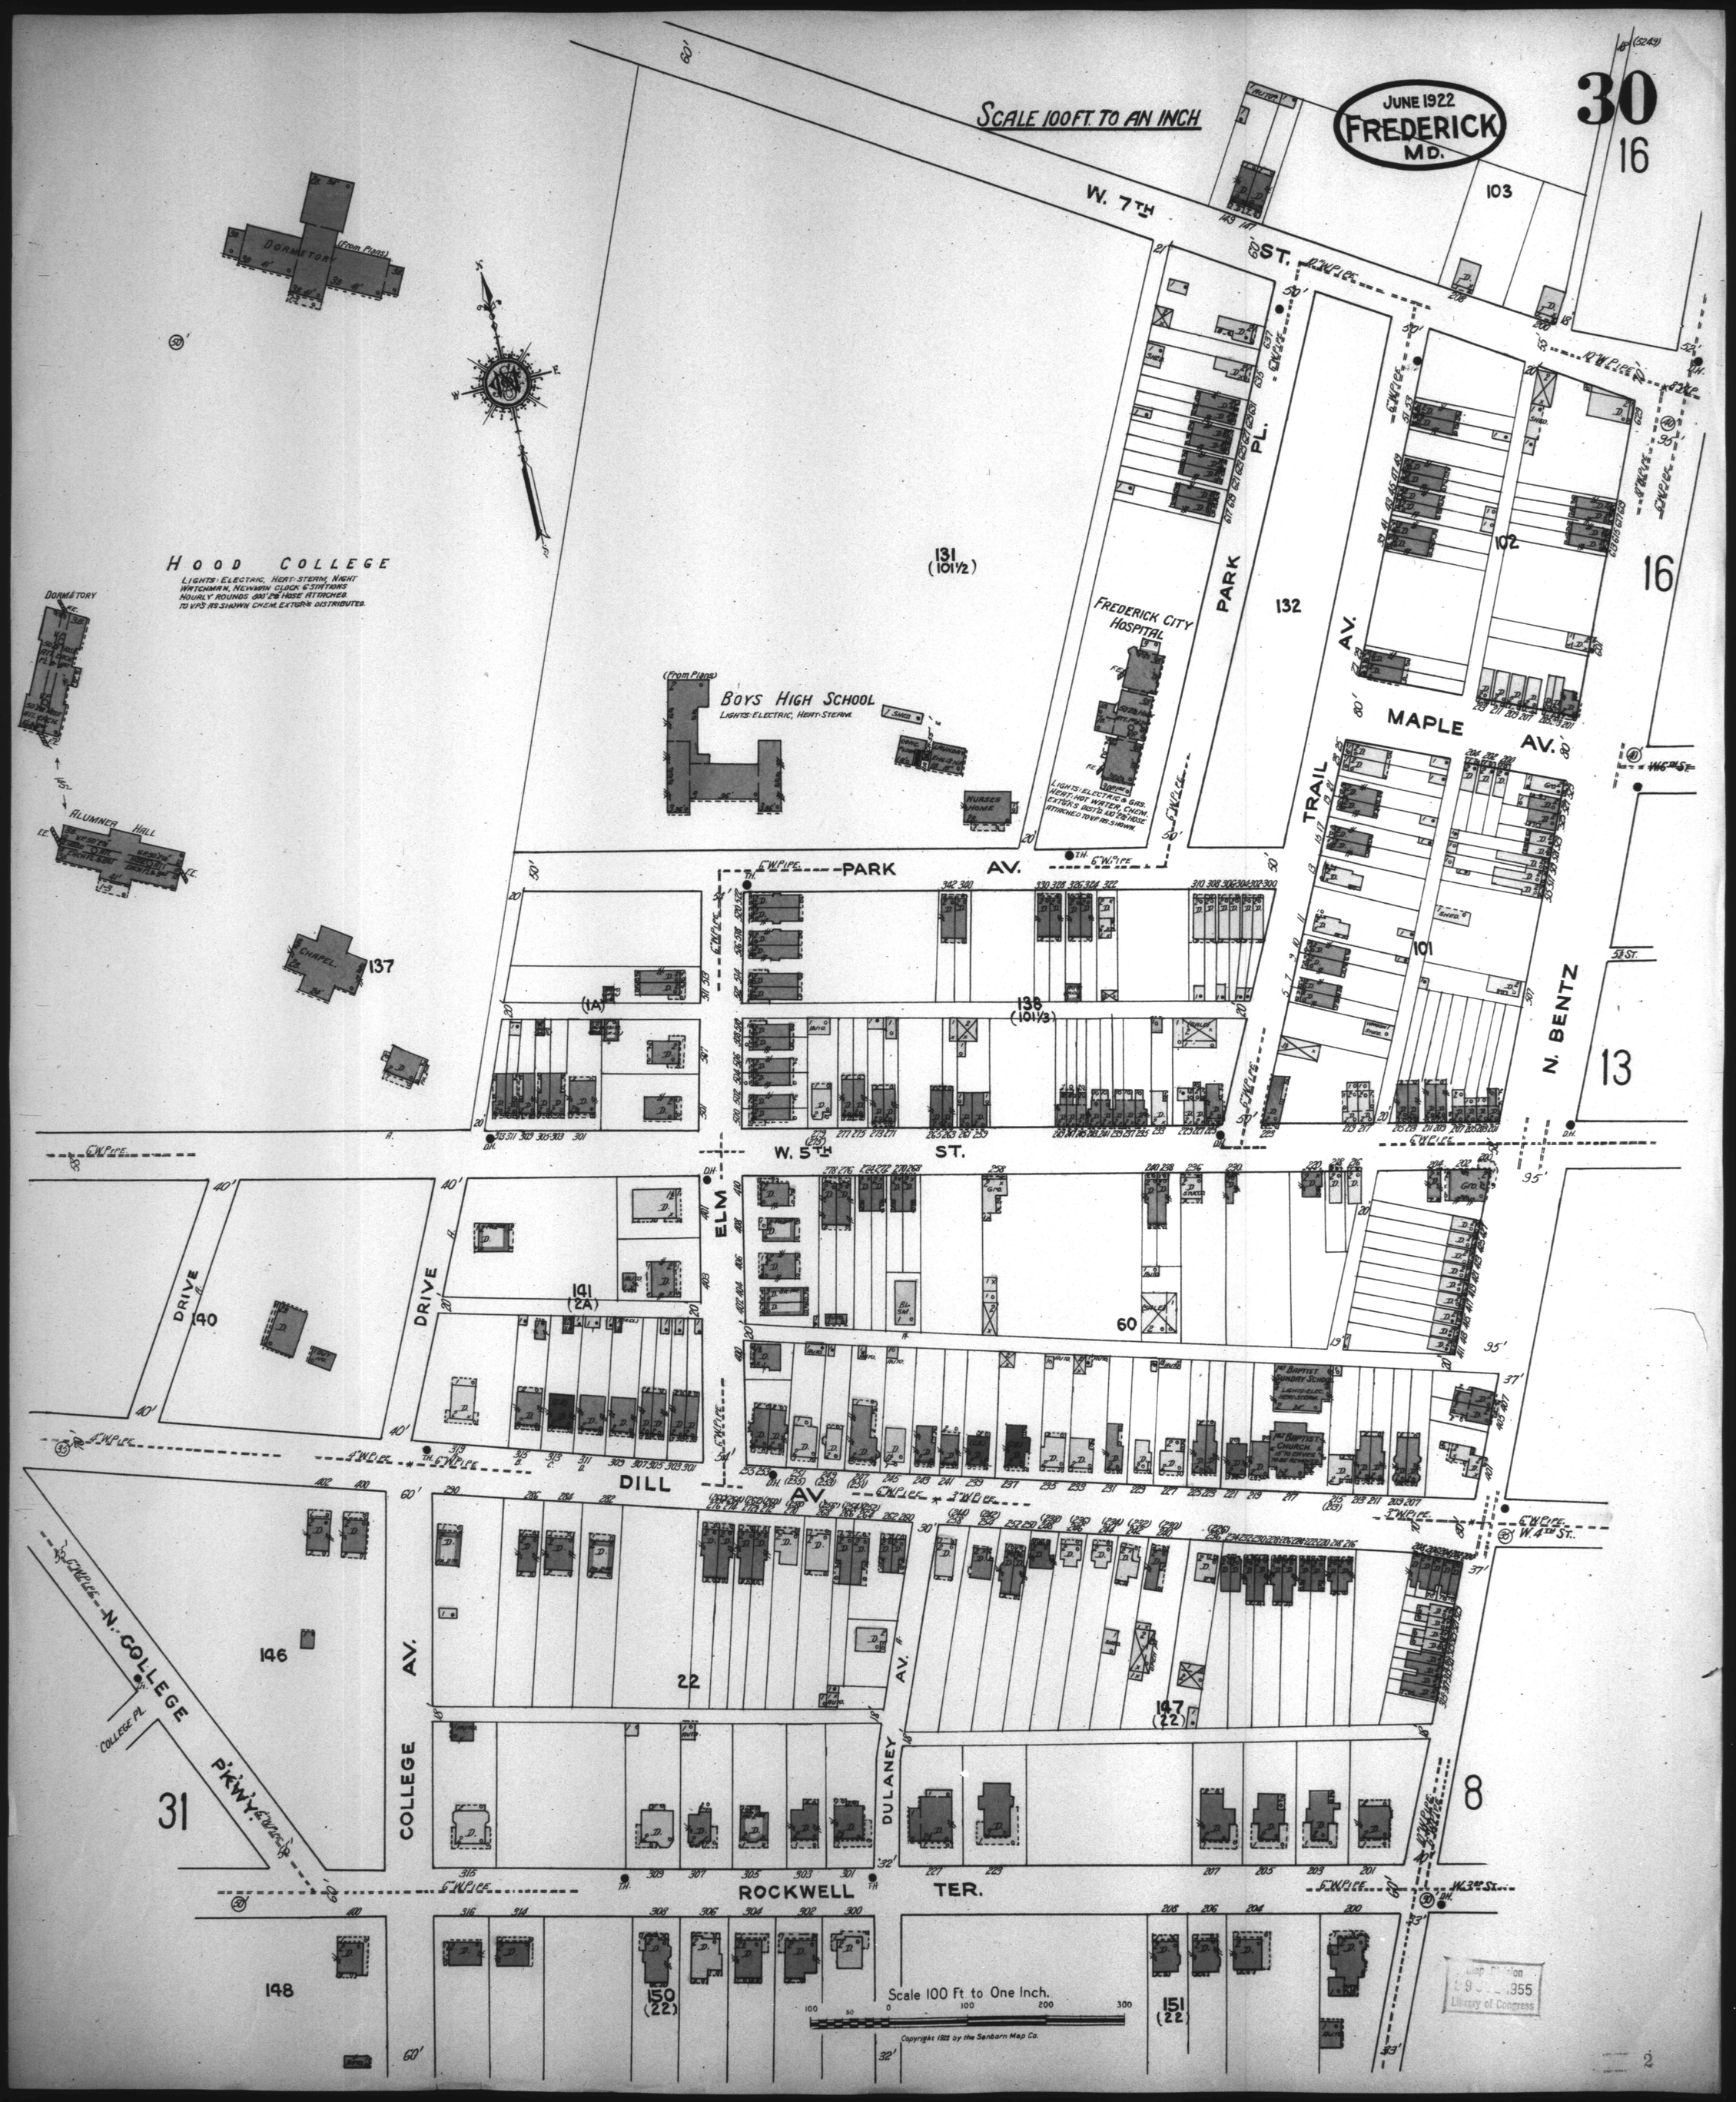
SCALE 100 FT. TO AN INCH
JUNE 1922
FREDERICK
MD.
30
16
W. 7TH ST.
HOOD COLLEGE
LIGHTS: ELECTRIC, HEAT: STEAM, NIGHT WATCHMAN, NEWMAN CLOCK & STATIONS HOURLY ROUNDS 600' 2½" HOSE ATTACHED TO V.P.'S AS SHOWN CHEM. EXTGR'S DISTRIBUTED.
DORMITORY
(From Plans)
ALUMNAE HALL
CHAPEL
137
BOYS HIGH SCHOOL
LIGHTS: ELECTRIC, HEAT: STEAM.
NURSES HOME
FREDERICK CITY HOSPITAL
LIGHTS: ELECTRIC & GAS. HEAT: HOT WATER. CHEM. EXTGR'S DIST'D. 400' 2½" HOSE ATTACHED TO V.P. AS SHOWN.
PARK PL.
PARK AV.
MAPLE AV.
TRAIL
N. BENTZ
W. 5TH ST.
ELM
DRIVE
DILL AV.
COLLEGE AV.
DULANEY
ROCKWELL TER.
N. COLLEGE PKWY.
COLLEGE PL.
W. 4TH ST.
W. 3RD ST.
131 (101½)
132
102
103
101
138 (101½)
140
141 (2A)
60
146
22
147 (22)
148
150 (22)
151 (22)
31
13
8
Scale 100 Ft to One Inch.
Copyright 1922 by the Sanborn Map Co.
Map Division
1955
Library of Congress