Sep. 1897
HAGERSTOWN
MD.

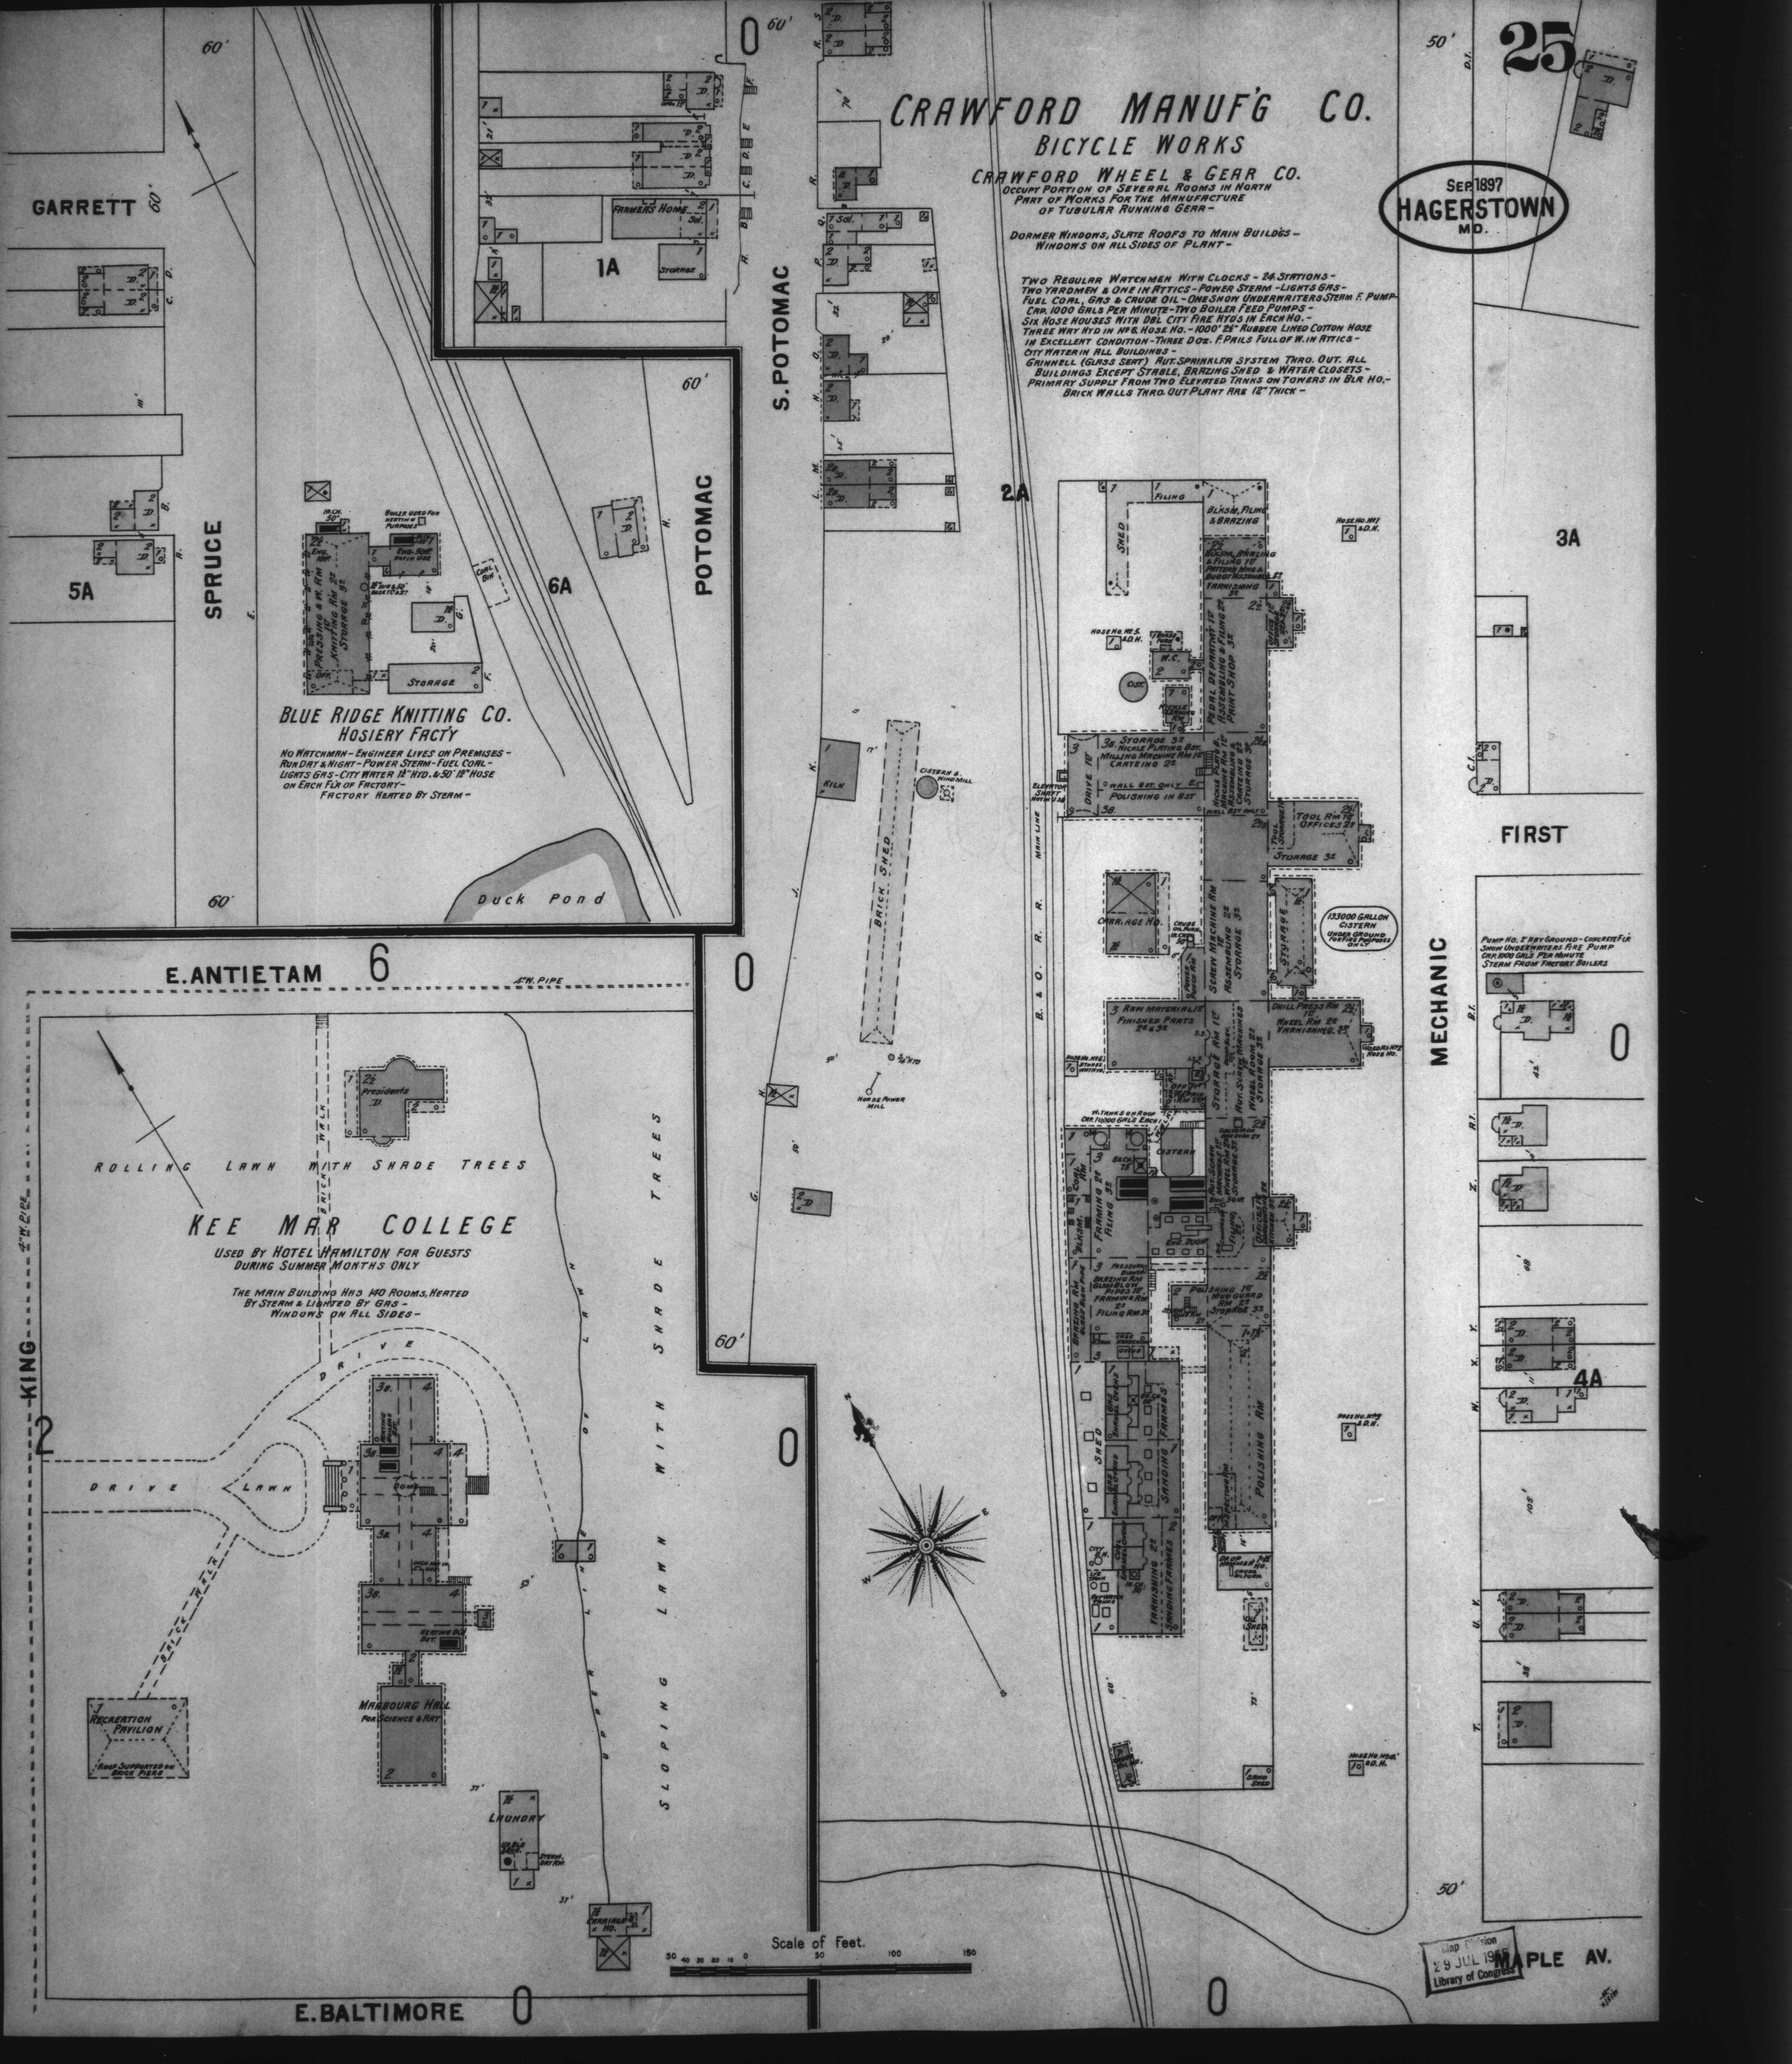

CRAWFORD MANUF'G CO.
BICYCLE WORKS

CRAWFORD WHEEL & GEAR CO.
OCCUPY PORTION OF SEVERAL ROOMS IN NORTH PART OF WORKS FOR THE MANUFACTURE OF TUBULAR RUNNING GEAR -

DORMER WINDOWS, SLATE ROOFS TO MAIN BUILDGS - WINDOWS ON ALL SIDES OF PLANT -

TWO REGULAR WATCHMEN WITH CLOCKS - 24 STATIONS - TWO YARDMEN & ONE IN ATTICS - POWER STEAM - LIGHTS GAS - FUEL COAL, GAS & CRUDE OIL - ONE SNOW UNDERWRITERS STEAM F. PUMP CAP. 1000 GALS PER MINUTE - TWO BOILER FEED PUMPS - SIX HOSE HOUSES WITH DBL CITY FIRE HYD'S IN EACH HO. - THREE WAY HYD IN No 6, HOSE HO. - 1000' 2½" RUBBER LINED COTTON HOSE IN EXCELLENT CONDITION - THREE DOZ. F. PAILS FULL OF W. IN ATTICS - CITY WATER IN ALL BUILDINGS - GRINNELL (GLASS SEAT) AUT. SPRINKLER SYSTEM THRO. OUT. ALL BUILDINGS EXCEPT STABLE, BRAZING SHED & WATER CLOSETS - PRIMARY SUPPLY FROM TWO ELEVATED TANKS ON TOWERS IN BLR HO. - BRICK WALLS THRO. OUT PLANT ARE 12" THICK -

BLUE RIDGE KNITTING CO.
HOSIERY FACT'Y

NO WATCHMAN - ENGINEER LIVES ON PREMISES - RUN DAY & NIGHT - POWER STEAM - FUEL COAL - LIGHTS GAS - CITY WATER 1½" HYD. & 50' 1½" HOSE ON EACH FL'R OF FACTORY - FACTORY HEATED BY STEAM -

KEE MAR COLLEGE
USED BY HOTEL HAMILTON FOR GUESTS DURING SUMMER MONTHS ONLY

THE MAIN BUILDING HAS 140 ROOMS, HEATED BY STEAM & LIGHTED BY GAS - WINDOWS ON ALL SIDES -

PUMP HO. 2 1/2 ABV GROUND - CONCRETE FLR SNOW UNDERWRITERS FIRE PUMP CAP. 1000 GALS PER MINUTE STEAM FROM FACTORY BOILERS

133000 GALLON CISTERN UNDER GROUND FOR FIRE PURPOSES ONLY

GARRETT
SPRUCE
POTOMAC
S. POTOMAC
MECHANIC
FIRST
E. ANTIETAM
KING
E. BALTIMORE
MAPLE AV.
1A
2A
3A
4A
5A
6A
6
2
0
60'
50'
FARMER'S HOME
Sal.
STORAGE
PRESSING & W. RM 1st
KNITTING RM 2d
STORAGE 3d
ENG. 10HP.
ENG. 50HP. NOT IN USE
BOILER USED FOR HEATING PURPOSES
COAL BIN
OFF.
Duck Pond
KILN
BRICK SHED
CISTERN & WIND MILL
HORSE POWER MILL
B. & O. R. R. MAIN LINE
ELEVATOR SHAFT
SHED
FILING
BLKSM, FILING & BRAZING
BLKSM, BRAZING & FILING 1st PATTERN MKG & BUGGY ASSEMBLING 2d VARNISHING 3d
HOSE HO. No 1 & D.H.
HOSE HO. No 5 & D.H.
HOSE HO. No 6 & THREE WAY HYD.
HOSE HO. No 3 & D.H.
HOSE HO. No 4 & D.H.
USED AS No 2 HOSE HO.
W.C.
CIST.
NICKLE CLEANING RM
PEDAL DEPARTMT 1st ASSEMBLING & FILING 2d PRINT SHOP 3d
STORAGE 3d NICKLE PLATING BST. MILLING MACHINE RM 1st CRATEING 2d
POLISHING IN BST
DRIVE 1st
TOOL RM 1st OFFICES 2d
STORAGE 3d
CARRIAGE HO.
SCREW MACHINE RM 1st ASSEMBLING 2d STORAGE 3d
POWER PUNCH RM
RAW MATERIAL 1st FINISHED PARTS 2d & 3d
DRILL PRESS RM 1st WHEEL RM 2d VARNISHING 3d
STORAGE RM 1st AUT. SCREW MACHINES WHEEL ROOM 2d STORAGE 3d
W. TANKS ON ROOF CAP. 10,000 GALS EACH
CISTERN
ENG. 200HP.
COAL RM
BLKSM.
FRAMING 2d FILING 3d
BRAZING RM GLASS BLOW PIPES 1st FRAMING RM 2d FILING RM 3d
POLISHING 1st MUD GUARD RM 2d STORAGE 3d
GAS ENAMEL OVENS
SANDING FRAMES
VARNISHING 2d SANDING FRAMES
POLISHING RM
INSPECTING RM
DROP HAMMER
OIL SHED
CRUDE OIL HO.
SAND SHED
Presidents D.
ROLLING LAWN WITH SHADE TREES
BRICK WALK
DRIVE
LAWN
DOME
MARBOURG HALL FOR SCIENCE & ART
RECREATION PAVILION ROOF SUPPORTED ON BRICK PIERS
LAUNDRY
CARRIAGE HO.
UPPER LINE OF LAWN
SLOPING LAWN WITH SHADE TREES
4" W. PIPE
Scale of Feet.
50 40 30 20 10 0 50 100 150
N
E
S
W

Map Division
29 JUL 1955
Library of Congress