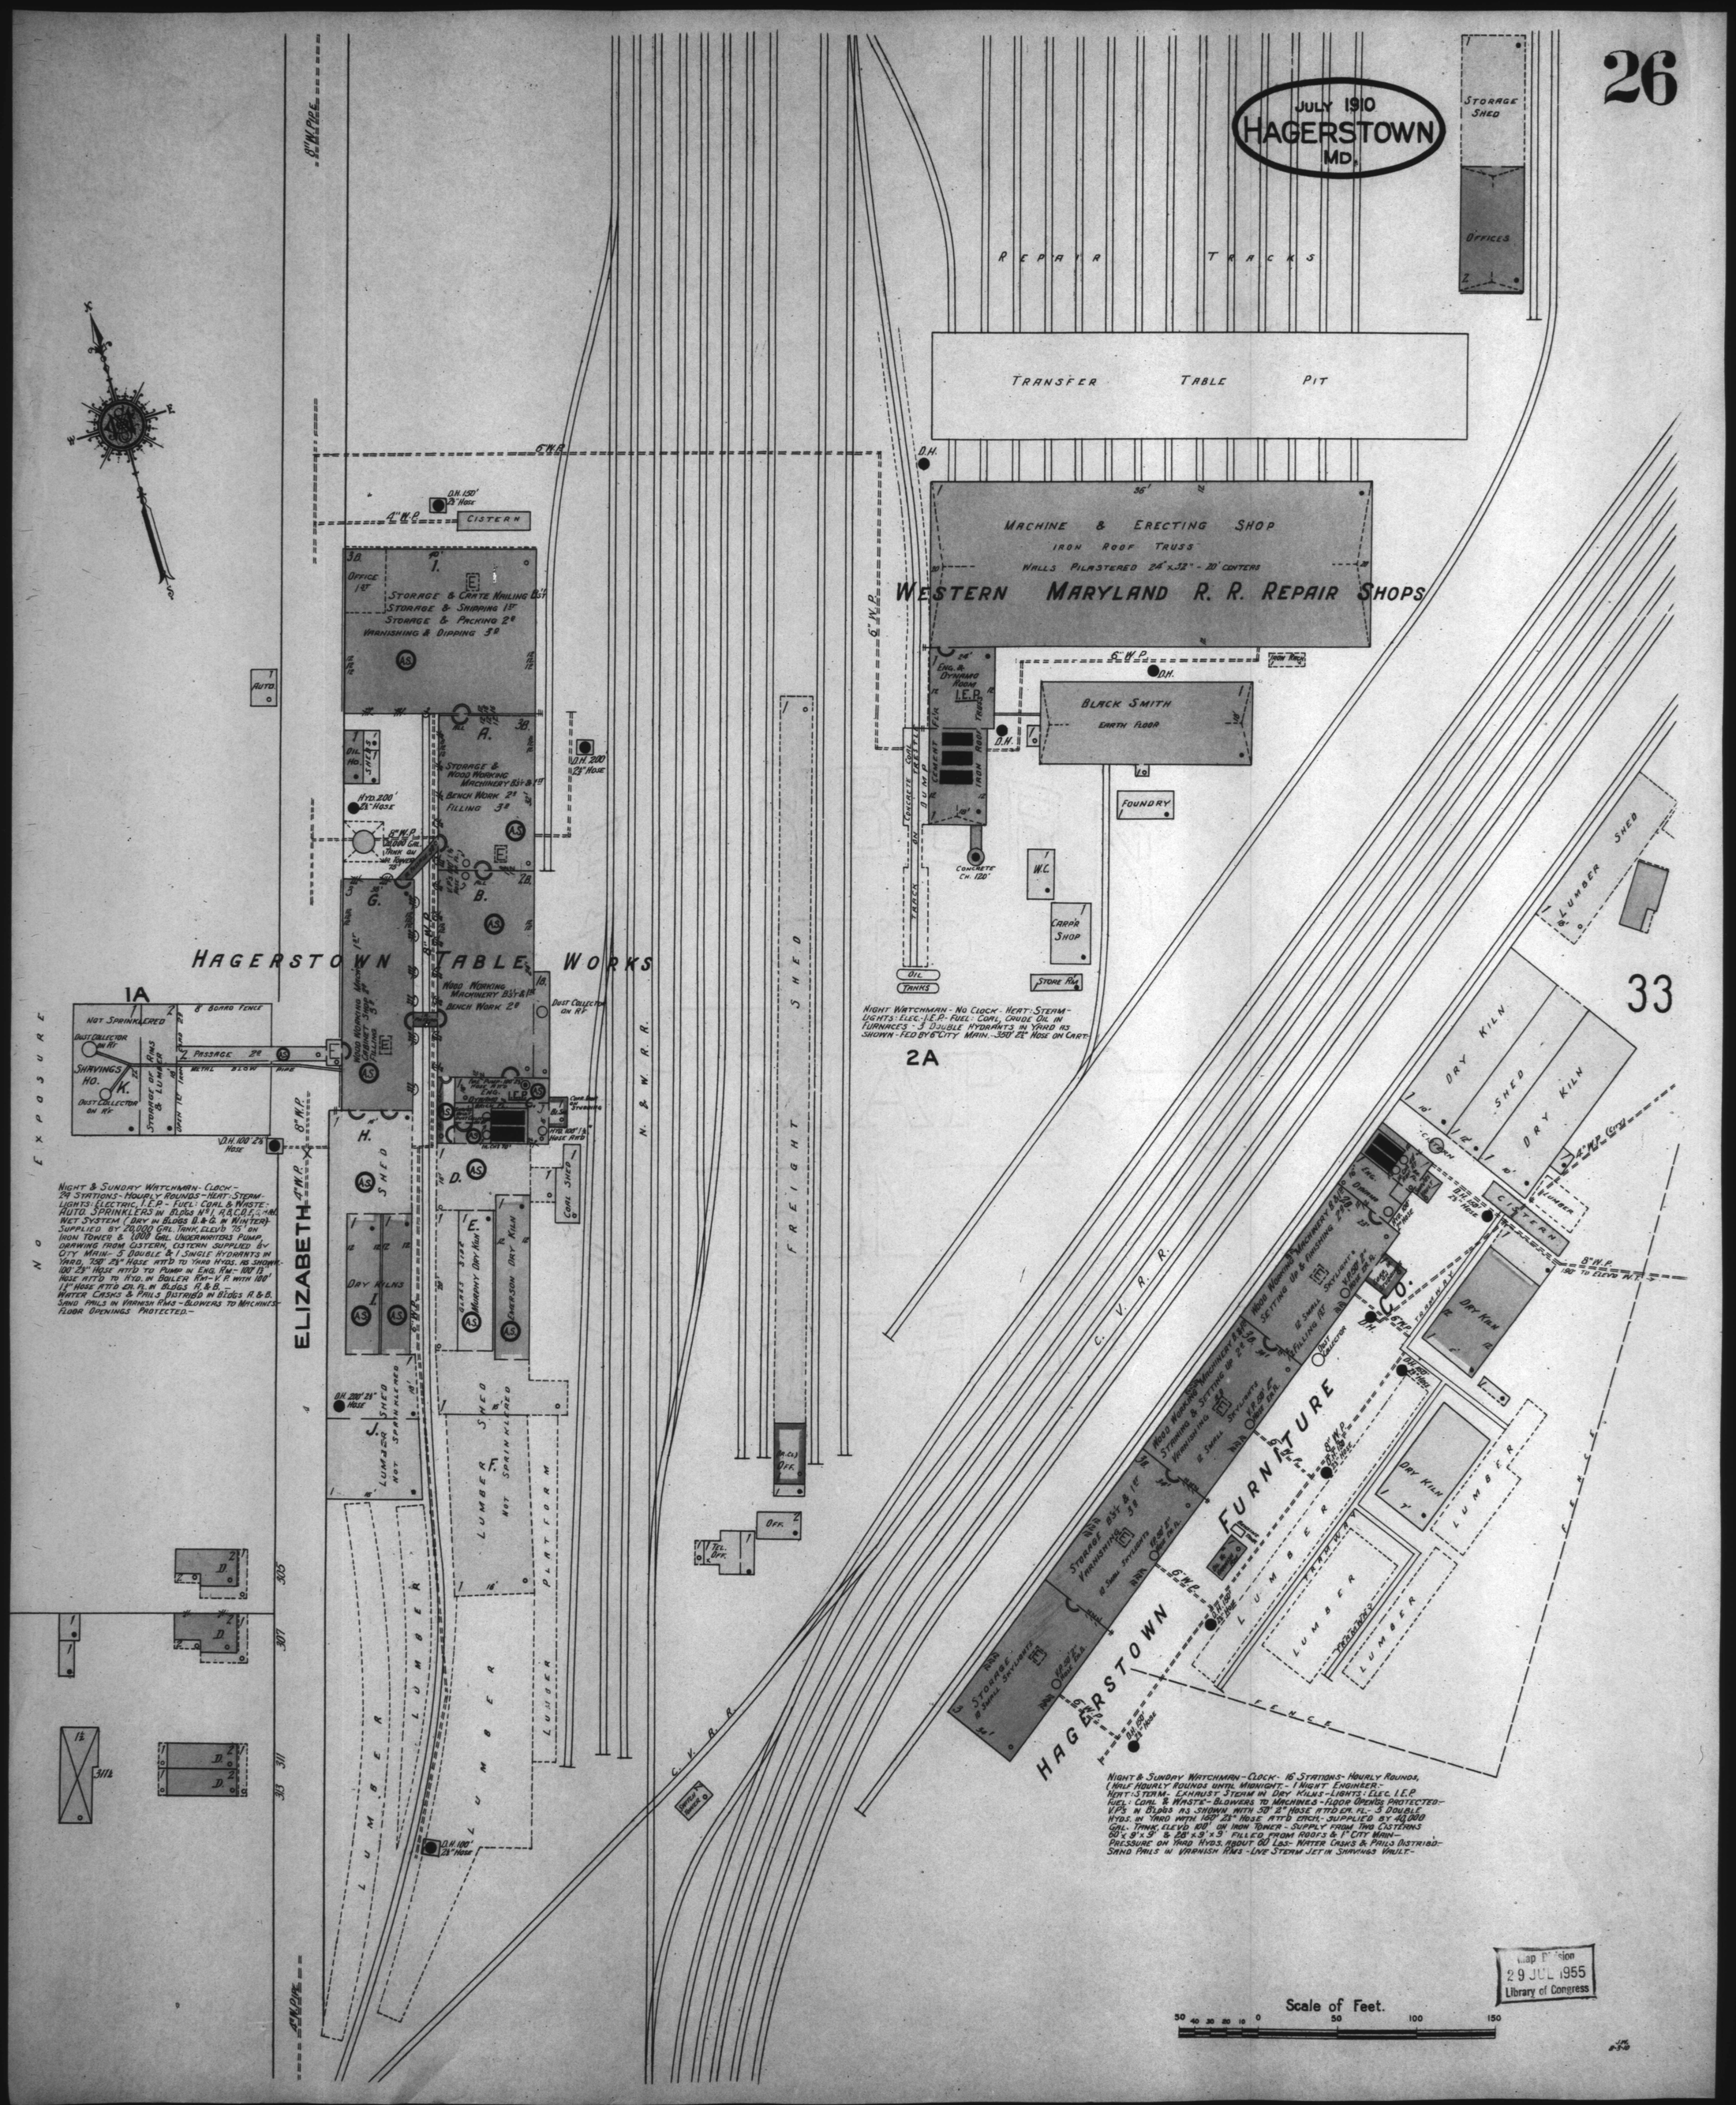
JULY 1910
HAGERSTOWN
MD.
WESTERN MARYLAND R. R. REPAIR SHOPS
REPAIR TRACKS
TRANSFER TABLE PIT
MACHINE & ERECTING SHOP
IRON ROOF TRUSS
WALLS PILASTERED 24"x32" - 20' CENTERS
BLACK SMITH
EARTH FLOOR
FOUNDRY
CARP'R SHOP
STORE RM.
W.C.
STORAGE SHED
OFFICES
HAGERSTOWN TABLE WORKS
ELIZABETH
FREIGHT SHED
C. V. R. R.
N. & W. R. R.
HAGERSTOWN FURNITURE CO.
LUMBER
DRY KILN
DRY KILN SHED
LUMBER SHED
CISTERN
FENCE
NO EXPOSURE
Scale of Feet.
Map Division
29 JUL 1955
Library of Congress