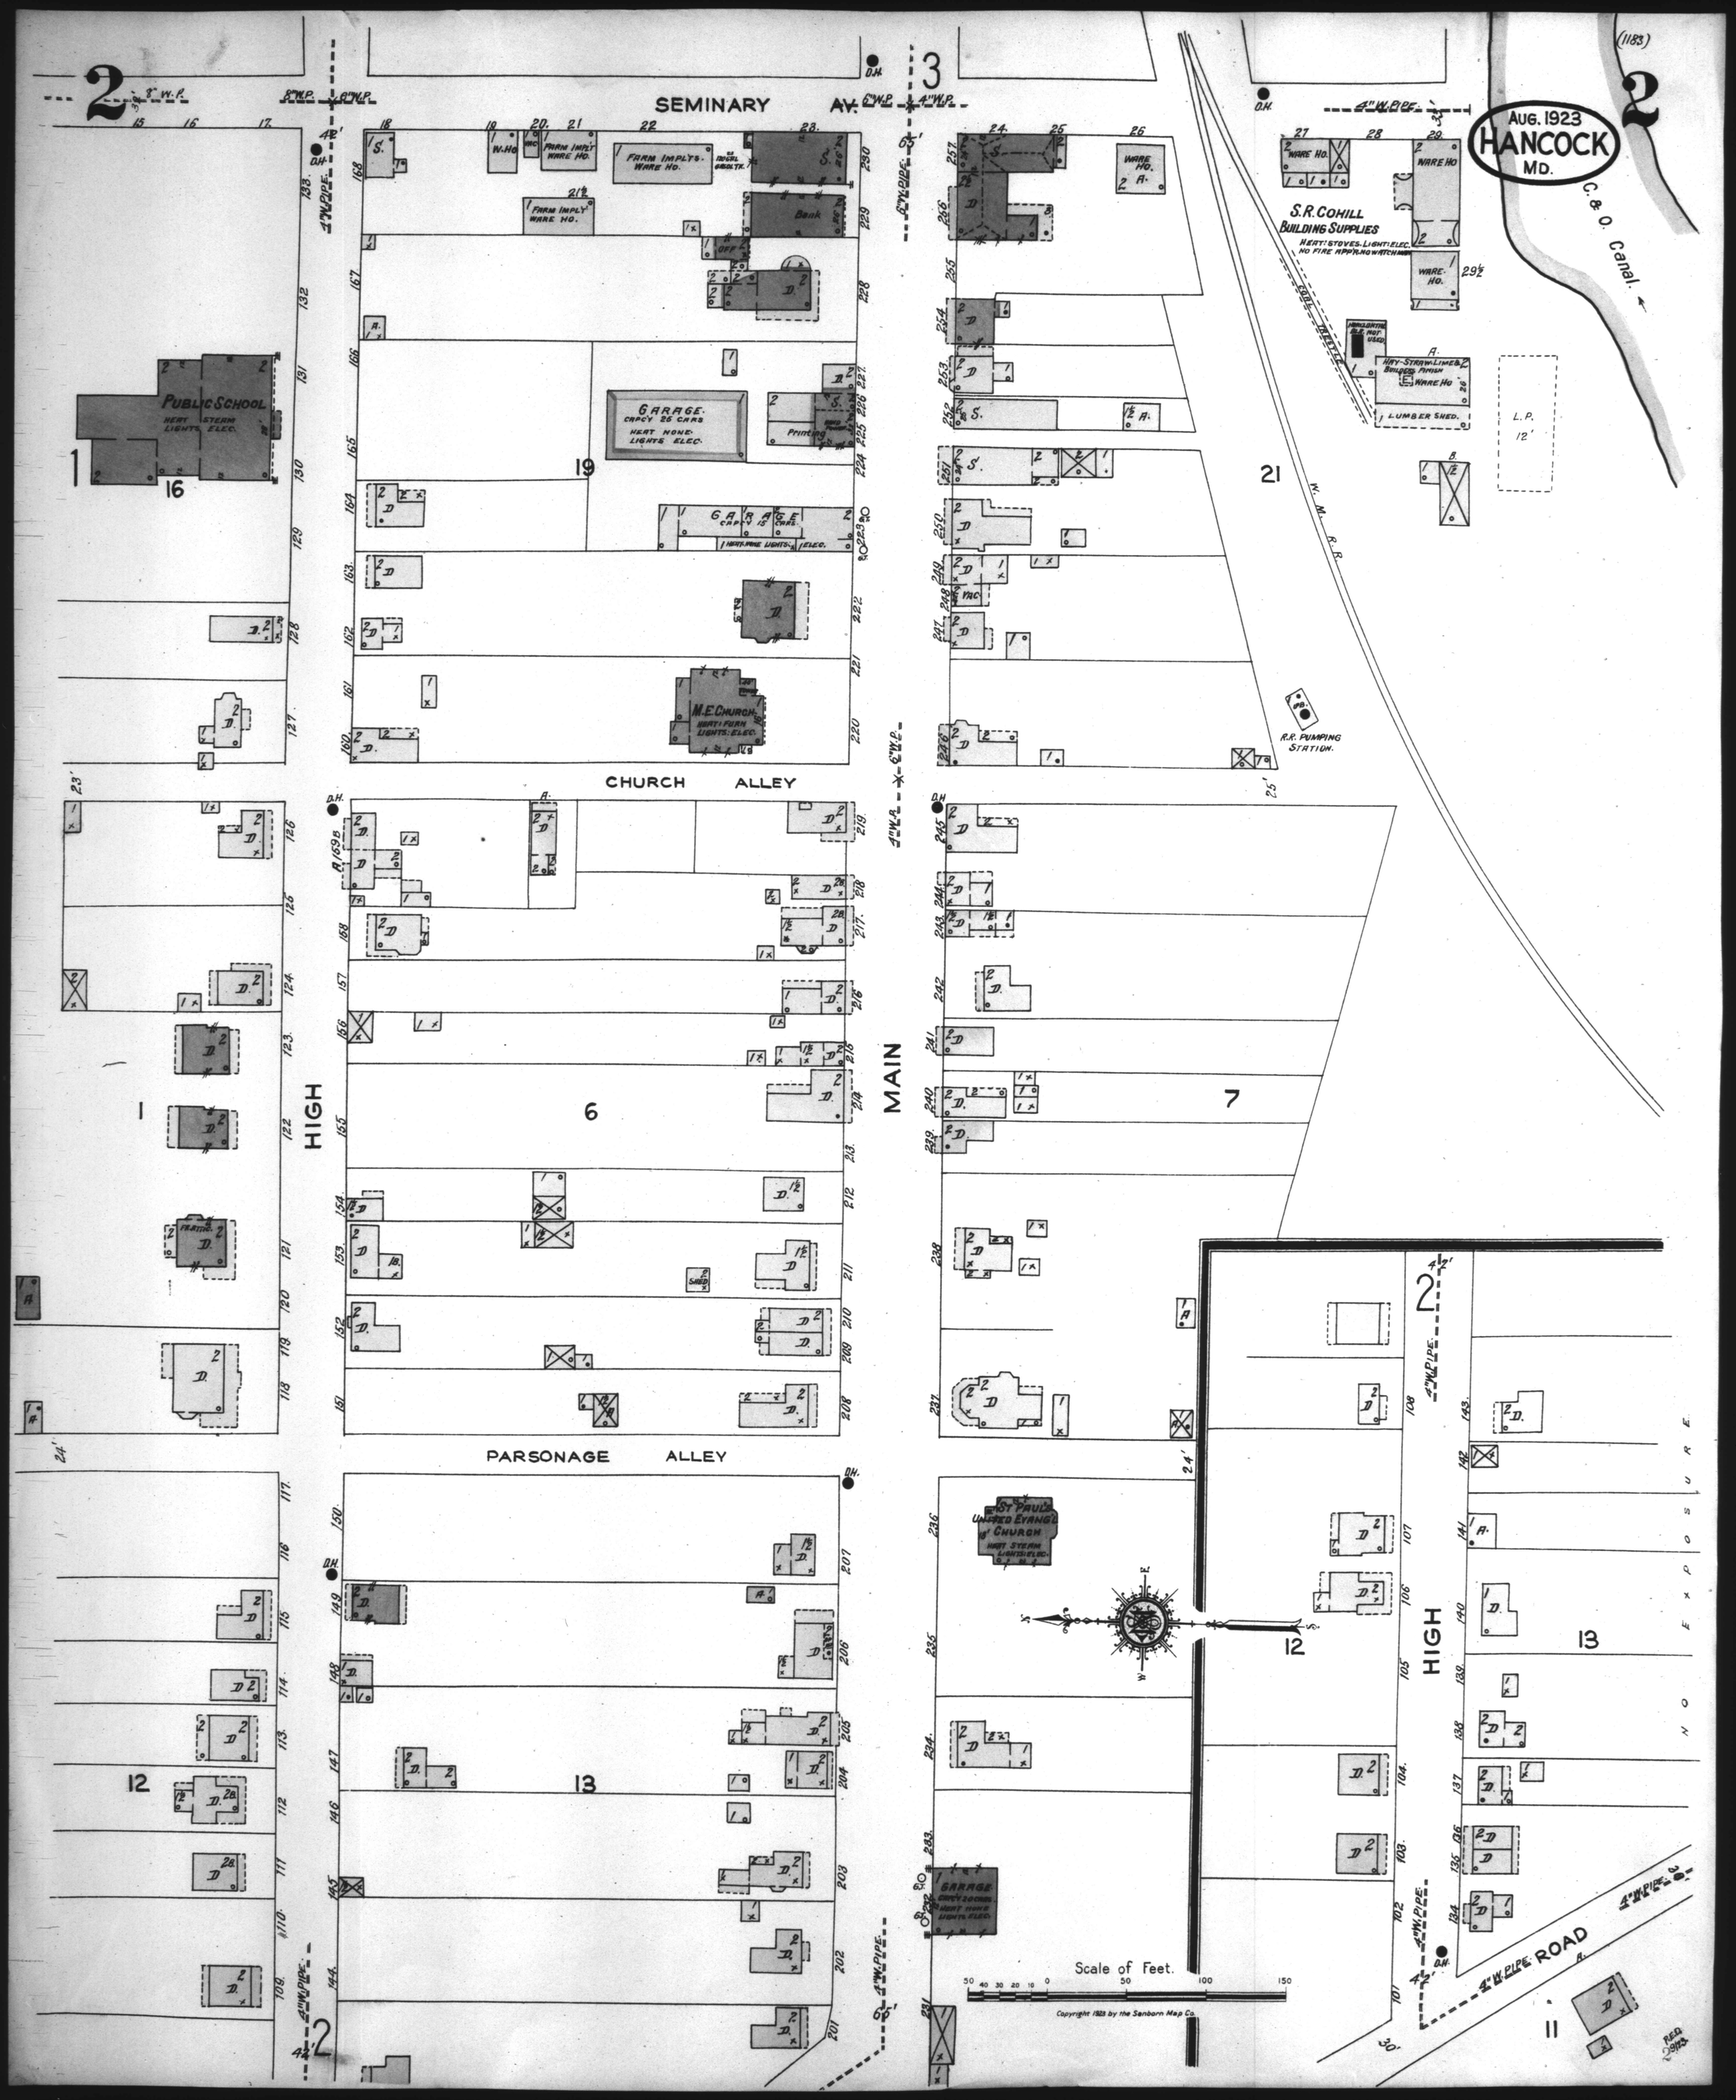
AUG. 1923
HANCOCK
MD.
SEMINARY AV.
CHURCH ALLEY
PARSONAGE ALLEY
HIGH
MAIN
PUBLIC SCHOOL
HEAT STEAM LIGHTS ELEC.
GARAGE
CAPCY 25 CARS
HEAT NONE LIGHTS ELEC.
GARAGE
CAPCY 15 CARS
HEAT NONE LIGHTS ELEC.
M.E. CHURCH
HEAT: FURN LIGHTS: ELEC.
FARM IMPLTS. WARE HO.
FARM IMPLY WARE HO.
Bank
Printing
S.R. COHILL
BUILDING SUPPLIES
HEAT: STOVES. LIGHT: ELEC.
NO FIRE APPR. NO WATCHMAN
WARE HO.
HAY-STRAW-LIME & BUILDERS FINISH
LUMBER SHED.
L.P.
12'
R.R. PUMPING STATION.
W. M. R.R.
C. & O. Canal.
ST PAUL'S UNITED EVANGL'L CHURCH
HEAT STEAM LIGHTS: ELEC.
GARAGE
CAPCY 20 CARS
HEAT NONE
LIGHTS ELEC.
4" W. PIPE ROAD
NO EXPOSURE
Scale of Feet.
50 40 30 20 10 0 50 100 150
Copyright 1923 by the Sanborn Map Co.
REG. 1923