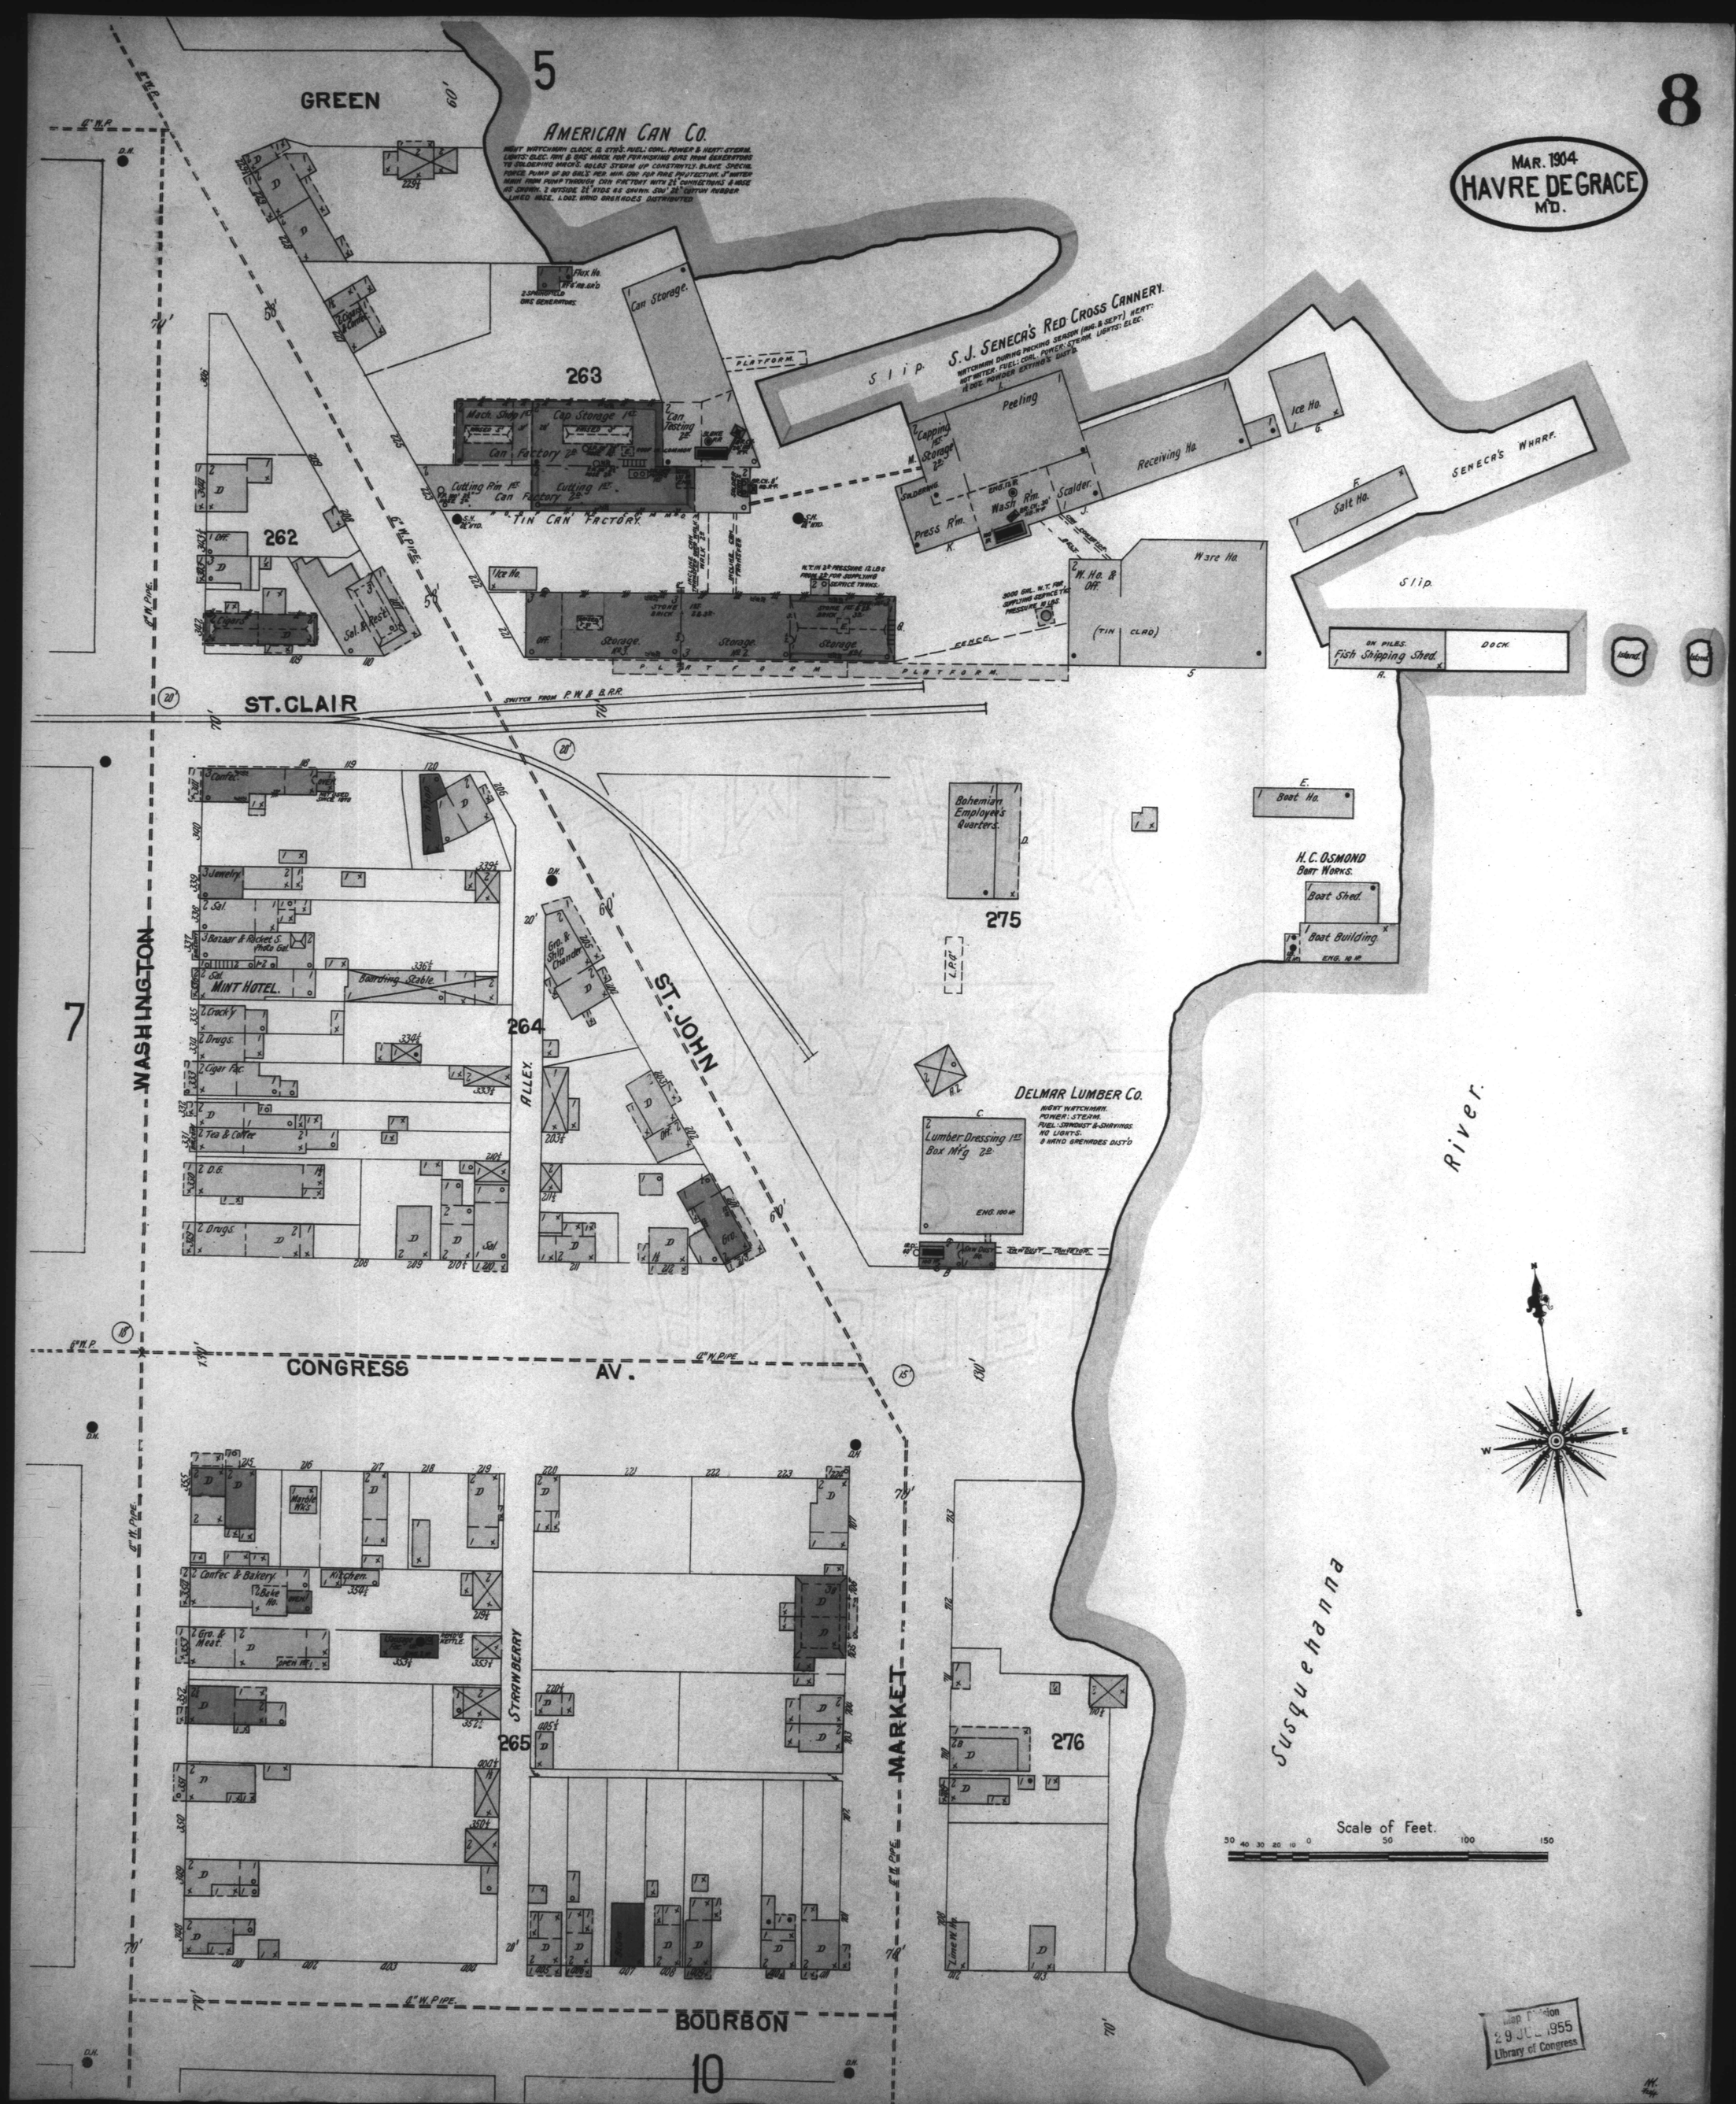
8
MAR. 1904
HAVRE DE GRACE
MD.
5
GREEN
AMERICAN CAN CO.
NIGHT WATCHMAN CLOCK. 12 STYLES. FUEL: COAL. POWER & HEAT: STEAM. LIGHTS: ELEC. RAN @ GAS MACH. FOR PUMPING GAS FROM GENERATORS TO SOLDERING MACHS. BOILER STEAM UP CONSTANTLY. BLOWS SPECIAL FORCE PUMP OF 90 GALS. PER. MIN. ON FOR FIRE PROTECTION. 3" WATER MAIN FROM PUMP THROUGH CAN FACTORY WITH 2½" CONNECTIONS & HOSE AS SHOWN. 2 OUTSIDE 2½" HYDS AS SHOWN. 500' 2½" CORTON RUBBER LINED HOSE. 1 DOZ. HAND GRENADES DISTRIBUTED.
Flux Ho.
2 SPRINGFIELD GAS GENERATORS.
Can Storage.
263
Mach. Shop
Cap Storage
Can Factory
Can Testing
Cutting Rm. Can Factory
Cutting Rm.
TIN CAN FACTORY.
Ice Ho.
Storage No. 1
Storage No. 2
Storage No. 3
PLATFORM
262
Cigars
Sal. & Rest.
S.J. SENECA'S RED CROSS CANNERY.
WATCHMAN DURING PACKING SEASON (AUG. & SEPT.) HEAT: HOT WATER. FUEL: COAL. POWER: STEAM. LIGHTS: ELEC. 16 GAL. POWDER EXTING'S. DIST'D.
Slip.
Peeling
Capping
Storage
Soldering
Press Rm.
Wash Rm.
Scalder.
Receiving Ho.
Ice Ho.
SENECA'S WHARF.
Salt Ho.
Ware Ho.
W. Ho. & Off.
(TIN CLAD)
Fish Shipping Shed.
DOCK.
Island
Island
ST. CLAIR
SWITCH FROM P.W.& B.R.R.
7
WASHINGTON
Confec.
Jewelry
Sal.
Bazaar & Rocket S. Photo Gal.
MINT HOTEL.
Boarding Stable.
Crockery
Drugs.
Cigar Fac.
Tea & Coffee
D.G.
Drugs.
264
ALLEY.
Gro. & Ship Chandler
ST. JOHN
Bohemian Employee's Quarters.
275
H.C. OSMOND
Boat Works.
Boat Ho.
Boat Shed.
Boat Building.
DELMAR LUMBER CO.
NIGHT WATCHMAN. POWER: STEAM. FUEL: SAWDUST & SHAVINGS. NO LIGHTS. 8 HAND GRENADES DIST'D
Lumber Dressing 1st Box Mfg 2d.
River.
CONGRESS
AV.
Confec. & Bakery.
Bake Ho.
Kitchen.
Gro. & Meat.
Marble Wks.
265
STRAWBERRY
MARKET
276
Susquehanna
Scale of Feet.
BOURBON
10
Library of Congress