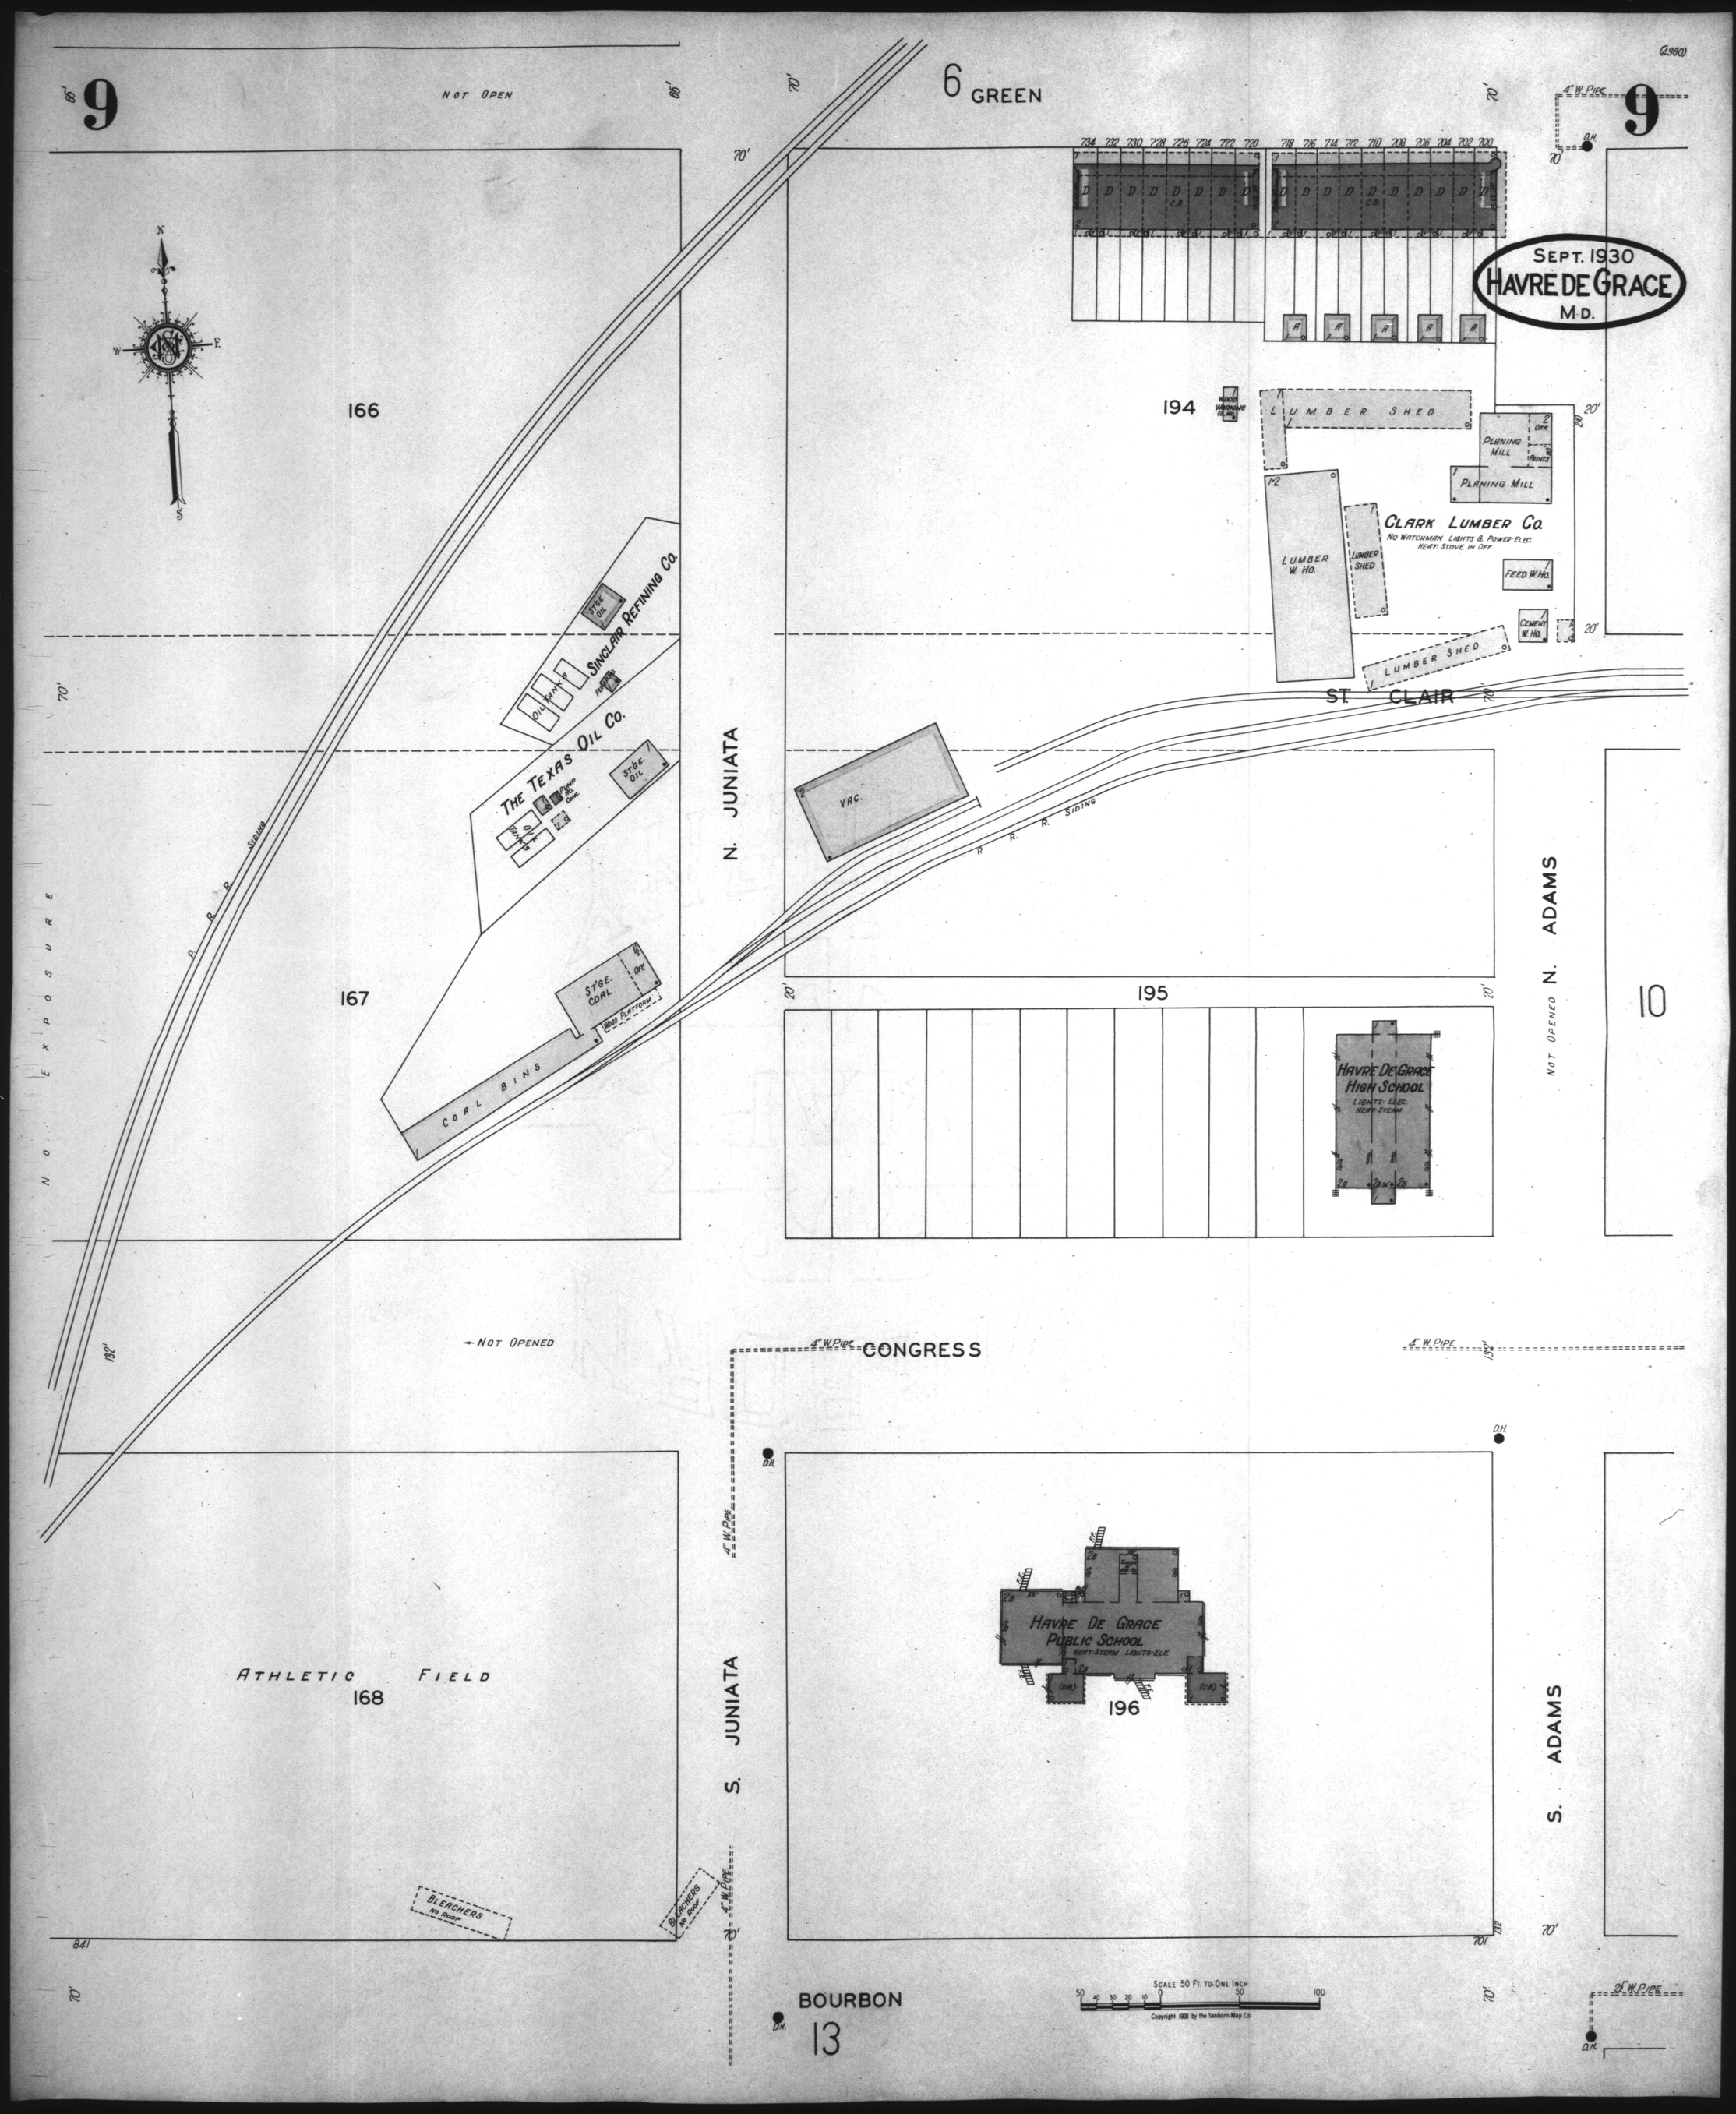
(1960)
9
NOT OPEN
6 GREEN
9
4" W. PIPE
D.H.
SEPT. 1930
HAVRE DE GRACE
MD.
166
194
LUMBER SHED
PLANING MILL
OFF.
PRINTS
PLANING MILL
CLARK LUMBER CO.
NO WATCHMAN LIGHTS & POWER-ELEC.
HEAT-STOVE IN OFF.
LUMBER W. HO.
LUMBER SHED
FEED W. HO.
CEMENT W. HO.
LUMBER SHED
ST CLAIR
SINCLAIR REFINING CO.
STG. OIL
OIL TANKS
PUMP
THE TEXAS OIL CO.
PUMP GAS. GAS.
OIL TANKS
STG. OIL
N. JUNIATA
VAC.
P. R. R. SIDING
NO EXPOSURE
P. R. R. SIDING
167
STG. COAL
ORE
UNLOAD PLATFORM
COAL BINS
195
HAVRE DE GRACE HIGH SCHOOL
LIGHTS: ELEC.
HEAT: STEAM
NOT OPENED
N. ADAMS
10
NOT OPENED
4" W. PIPE
CONGRESS
4" W. PIPE
ATHLETIC FIELD
168
BLEACHERS
NO ROOF
BLEACHERS
NO ROOF
S. JUNIATA
HAVRE DE GRACE
PUBLIC SCHOOL
HEAT-STEAM LIGHTS-ELE.
196
S. ADAMS
BOURBON
13
SCALE 50 FT. TO ONE INCH
Copyright 1931 by the Sanborn Map Co.
2" W. PIPE