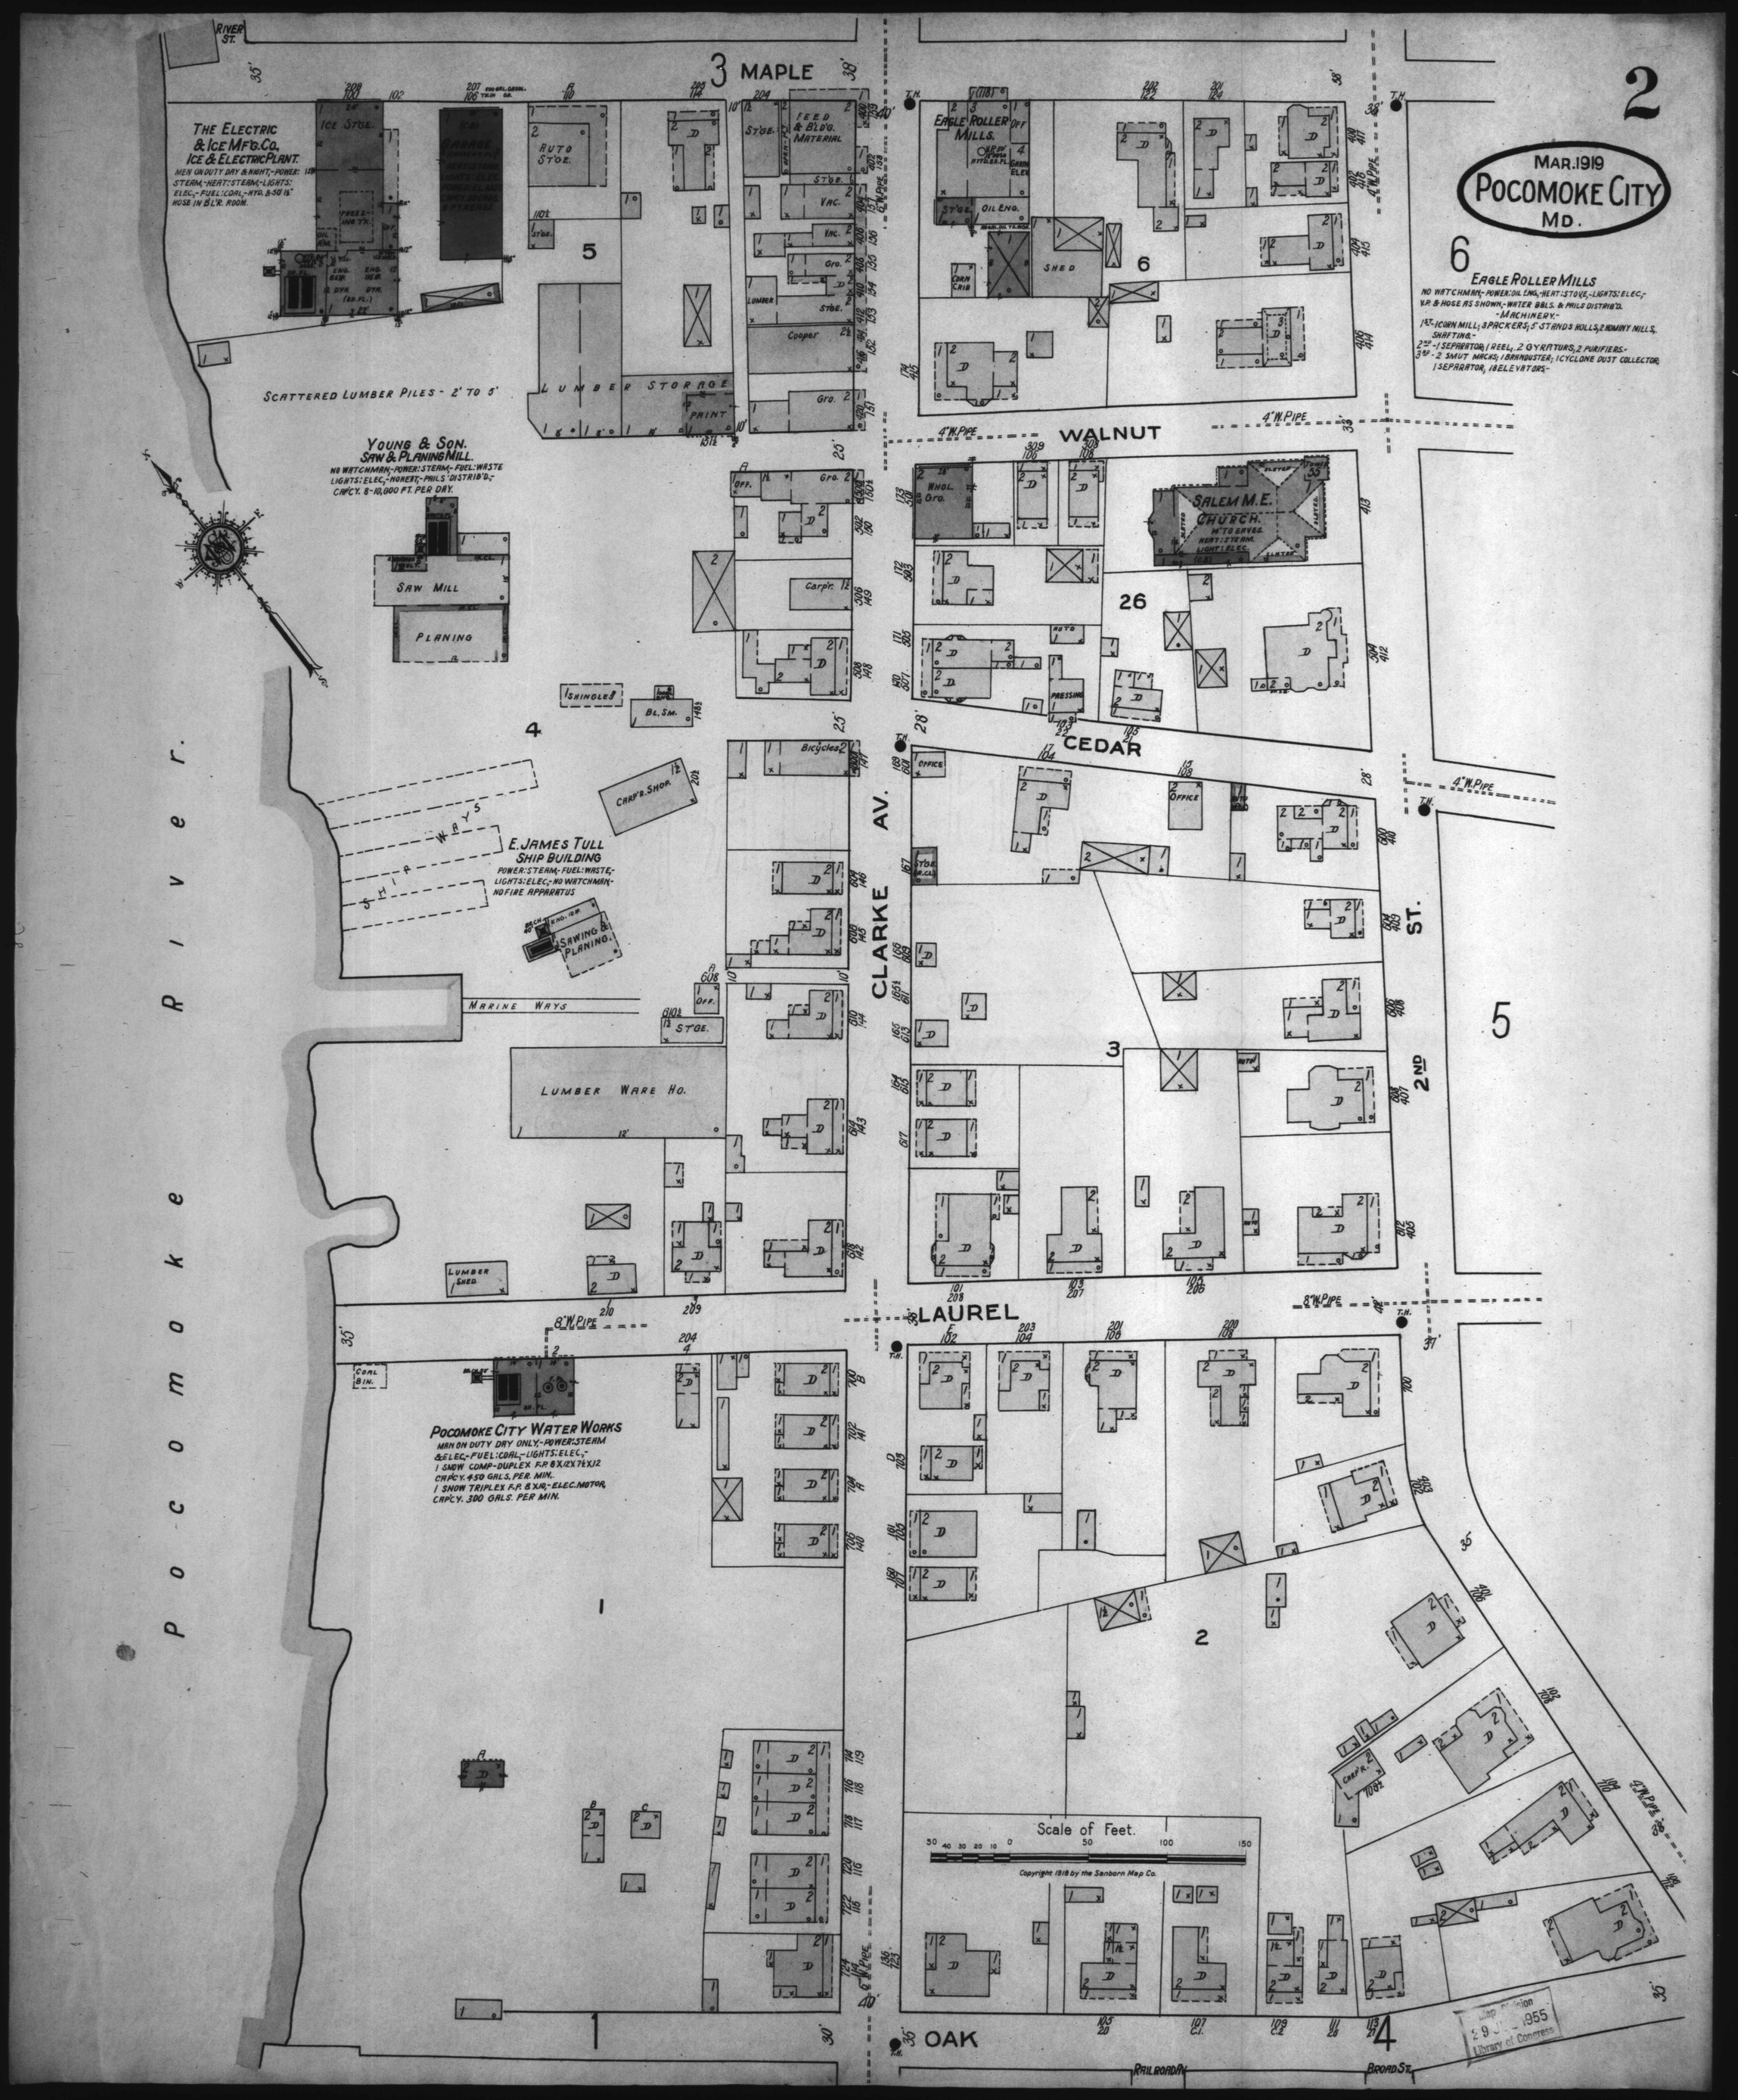
2
MAR. 1919
POCOMOKE CITY
MD.
6
EAGLE ROLLER MILLS
NO WATCHMAN;-POWER: OIL ENG.;-HEAT: STOVE;-LIGHTS: ELEC.;-
V.P. & HOSE AS SHOWN;-WATER BBLS. & PAILS DISTRIB'D.
-MACHINERY.-
1ST.-ICORN MILL; 3 PACKERS; 5 STANDS ROLLS; 2 HOMINY MILLS.
-SHAFTING.-
2ND.-1 SEPARATOR; 1 REEL; 2 GYRATORS; 2 PURIFIERS.-
3RD.-2 SMUT MACHS; 1 BRUSHDUSTER; 1 CYCLONE DUST COLLECTOR;
1 SEPARATOR, 18 ELEVATORS.-
3 MAPLE
THE ELECTRIC & ICE MF'G. CO.
ICE & ELECTRIC PLANT.
MEN ON DUTY DAY & NIGHT;-POWER: STEAM;-HEAT: STEAM;-LIGHTS: ELEC.;-FUEL: COAL;-HYD. & 50 1½" HOSE IN BL'R. ROOM.
ICE STGE.
GARAGE
AUTO STGE.
FEED & BL'G. MATERIAL
STGE.
VAC.
Gro.
LUMBER
Cooper
LUMBER STORAGE
PAINT
5
SCATTERED LUMBER PILES - 2' TO 5'
YOUNG & SON.
SAW & PLANING MILL.
NO WATCHMAN;-POWER: STEAM;-FUEL: WASTE
LIGHTS: ELEC.;-HOWEL;-PAILS DISTRIB'D.;-
CAP'CY. 8-10,000 FT. PER DAY.
SAW MILL
PLANING
SHINGLES
BL. SM.
4
Carpr.
Bicycles
CARP'R. SHOP.
E. JAMES TULL
SHIP BUILDING
POWER: STEAM;-FUEL: WASTE;-
LIGHTS: ELEC.;-NO WATCHMAN;-
NO FIRE APPARATUS
SHIP WAYS
SAWING & PLANING.
MARINE WAYS
OFF.
STGE.
LUMBER WARE HO.
LUMBER SHED
COAL BIN.
POCOMOKE CITY WATER WORKS
MAN ON DUTY DAY ONLY;-POWER: STEAM
& ELEC.-FUEL: COAL;-LIGHTS: ELEC.;-
1 SNOW COMP-DUPLEX F.P. 8X12X7½X12
CAP'CY. 450 GALS. PER MIN.
1 SNOW TRIPLEX F.P. 8X10;-ELEC. MOTOR,
CAP'CY. 300 GALS. PER MIN.
1
Pocomoke River.
RIVER ST.
CLARKE AV.
EAGLE ROLLER MILLS.
OIL ENG.
SHED
CORN CRIB
6
WALNUT
4" W. PIPE
WHOL. Gro.
SALEM M.E. CHURCH.
M'TG EAVES.
HEAT: STEAM.
LIGHT: ELEC.
26
PRESSING
CEDAR
OFFICE
3
2ND ST.
5
LAUREL
8" W. PIPE
2
OAK
RAILROAD AV.
BROAD ST.
Scale of Feet.
50 40 30 20 10 0 50 100 150
Copyright 1918 by the Sanborn Map Co.
Map Division
29 JUN 1955
Library of Congress