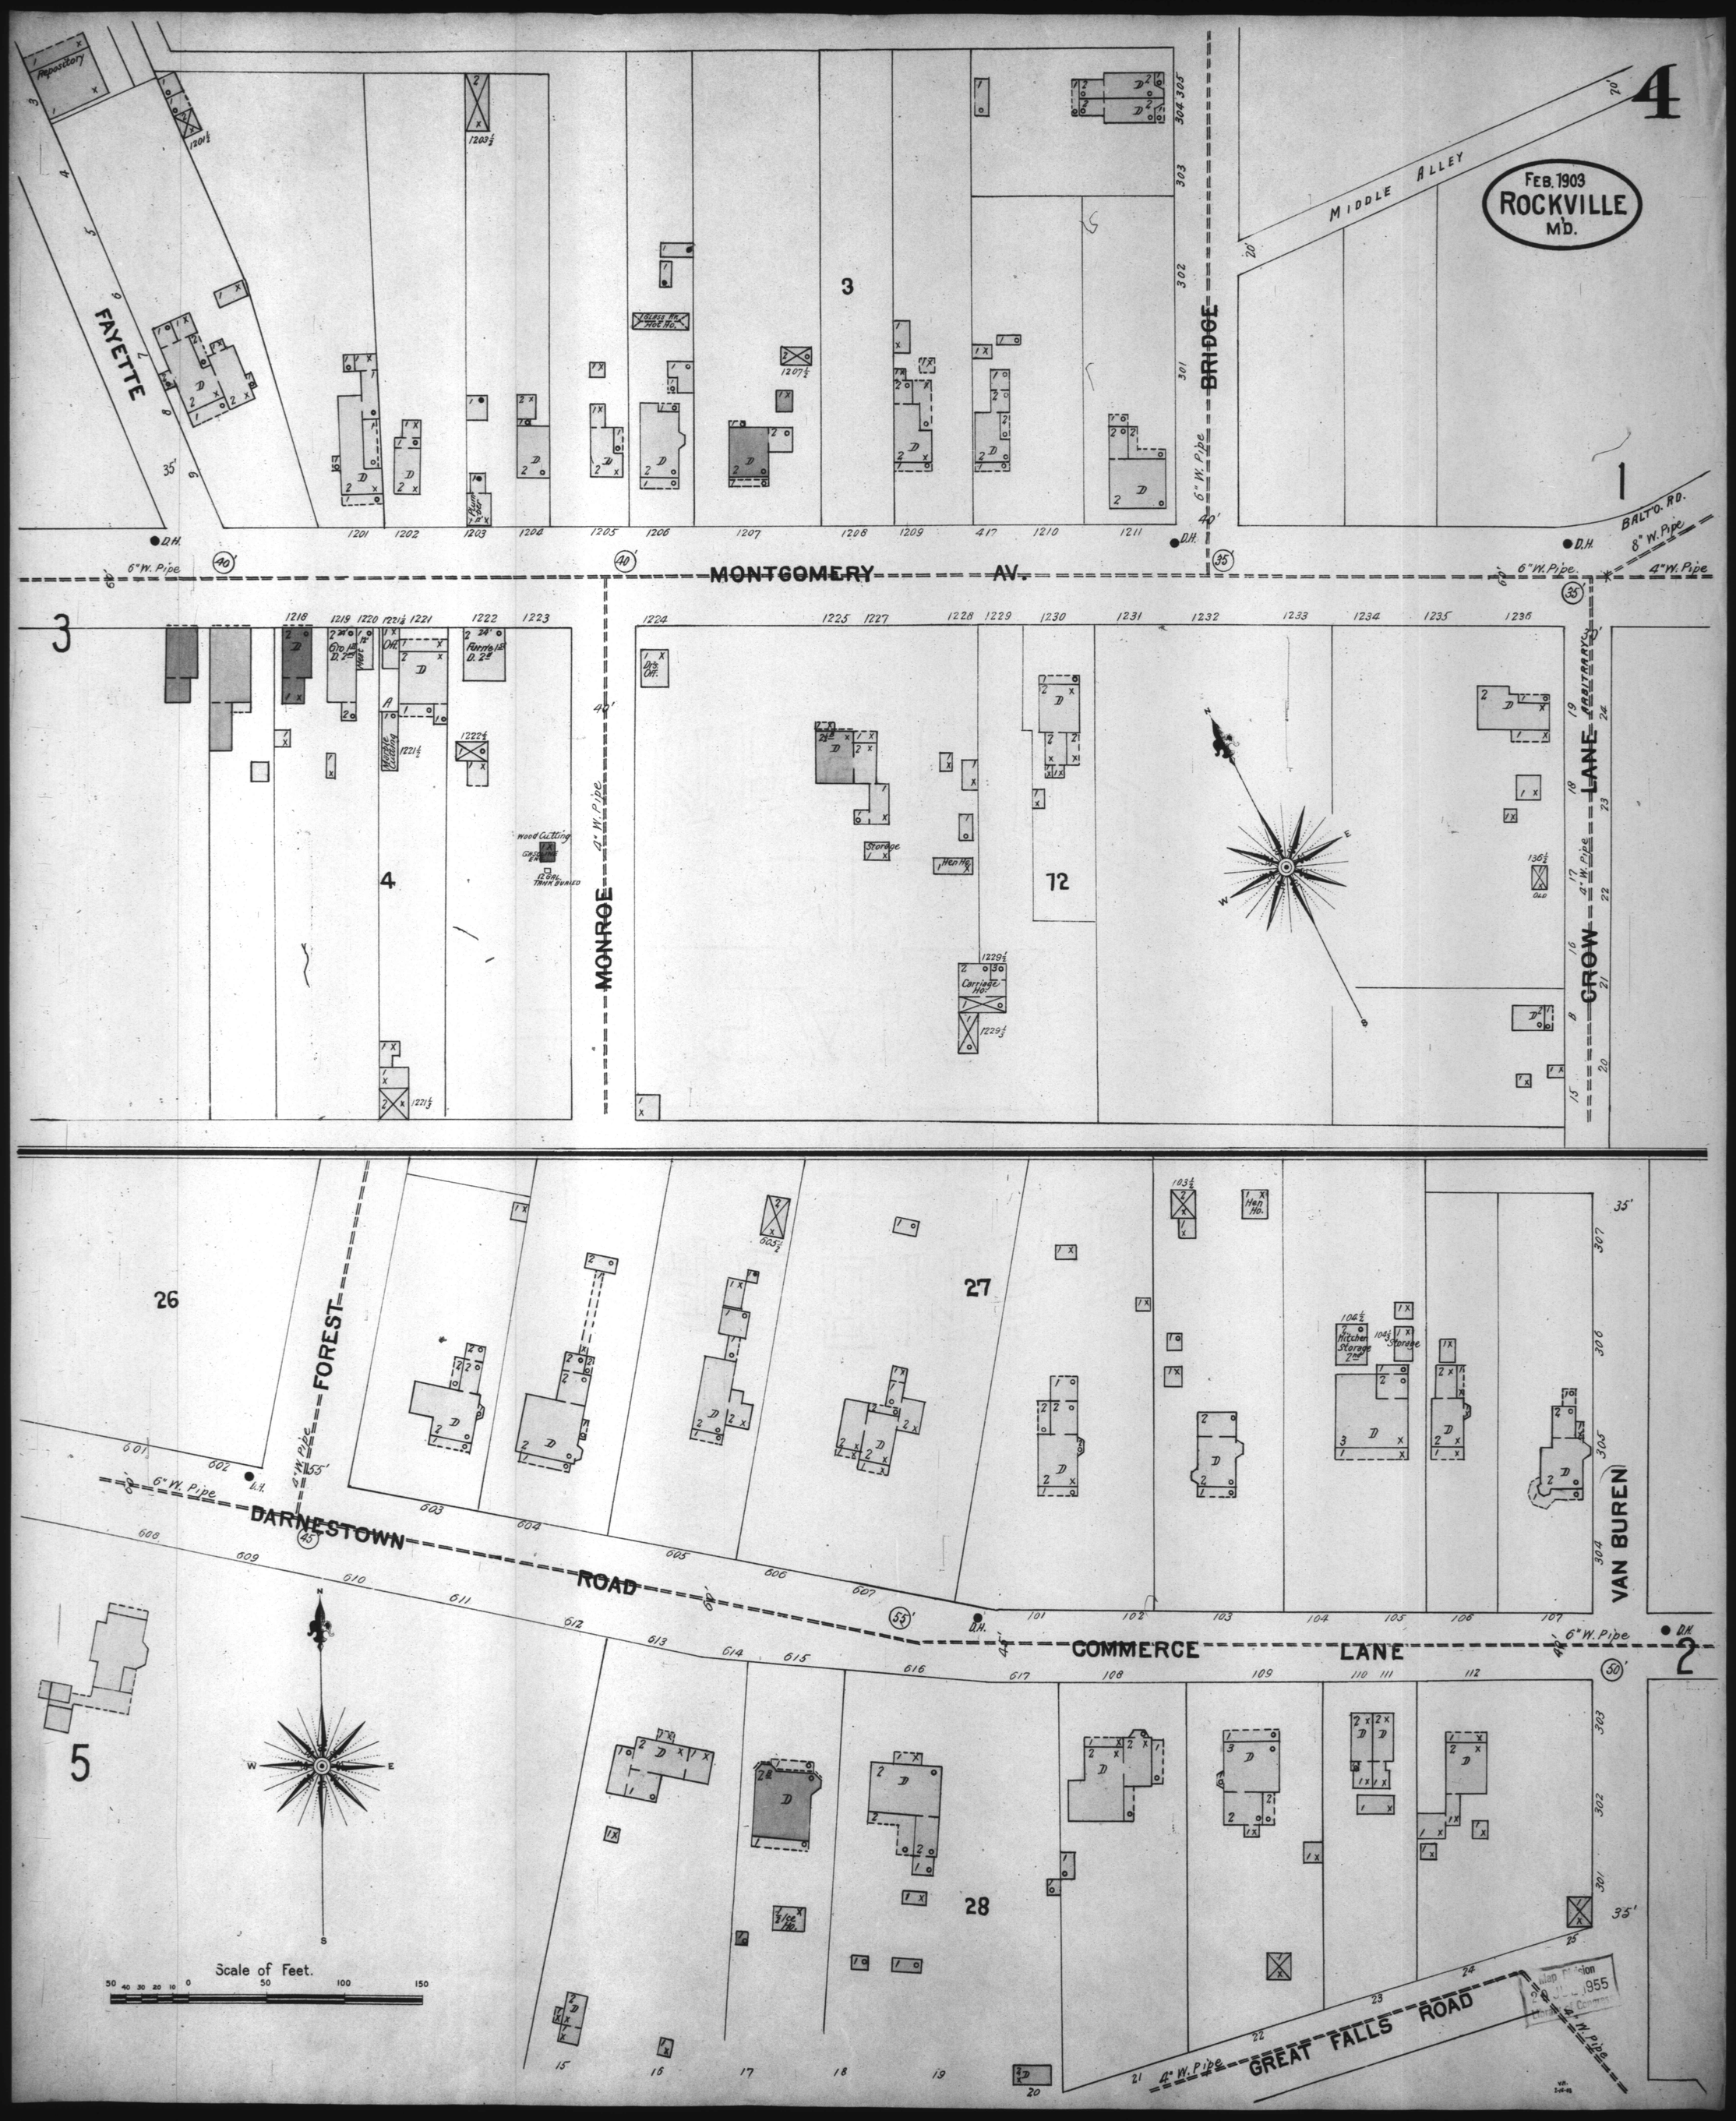
FEB. 1903
ROCKVILLE
MD.
FAYETTE
MONTGOMERY AV.
BRIDGE
MIDDLE ALLEY
MONROE
CROW LANE
FRATERNITY
FOREST
DARNESTOWN ROAD
COMMERCE LANE
VAN BUREN
GREAT FALLS ROAD
BALT'O. RD.
6" W. Pipe
4" W. Pipe
8" W. Pipe
Repository
Scale of Feet.