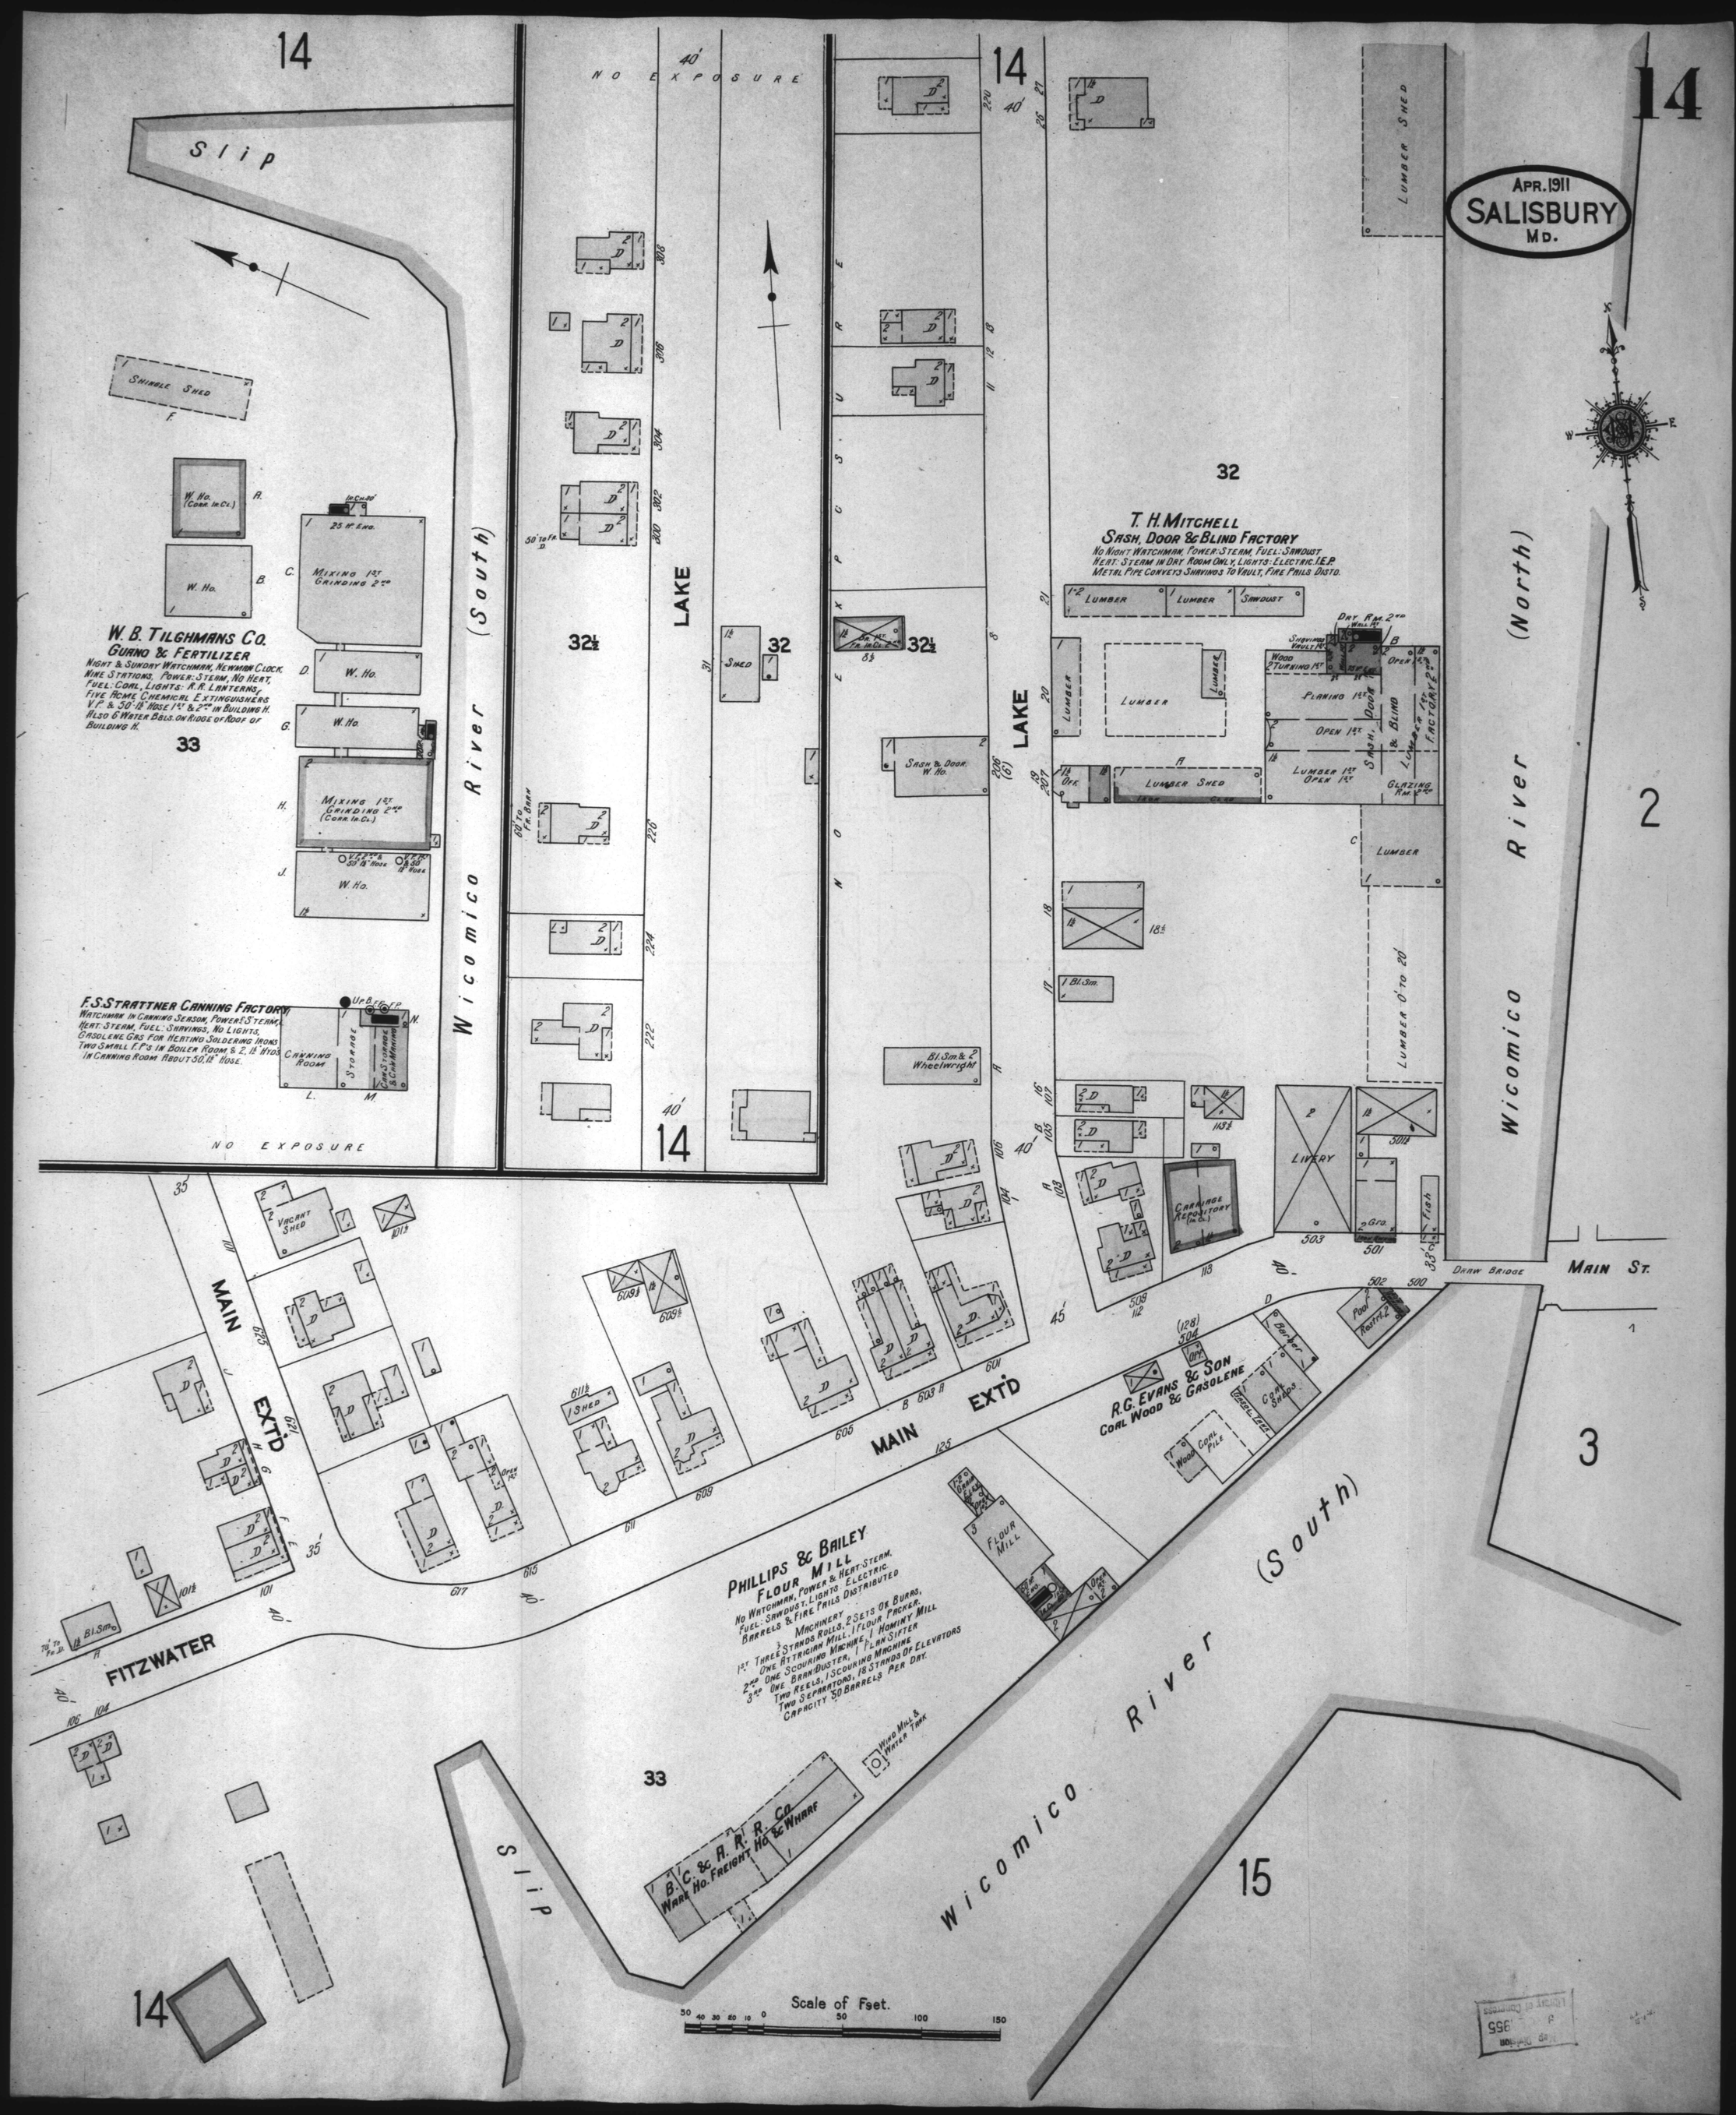
APR. 1911
SALISBURY
MD.
14
Slip
Wicomico River (South)
Wicomico River (North)
NO EXPOSURE
LAKE
SUPERIOR
MAIN EXT'D
FITZWATER
MAIN ST.
DRAW BRIDGE
W. B. TILGHMANS CO.
GUANO & FERTILIZER
NIGHT & SUNDAY WATCHMAN, NEWMAN CLOCK. NINE STATIONS, POWER: STEAM, NO HEAT, FUEL: COAL, LIGHTS: A.R.R. LANTERNS, FIVE ACME CHEMICAL EXTINGUISHERS V.P. & 50' 1½" HOSE 1ST & 2ND IN BUILDING H. ALSO 6 WATER BBLS. ON RIDGE OF ROOF OF BUILDING H.
F.S. STRATTNER CANNING FACTORY
WATCHMAN IN CANNING SEASON, POWER & STEAM, HEAT: STEAM, FUEL: SHAVINGS, NO LIGHTS. GASOLENE GAS FOR HEATING SOLDERING IRONS. TWO SMALL F.P.'S IN BOILER ROOM & 2 1½" HYDS. IN CANNING ROOM ABOUT 50' 1½" HOSE.
T. H. MITCHELL
SASH, DOOR & BLIND FACTORY
NO NIGHT WATCHMAN, POWER: STEAM, FUEL: SAWDUST HEAT: STEAM IN DRY ROOM ONLY, LIGHTS: ELECTRIC. I.E.P. METAL PIPE CONVEYS SHAVINGS TO VAULT, FIRE PAILS DISTD.
PHILLIPS & BAILEY
FLOUR MILL
NO WATCHMAN, POWER & HEAT: STEAM, FUEL: SAWDUST, LIGHTS: ELECTRIC. BARRELS & FIRE PAILS DISTRIBUTED
MACHINERY
1ST THREE STANDS ROLLS, 2 SETS OF BURRS, 2ND ONE ATTRICIAN MILL, 1 FLOUR PACKER, 3RD ONE SCOURING MACHINE, 1 HOMINY MILL ONE BRAN DUSTER, 1 PLAN SIFTER TWO REELS, 1 SCOURING MACHINE TWO SEPARATORS, 18 STANDS OF ELEVATORS CAPACITY 50 BARRELS PER DAY.
R. G. EVANS & SON
COAL WOOD & GASOLENE
B. C. & A. R. R. CO.
WARE HO. FREIGHT HO. & WHARF
Scale of Feet.
50 40 30 20 10 0 50 100 150
32
33
15
2
3