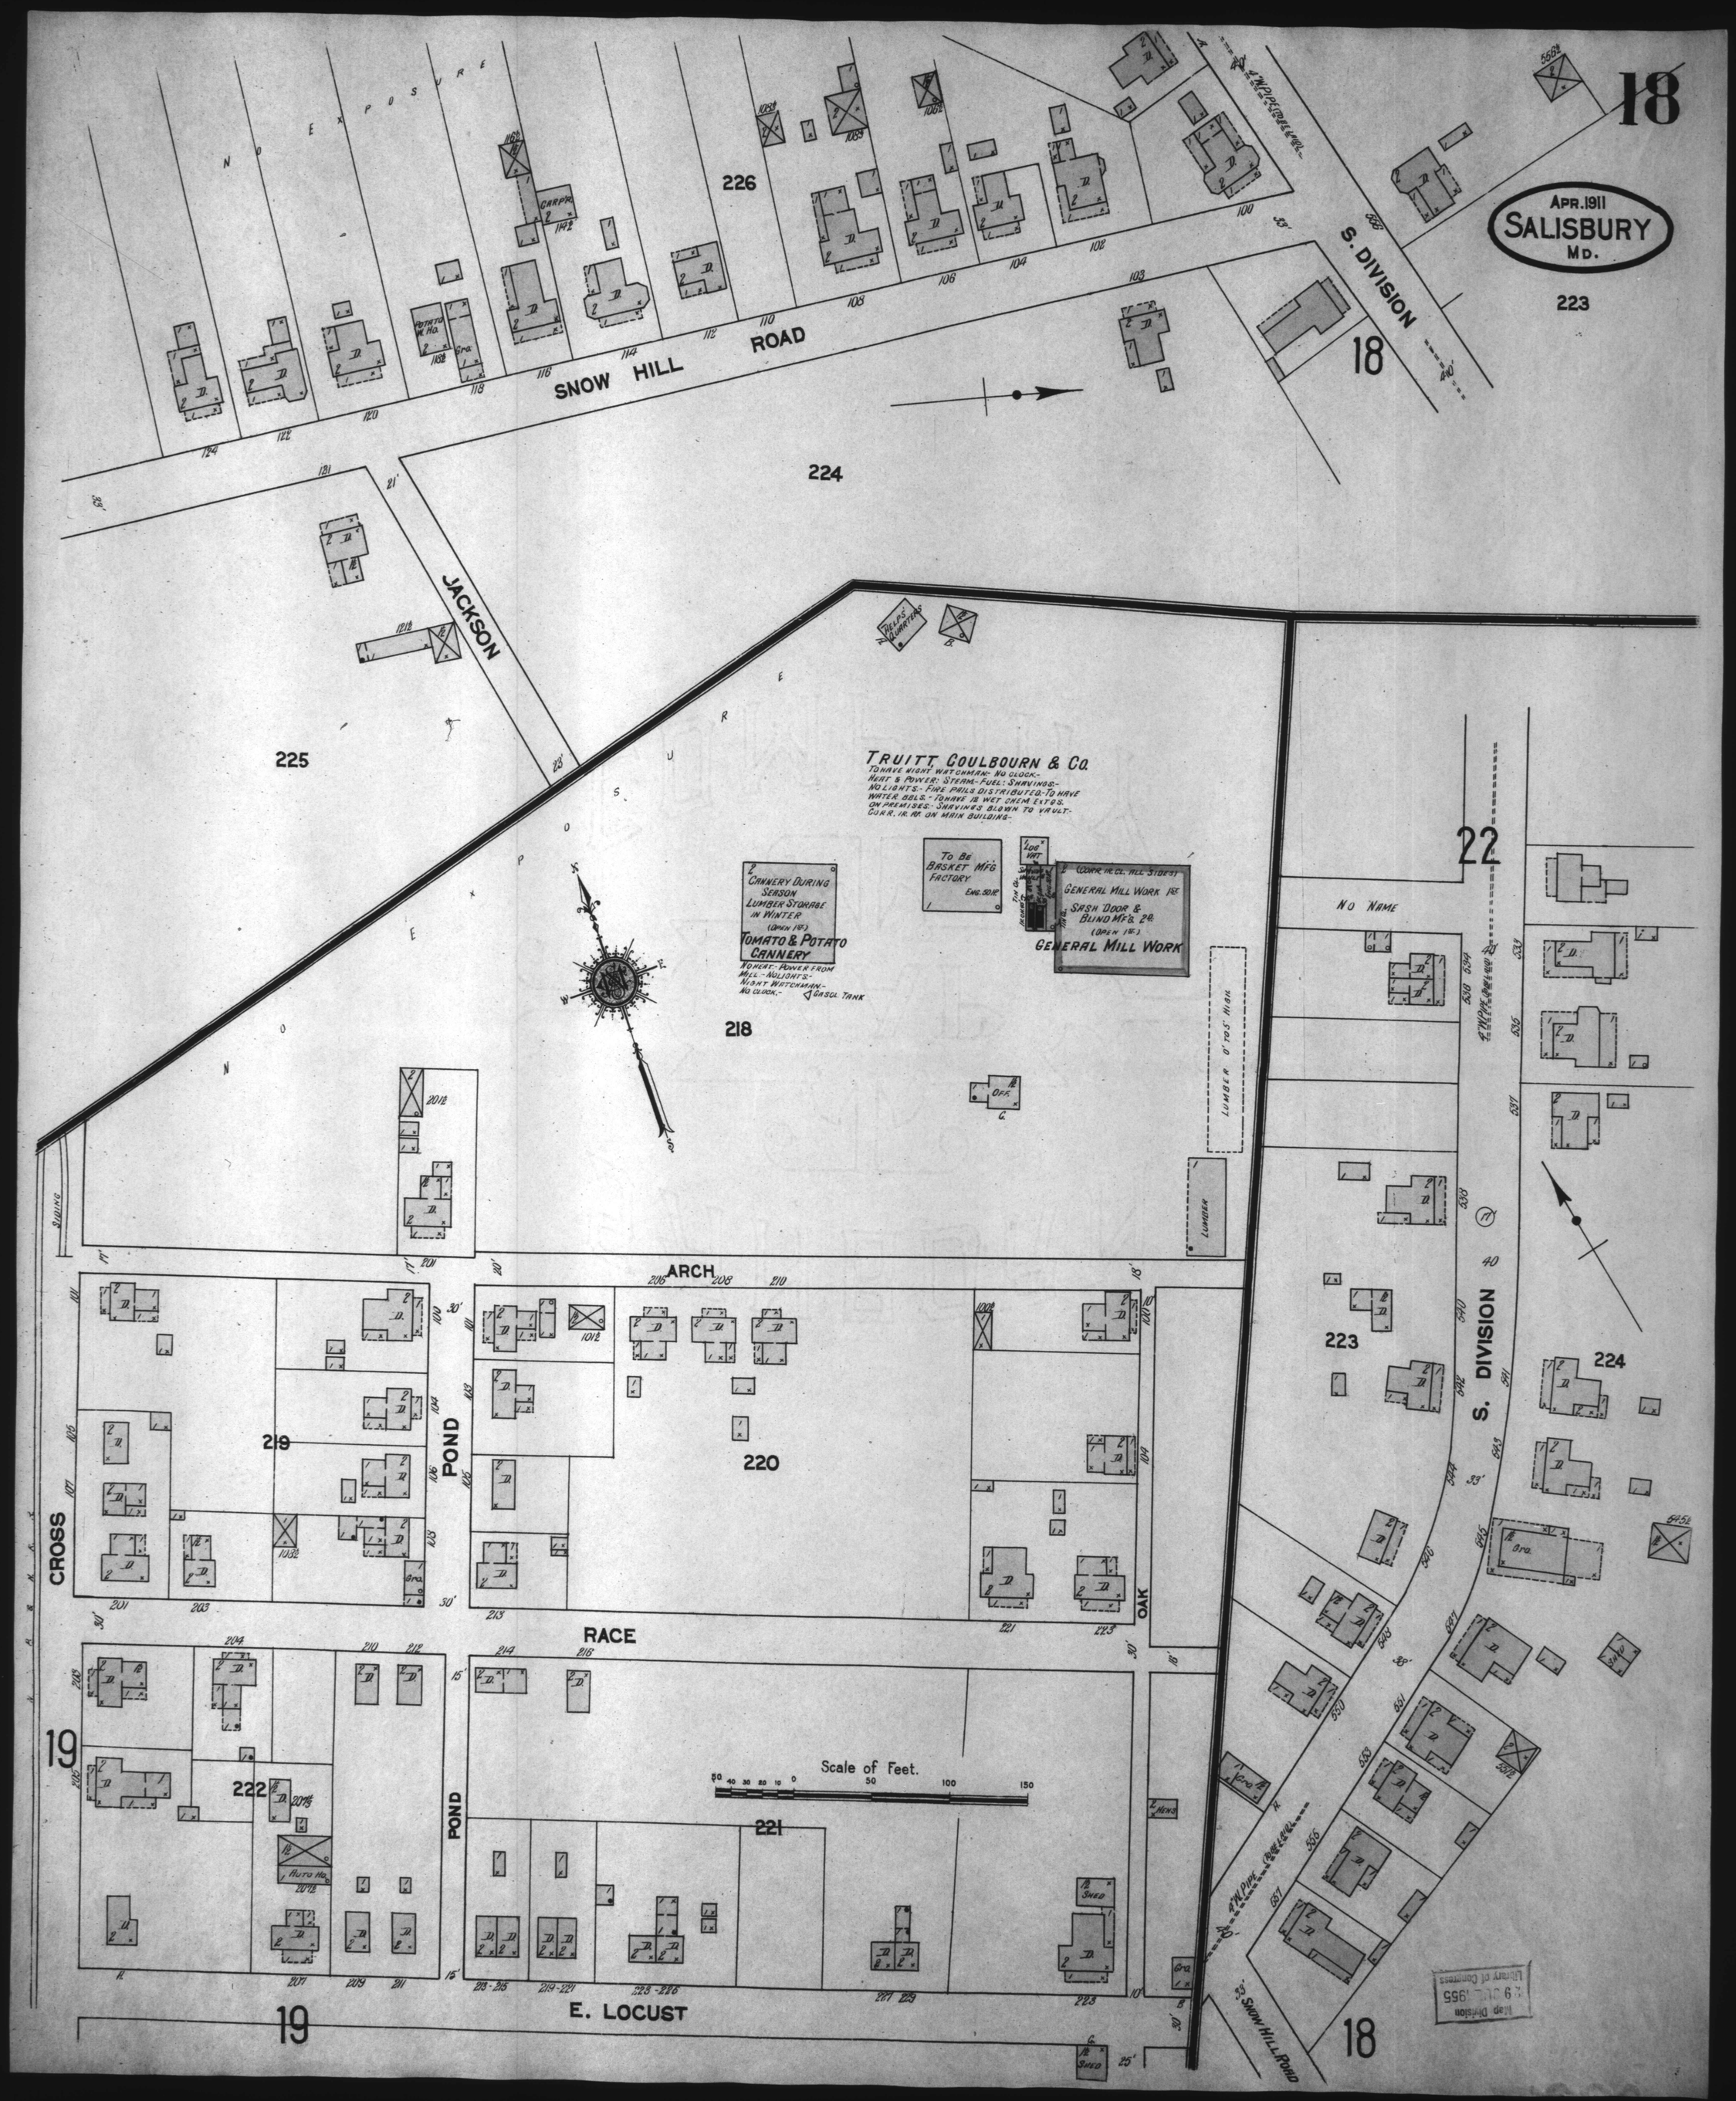
APR. 1911
SALISBURY
MD.
SNOW HILL ROAD
S. DIVISION
JACKSON
TRUITT COULBOURN & Co.
TO HAVE NIGHT WATCHMAN- NO CLOCK-
HEAT & POWER: STEAM-FUEL: SHAVINGS:-
NO LIGHTS.- FIRE PAILS DISTRIBUTED-TO HAVE
WATER BBLS.- TO HAVE 12 WET CHEM EXTGS.
ON PREMISES:- SHAVINGS BLOWN TO VAULT-
CORR. IR. RF. ON MAIN BUILDING-
CANNERY DURING SEASON
LUMBER STORAGE IN WINTER
(OPEN 1ST.)
TOMATO & POTATO CANNERY
NO HEAT:- POWER FROM MILL.- NO LIGHTS:-
NIGHT WATCHMAN-
NO CLOCK.-
GASOL. TANK
TO BE BASKET MFG FACTORY
GENERAL MILL WORK 1ST.
SASH DOOR & BLIND MFG. 2D.
(OPEN 1ST.)
GENERAL MILL WORK
LUMBER 0' TO 5' HIGH
LUMBER
NO NAME
ARCH
RACE
POND
CROSS
OAK
E. LOCUST
SNOW HILL ROAD
Scale of Feet.
Library of Congress
Map Division