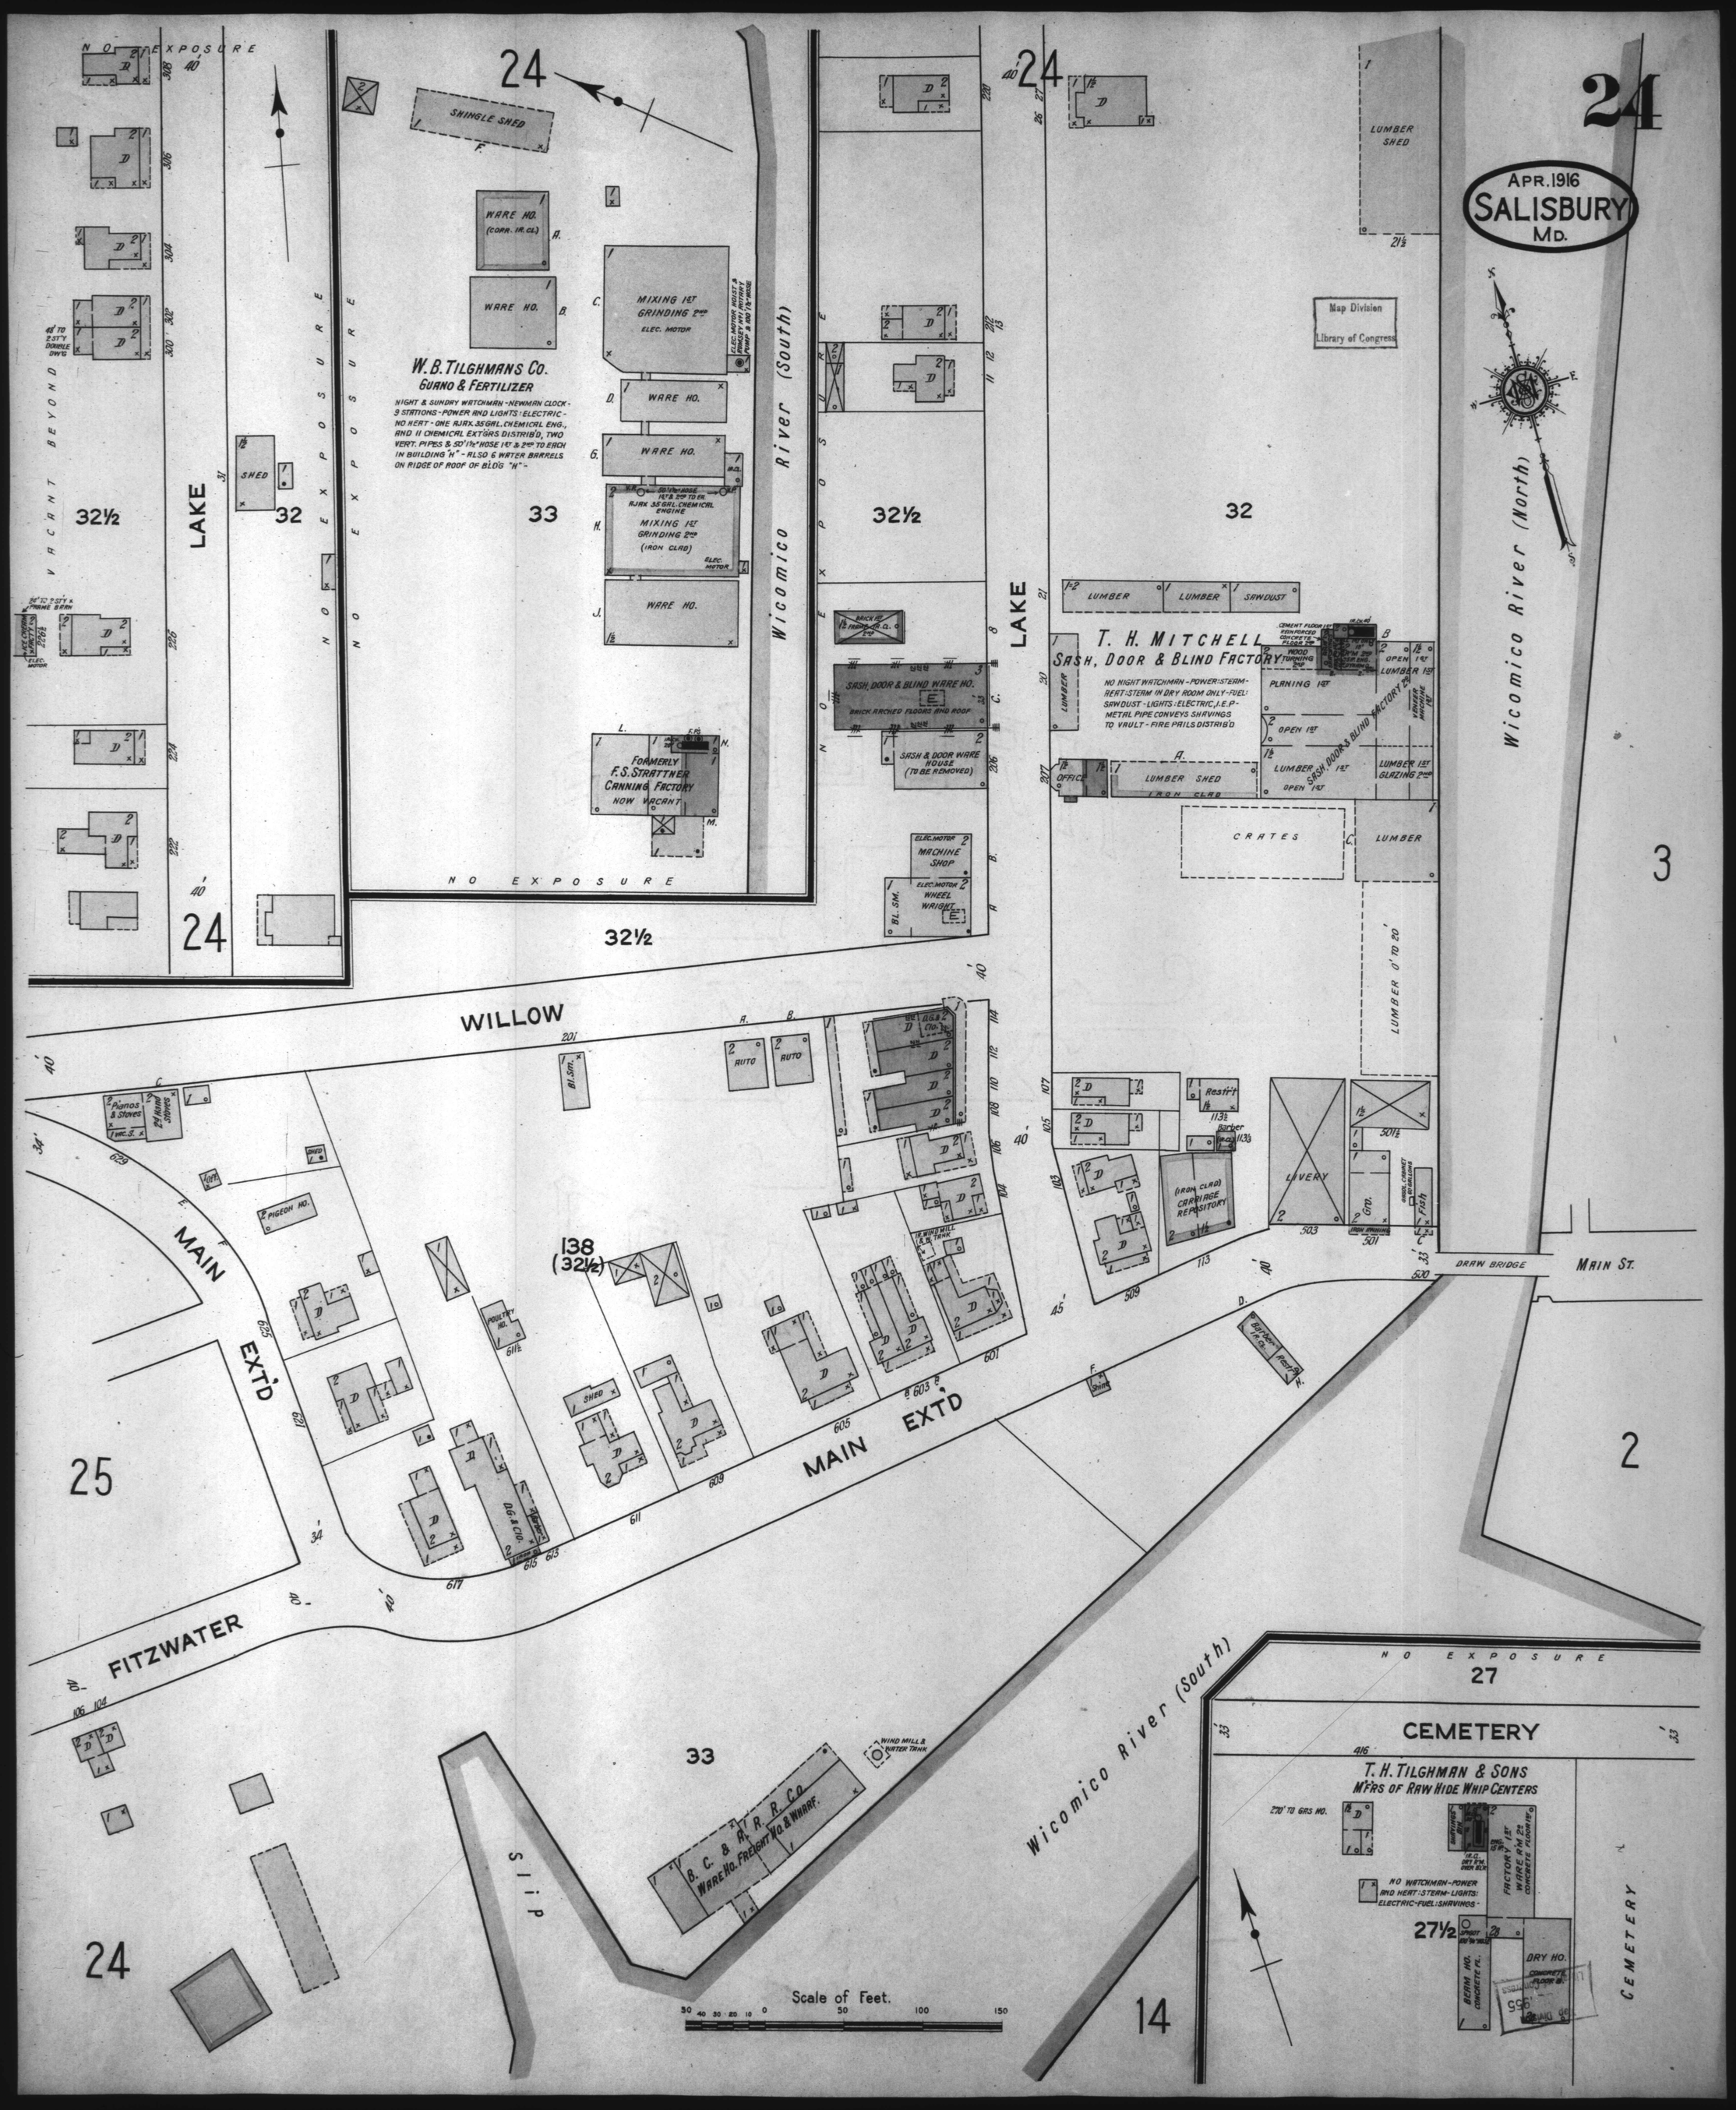
24
APR. 1916
SALISBURY
MD.
W. B. TILGHMANS CO.
GUANO & FERTILIZER
NIGHT & SUNDRY WATCHMAN - NEWMAN CLOCK - 9 STATIONS - POWER AND LIGHTS: ELECTRIC - NO HEAT - ONE AJAX 35 GAL. CHEMICAL ENG., AND 11 CHEMICAL EXT'GRS DISTRIB'D, TWO VERT. PIPES & 50' 1½" HOSE 1ST & 2ND TO EACH IN BUILDING "H" - ALSO 6 WATER BARRELS ON RIDGE OF ROOF OF BLDG "H" -
SHINGLE SHED
WARE HO. (CORR. IR. CL.)
WARE HO.
MIXING 1ST GRINDING 2ND ELEC. MOTOR
WARE HO.
WARE HO.
AJAX 35 GAL. CHEMICAL ENGINE
MIXING 1ST GRINDING 2ND (IRON CLAD)
WARE HO.
FORMERLY F. S. STRATTNER CANNING FACTORY NOW VACANT
SASH, DOOR & BLIND WARE HO.
BRICK ARCHED FLOORS AND ROOF
SASH & DOOR WARE HOUSE (TO BE REMOVED)
MACHINE SHOP
WHEEL WRIGHT
NO EXPOSURE
VACANT BEYOND
LAKE
Wicomico River (South)
Wicomico River (North)
32½
32
33
T. H. MITCHELL
SASH, DOOR & BLIND FACTORY
NO NIGHT WATCHMAN - POWER: STEAM - HEAT: STEAM IN DRY ROOM ONLY - FUEL: SAWDUST - LIGHTS: ELECTRIC, I.E.P. - METAL PIPE CONVEYS SHAVINGS TO VAULT - FIRE PAILS DISTRIB'D
LUMBER SHED
LUMBER
SAWDUST
PLANING 1ST
OPEN 1ST
LUMBER 1ST
LUMBER 1ST GLAZING 2ND
OFFICE
CRATES
LUMBER 0' TO 20'
Map Division
Library of Congress
Wicomico River (North)
3
WILLOW
MAIN
EXT'D
FITZWATER
138 (32½)
25
2
DRAW BRIDGE
MAIN ST.
Pianos & Stores
2nd hand Stores
PIGEON HO.
POULTRY HO.
SHED
AUTO
LIVERY
CARRIAGE REPOSITORY
Restr't
Barber
Fish
Shirts
B. C. & A. R. R. Co.
WARE HO. FREIGHT HO. & WHARF.
WIND MILL & WATER TANK
Slip
24
33
Scale of Feet.
30 40 30 20 10 0 50 100 150
14
NO EXPOSURE
27
CEMETERY
T. H. TILGHMAN & SONS
MFRS OF RAW HIDE WHIP CENTERS
270' TO GAS HO.
NO WATCHMAN - POWER AND HEAT: STEAM - LIGHTS: ELECTRIC - FUEL: SHAVINGS -
FACTORY 1ST WARE RM. 2ND CONCRETE FLOOR
27½
DRY HO.
BEAM HO. CONCRETE FL.
CEMETERY