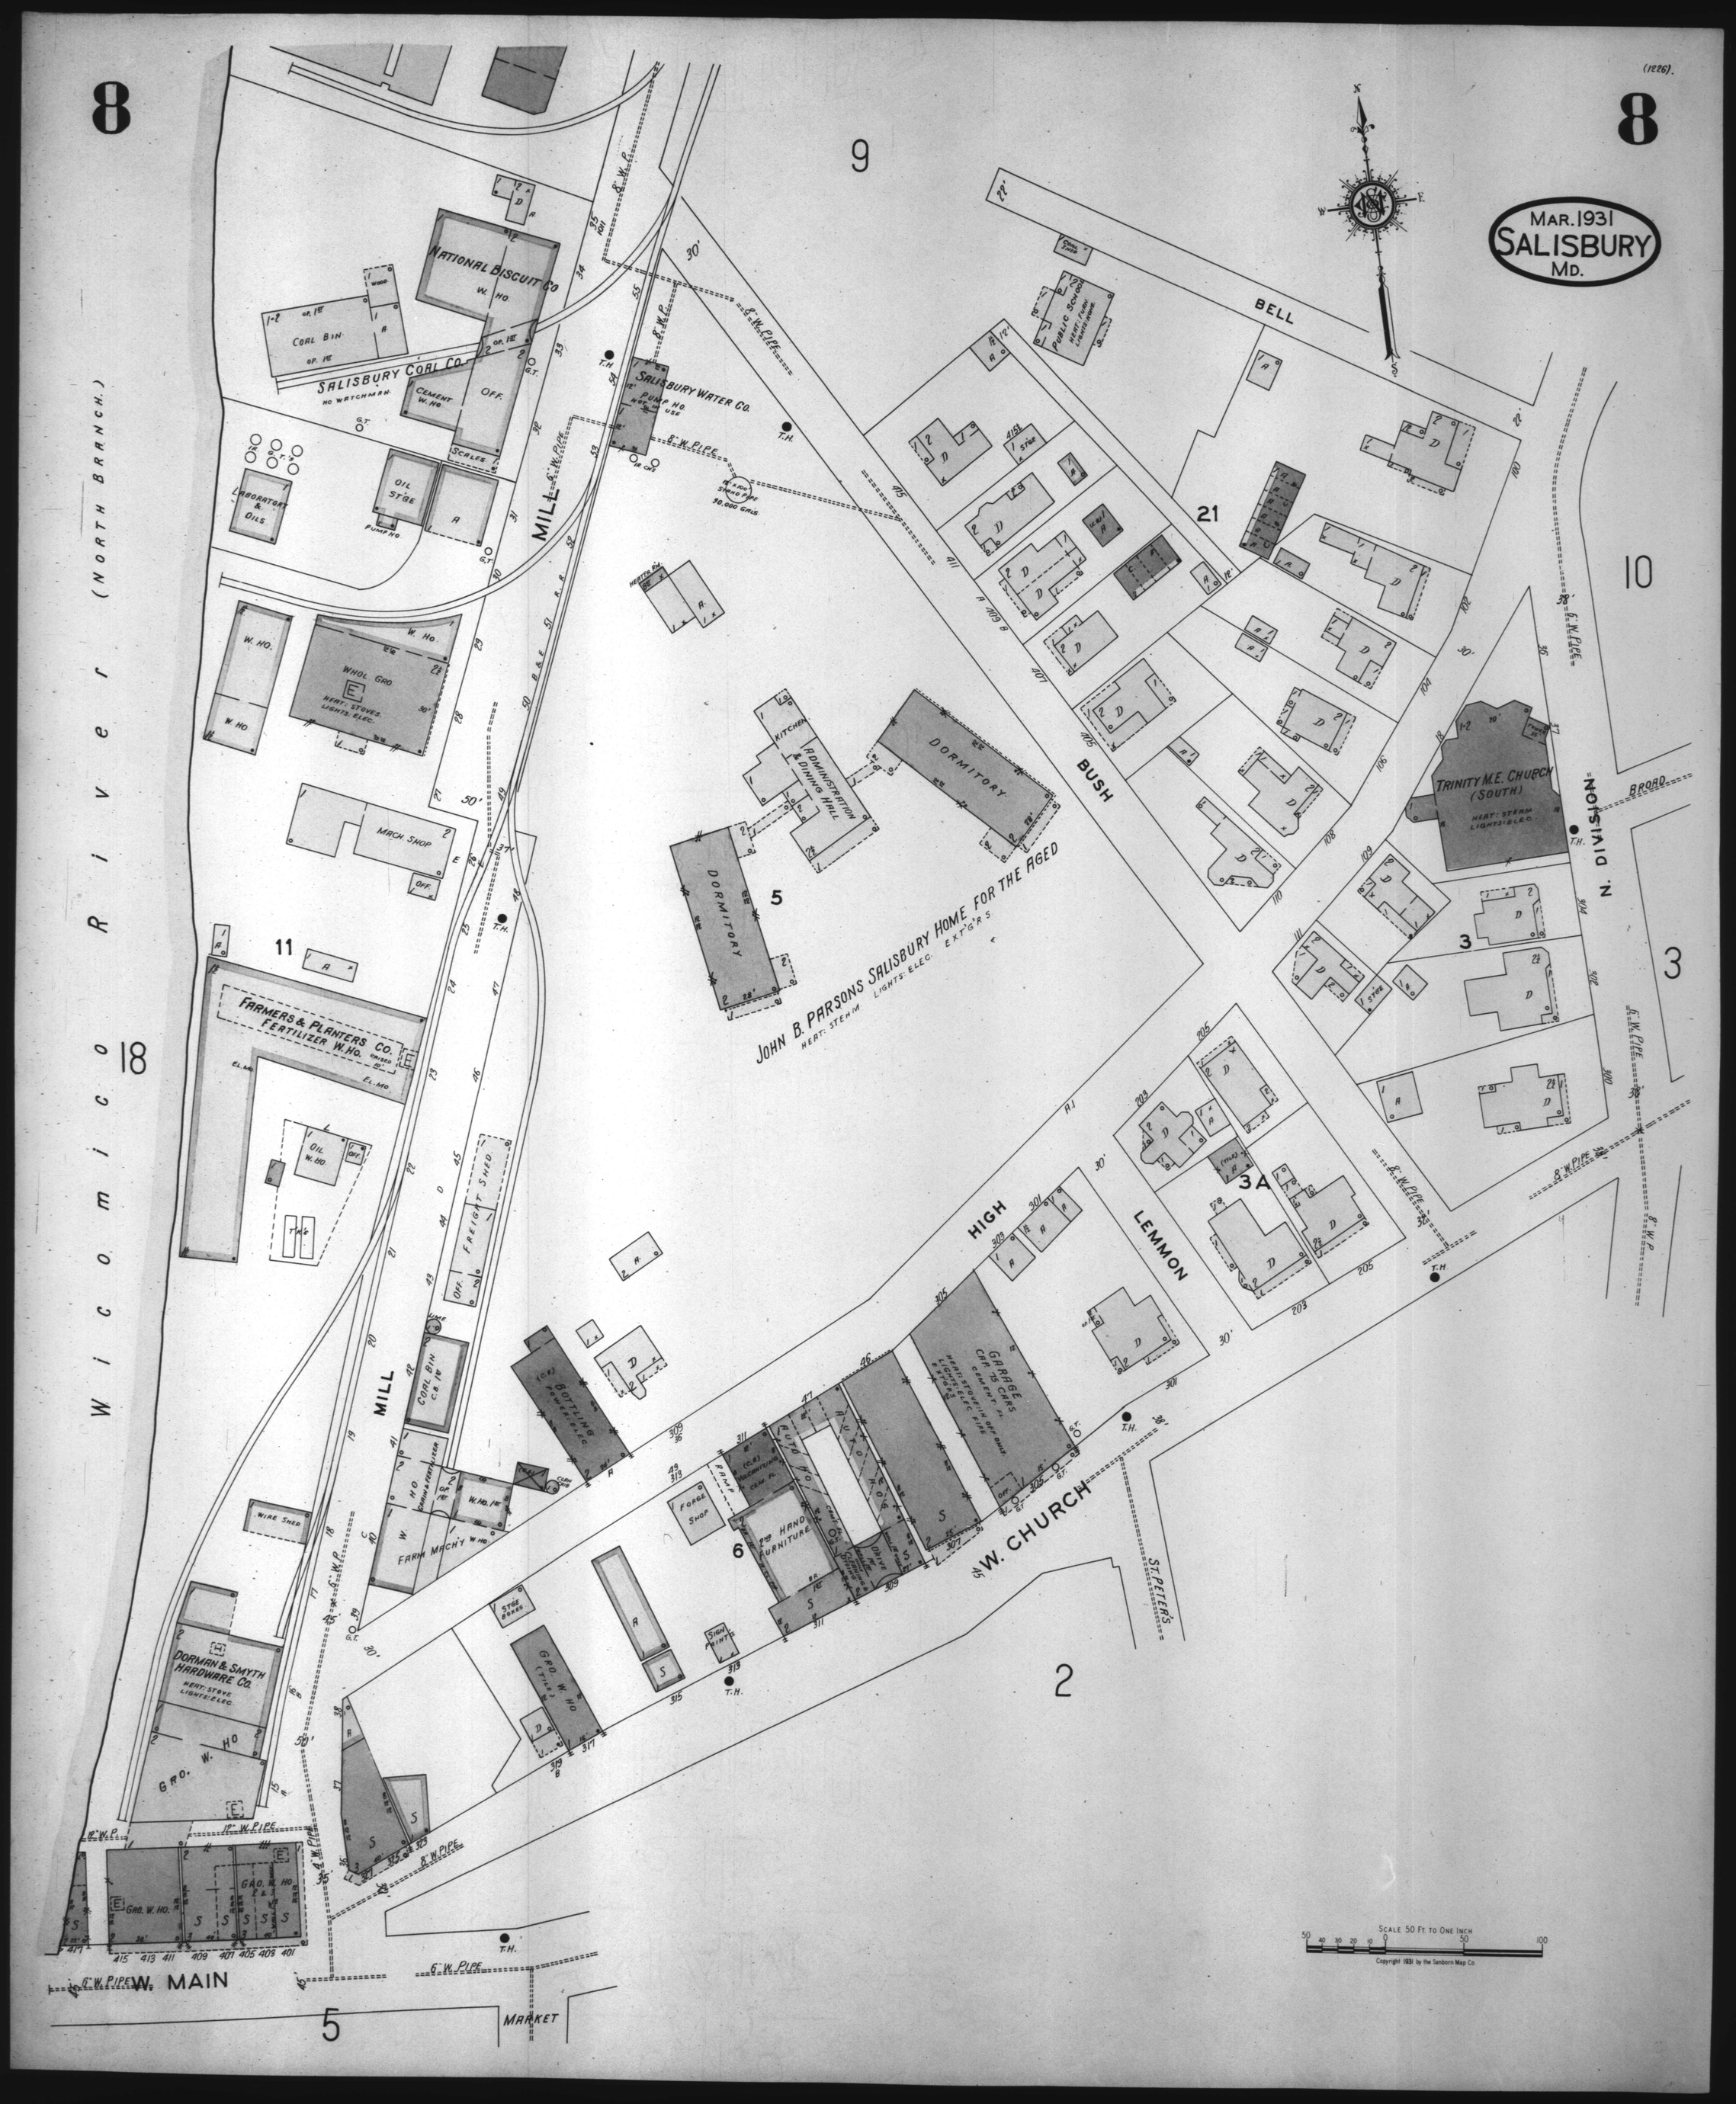
8
8
(1226)
MAR. 1931
SALISBURY
MD.
9
10
21
3
3A
5
6
2
11
18
5
(NORTH BRANCH.)
Wicomico River
NATIONAL BISCUIT CO
W. HO.
SALISBURY COAL CO.
NO WATCHMAN
COAL BIN
CEMENT W. HO
OFF.
SCALES
OIL STGE
PUMP HO.
LABORATORY & OILS
SALISBURY WATER CO.
PUMP HO
NOT IN USE
8" W. PIPE
90,000 GALS.
MILL
WHOL GRO
HEAT: STOVES
LIGHTS: ELEC.
MACH. SHOP
OFF.
FARMERS & PLANTERS CO.
FERTILIZER W. HO.
UNUSED
EL. MO.
OIL W. HO
TANKS
FREIGHT SHED
COAL BIN C.& W.
FARM MACH'Y
W. HO.
WIRE SHED
DORMAN & SMYTH HARDWARE CO.
HEAT: STOVE
LIGHTS: ELEC.
GRO. W. HO
GRO. W. HO.
GRO. W. HO
2 & 3
BOTTLING
POWER: ELEC.
KITCHEN
ADMINISTRATION & DINING HALL
DORMITORY
DORMITORY
JOHN B. PARSONS SALISBURY HOME FOR THE AGED
HEAT: STEAM LIGHTS: ELEC. EXT'G'RS
BELL
PUBLIC SCHOOL
HEAT: FLOW
LIGHTS: ELEC.
BUSH
HIGH
LEMMON
W. CHURCH
W. MAIN
MARKET
N. DIVISION
BROAD
ST. PETER'S
TRINITY M.E. CHURCH (SOUTH)
HEAT: STEAM
LIGHTS: ELEC.
GARAGE
CAP. 75 CARS
CEMENT FL.
HEAT: STOVE IN OFF. AND
LIGHTS: ELEC. PIPE
AUTO HO
FORGE SHOP
PAINT
HAND FURNITURE
SIGN PAINTING
STGE BOXES
DRIVE
SCALE 50 FT. TO ONE INCH
Copyright 1931 by the Sanborn Map Co