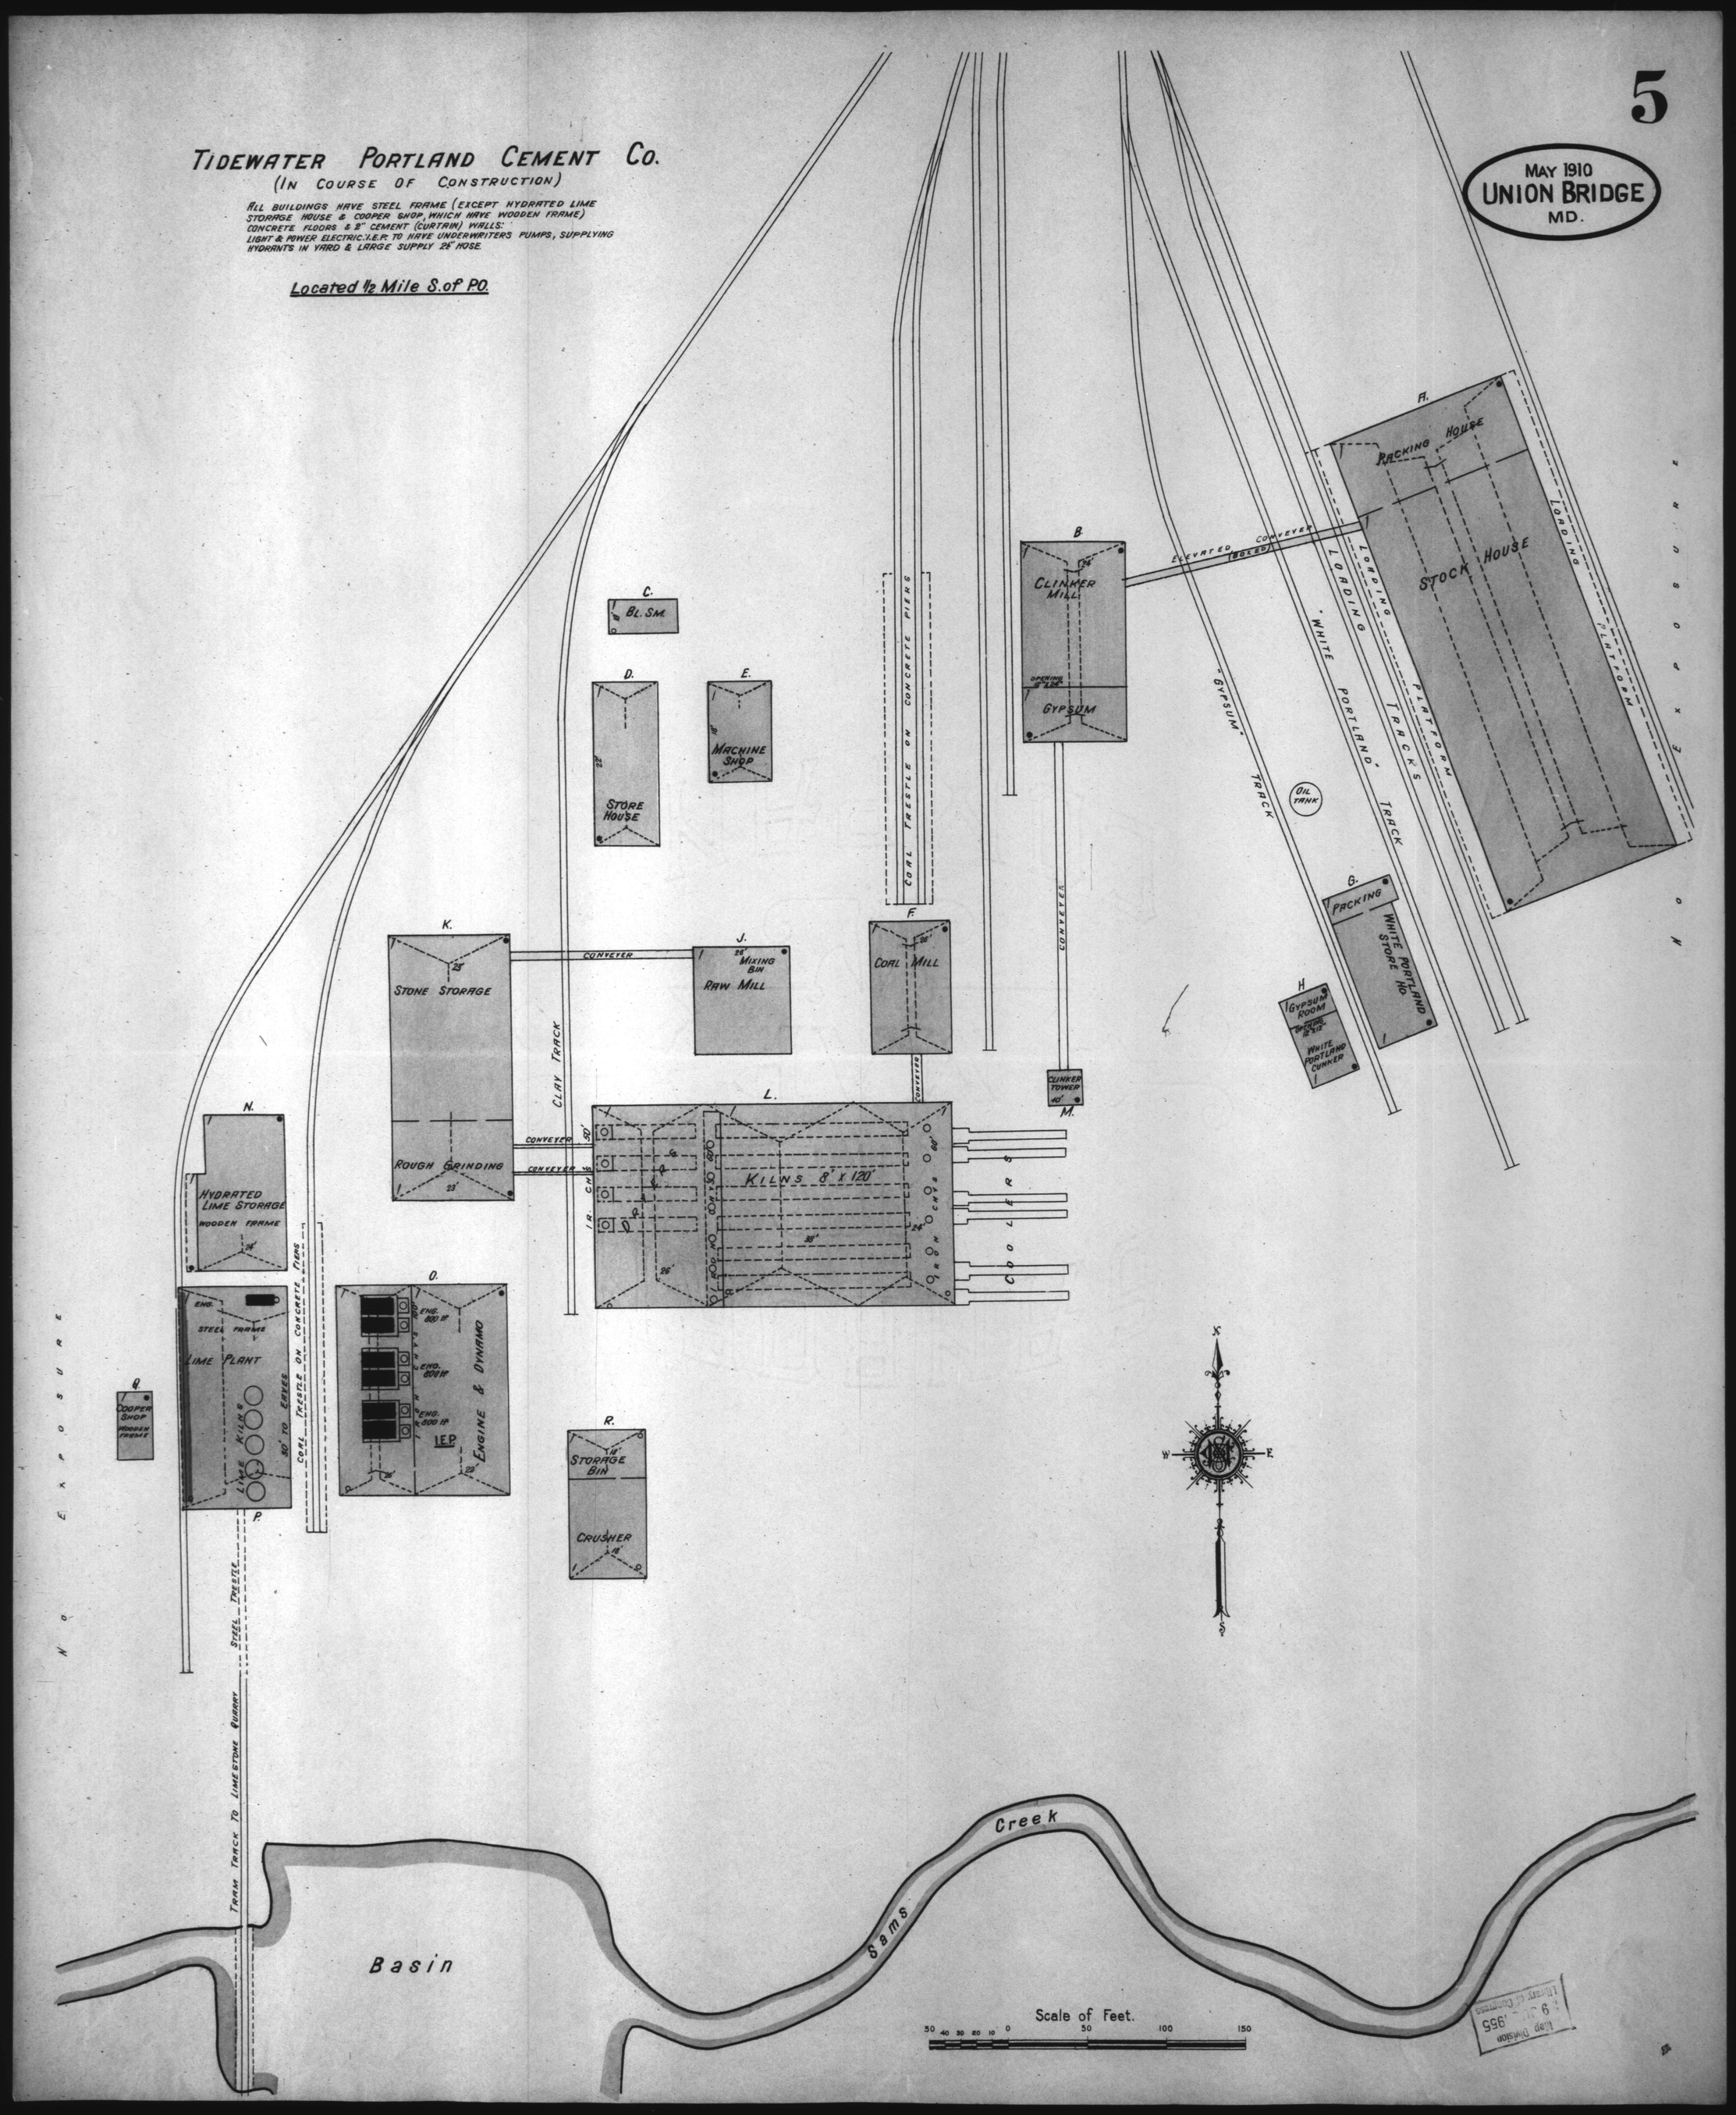
5
MAY 1910
UNION BRIDGE
MD.
TIDEWATER PORTLAND CEMENT CO.
(IN COURSE OF CONSTRUCTION)
ALL BUILDINGS HAVE STEEL FRAME (EXCEPT HYDRATED LIME STORAGE HOUSE & COOPER SHOP, WHICH HAVE WOODEN FRAME) CONCRETE FLOORS & 2" CEMENT (CURTAIN) WALLS:
LIGHT & POWER ELECTRIC: I.E.P. TO HAVE UNDERWRITERS PUMPS, SUPPLYING HYDRANTS IN YARD & LARGE SUPPLY 2½" HOSE.
Located ½ Mile S. of P.O.
A. PACKING HOUSE
STOCK HOUSE
LOADING PLATFORM
B. CLINKER MILL
GYPSUM
ELEVATED CONVEYER (BOXED)
"WHITE PORTLAND" TRACKS
"GYPSUM" TRACK
OIL TANK
C. BL. SM.
D. STORE HOUSE
E. MACHINE SHOP
COAL TRESTLE ON CONCRETE PIERS
F. COAL MILL
CONVEYER
CLINKER TOWER
M.
G. PACKING
WHITE PORTLAND STORE HO.
H. GYPSUM ROOM
WHITE PORTLAND CLINKER
K. STONE STORAGE
ROUGH GRINDING
CONVEYER
J. MIXING BIN
RAW MILL
CLAY TRACK
L. KILNS 8' X 120'
COOLERS
N. HYDRATED LIME STORAGE
WOODEN FRAME
O. ENGINE & DYNAMO
ENG. 800 HP
I.E.P.
LIME PLANT
STEEL FRAME
LIME KILNS
COAL TRESTLE ON CONCRETE PIERS
Q. COOPER SHOP
WOODEN FRAME
P.
R. STORAGE BIN
CRUSHER
STEEL TRESTLE
TRAM TRACK TO LIMESTONE QUARRY
EXPOSURE
NO EXPOSURE
Basin
Sams Creek
Scale of Feet.
50 40 30 20 10 0 50 100 150
Map Division
Library of Congress