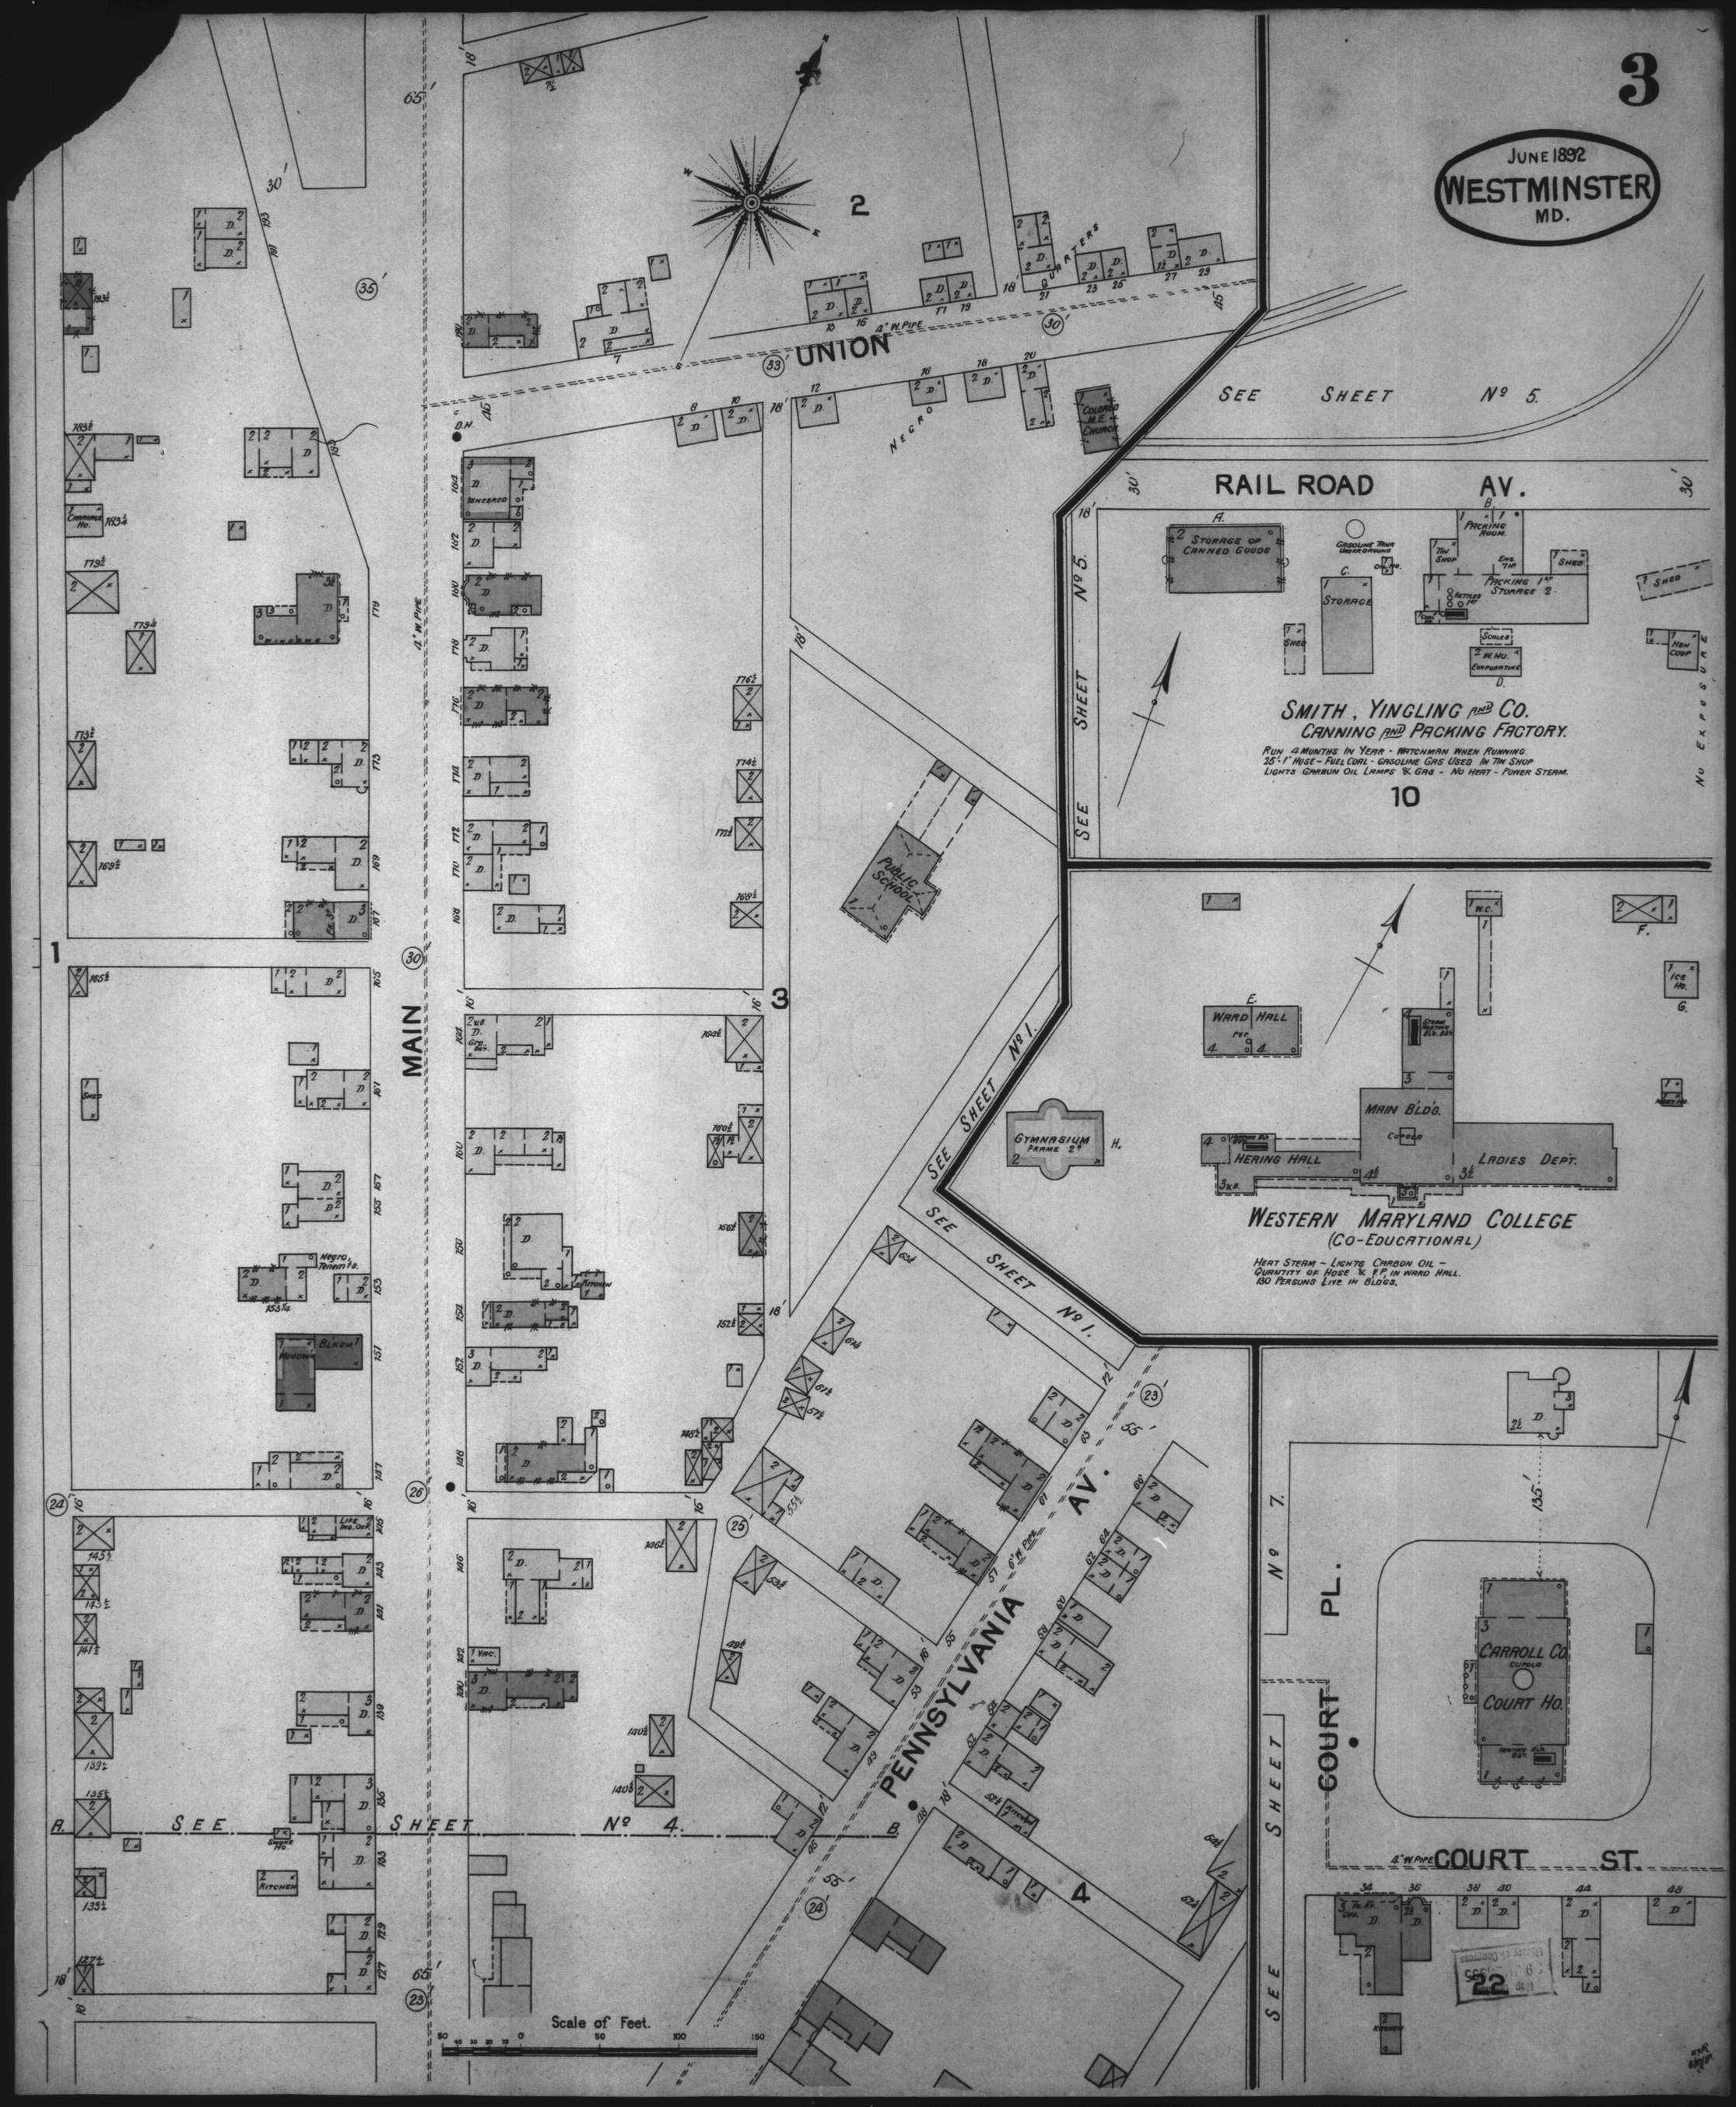
3
JUNE 1892
WESTMINSTER
MD.
2
UNION
4" W. PIPE
NEGRO QUARTERS
COLORED M.E. CHURCH
SEE SHEET No 5.
RAIL ROAD AV.
STORAGE OF CANNED GOODS
GASOLINE TANK UNDERGROUND
STORAGE
PACKING ROOM
TIN SHOP
ENG. & HP.
PACKING & STORAGE
KETTLES & HP.
SCALES
W. HO.
EVAPORATING
SHED
HEN COOP
SMITH, YINGLING AND CO.
CANNING AND PACKING FACTORY.
RUN 4 MONTHS IN YEAR - WATCHMAN WHEN RUNNING.
25' 1" HOSE - FUEL COAL - GASOLINE GAS USED IN TIN SHOP
LIGHTS CARBON OIL LAMPS & GAS - NO HEAT - POWER STEAM.
10
NO EXPOSURE
SEE SHEET No 5.
1
MAIN
4" W. PIPE
PUBLIC SCHOOL
3
SEE SHEET No 1.
GYMNASIUM FRAME 2st
WARD HALL
MAIN BLDG.
HERING HALL
LADIES DEPT.
WESTERN MARYLAND COLLEGE
(CO-EDUCATIONAL)
HEAT STEAM - LIGHTS CARBON OIL -
QUANTITY OF HOSE & F.P. IN WARD HALL.
180 PERSONS LIVE IN BLDGS.
ICE HO.
PENNSYLVANIA AV.
4
SEE SHEET No 4.
SEE SHEET No 7.
COURT PL.
CARROLL CO. COURT HO.
4" W. PIPE COURT ST.
Scale of Feet.
50 40 30 20 10 0 50 100 150