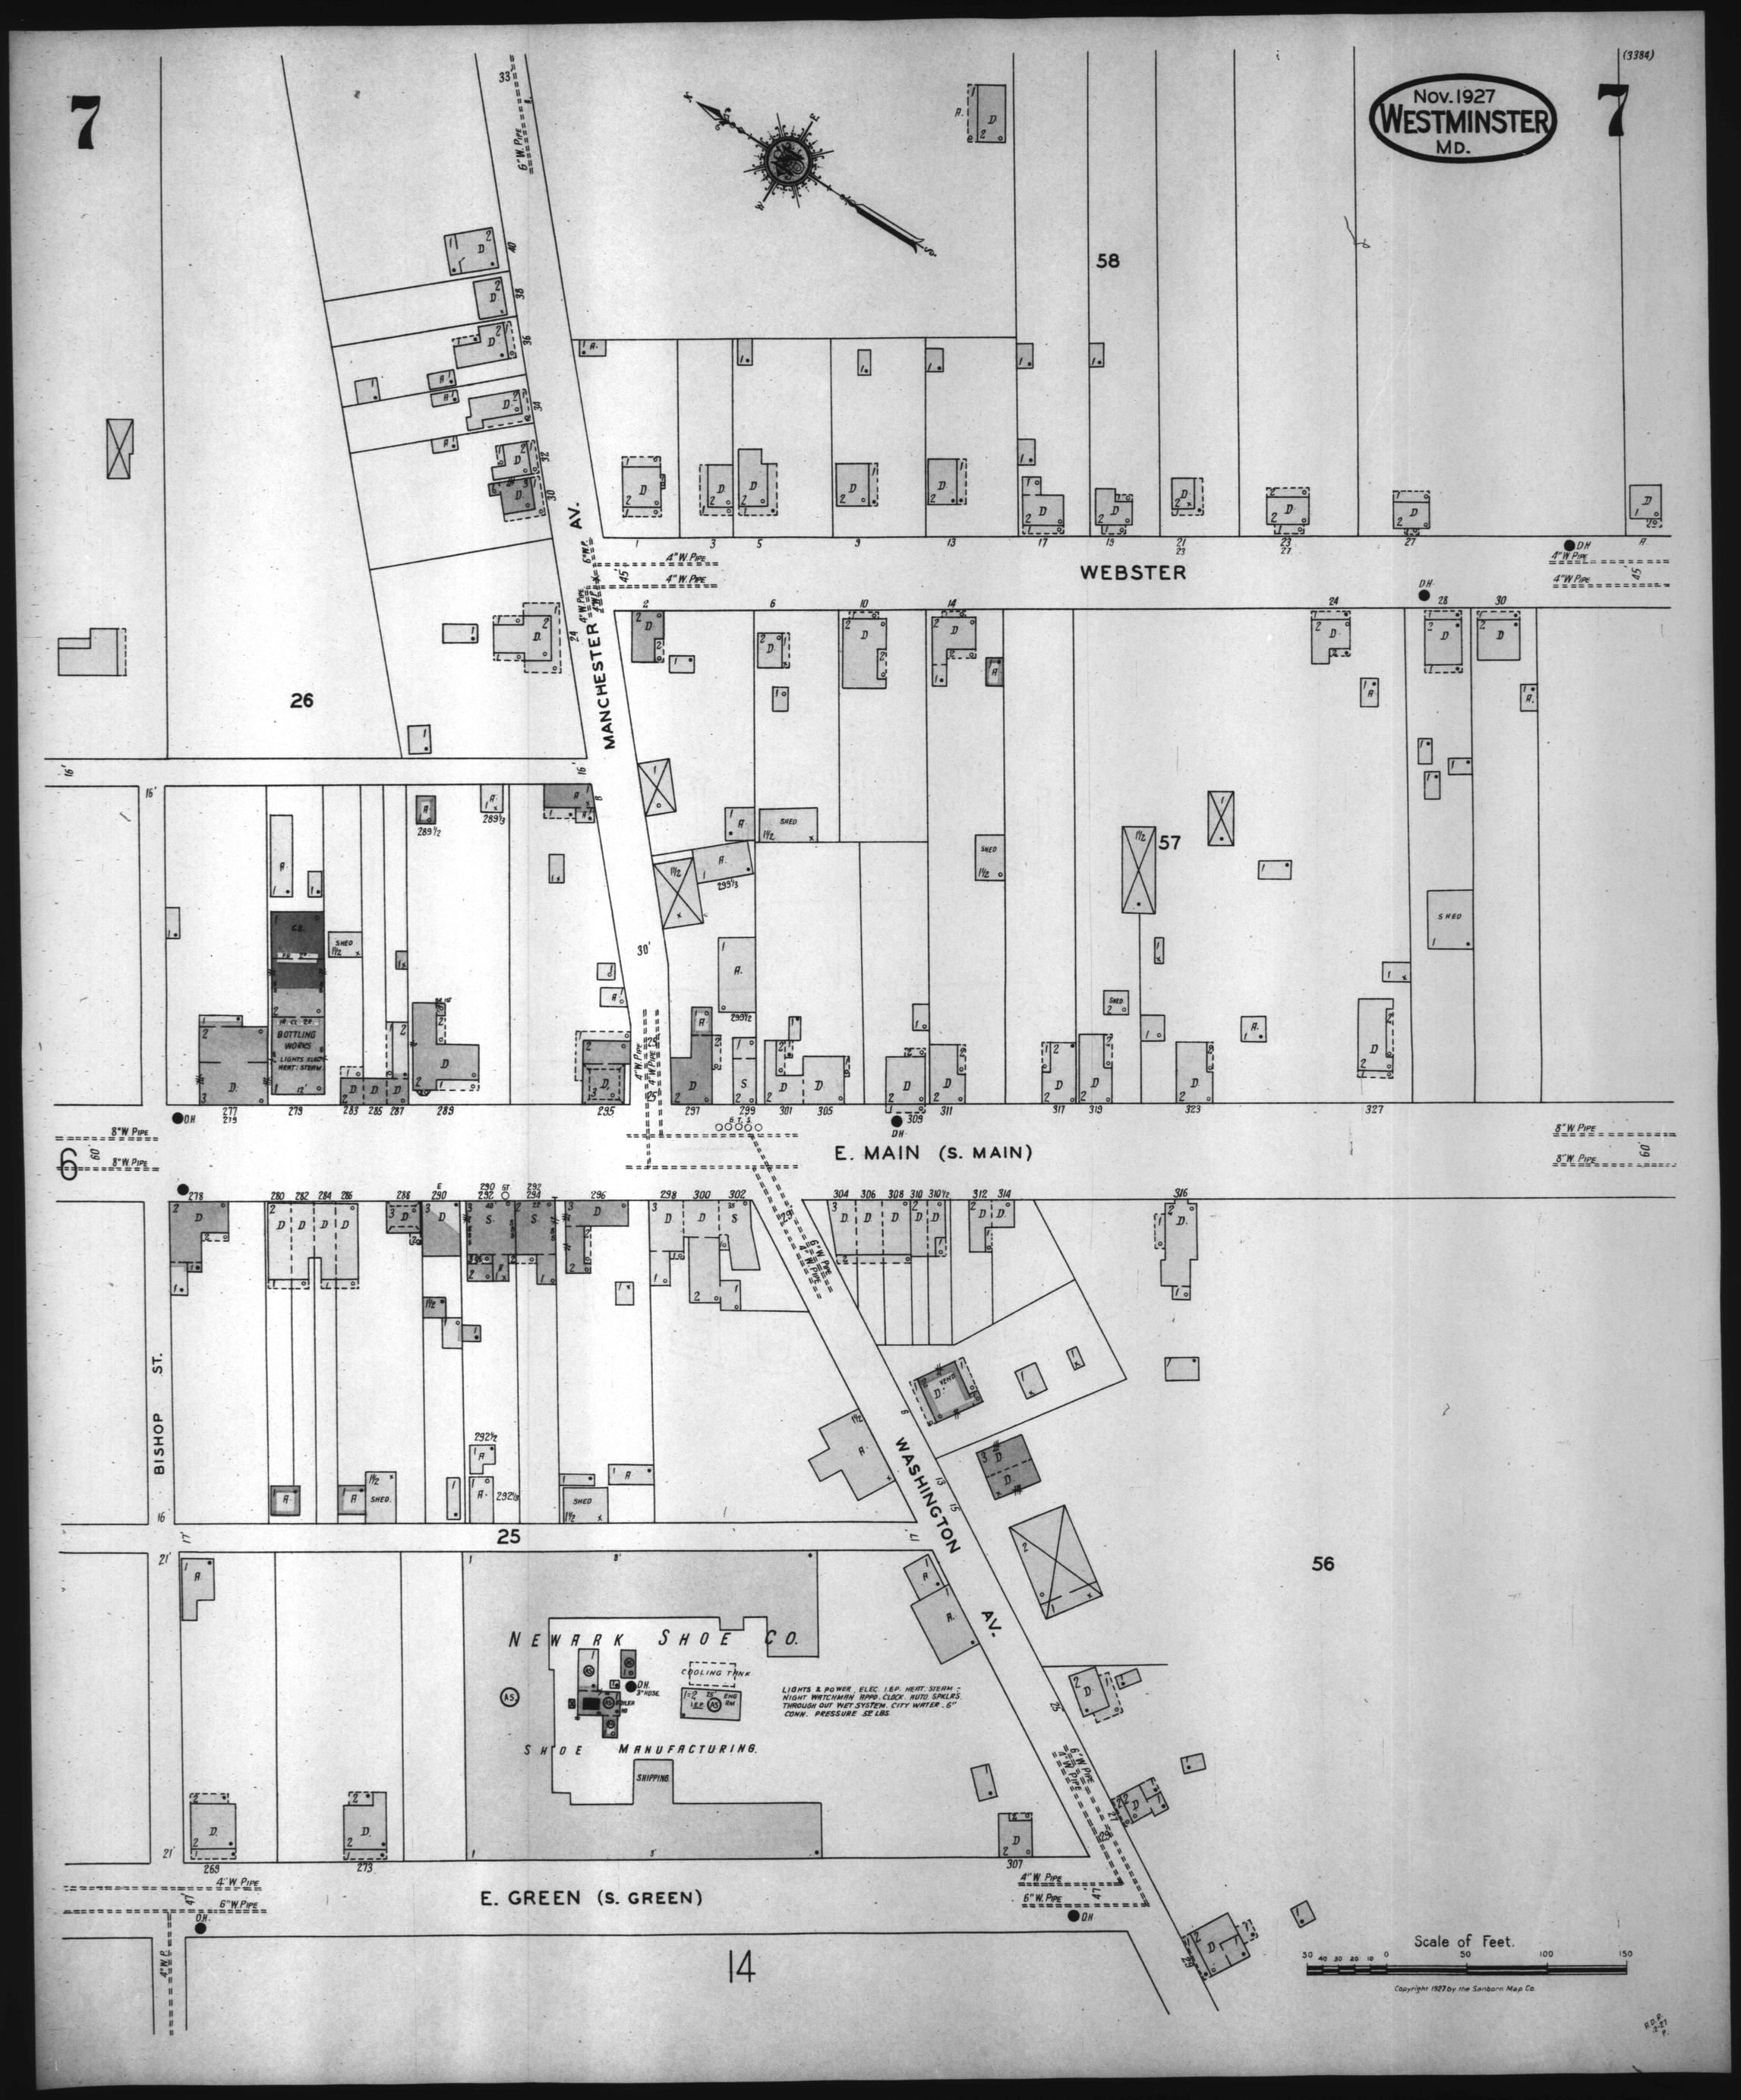
Nov. 1927
WESTMINSTER
MD.
(3384)
7
WEBSTER
MANCHESTER AV.
E. MAIN (S. MAIN)
BISHOP ST.
WASHINGTON AV.
E. GREEN (S. GREEN)
NEWARK SHOE CO.
SHOE MANUFACTURING
SHIPPING
COOLING TANK
BOILER HD
ENG RM
LIGHTS & POWER, ELEC. I.E.P. HEAT. STEAM. NIGHT WATCHMAN RPPD. CLOCK. AUTO. SPKLRS. THROUGH OUT WET SYSTEM. CITY WATER. 6" CONN. PRESSURE 52 LBS.
BOTTLING WORKS
LIGHTS ELEC. HEAT. STEAM
SHED
D.H.
4" W. PIPE
6" W. PIPE
8" W. PIPE
Scale of Feet.
Copyright 1927 by the Sanborn Map Co.
56
57
58
26
25
14