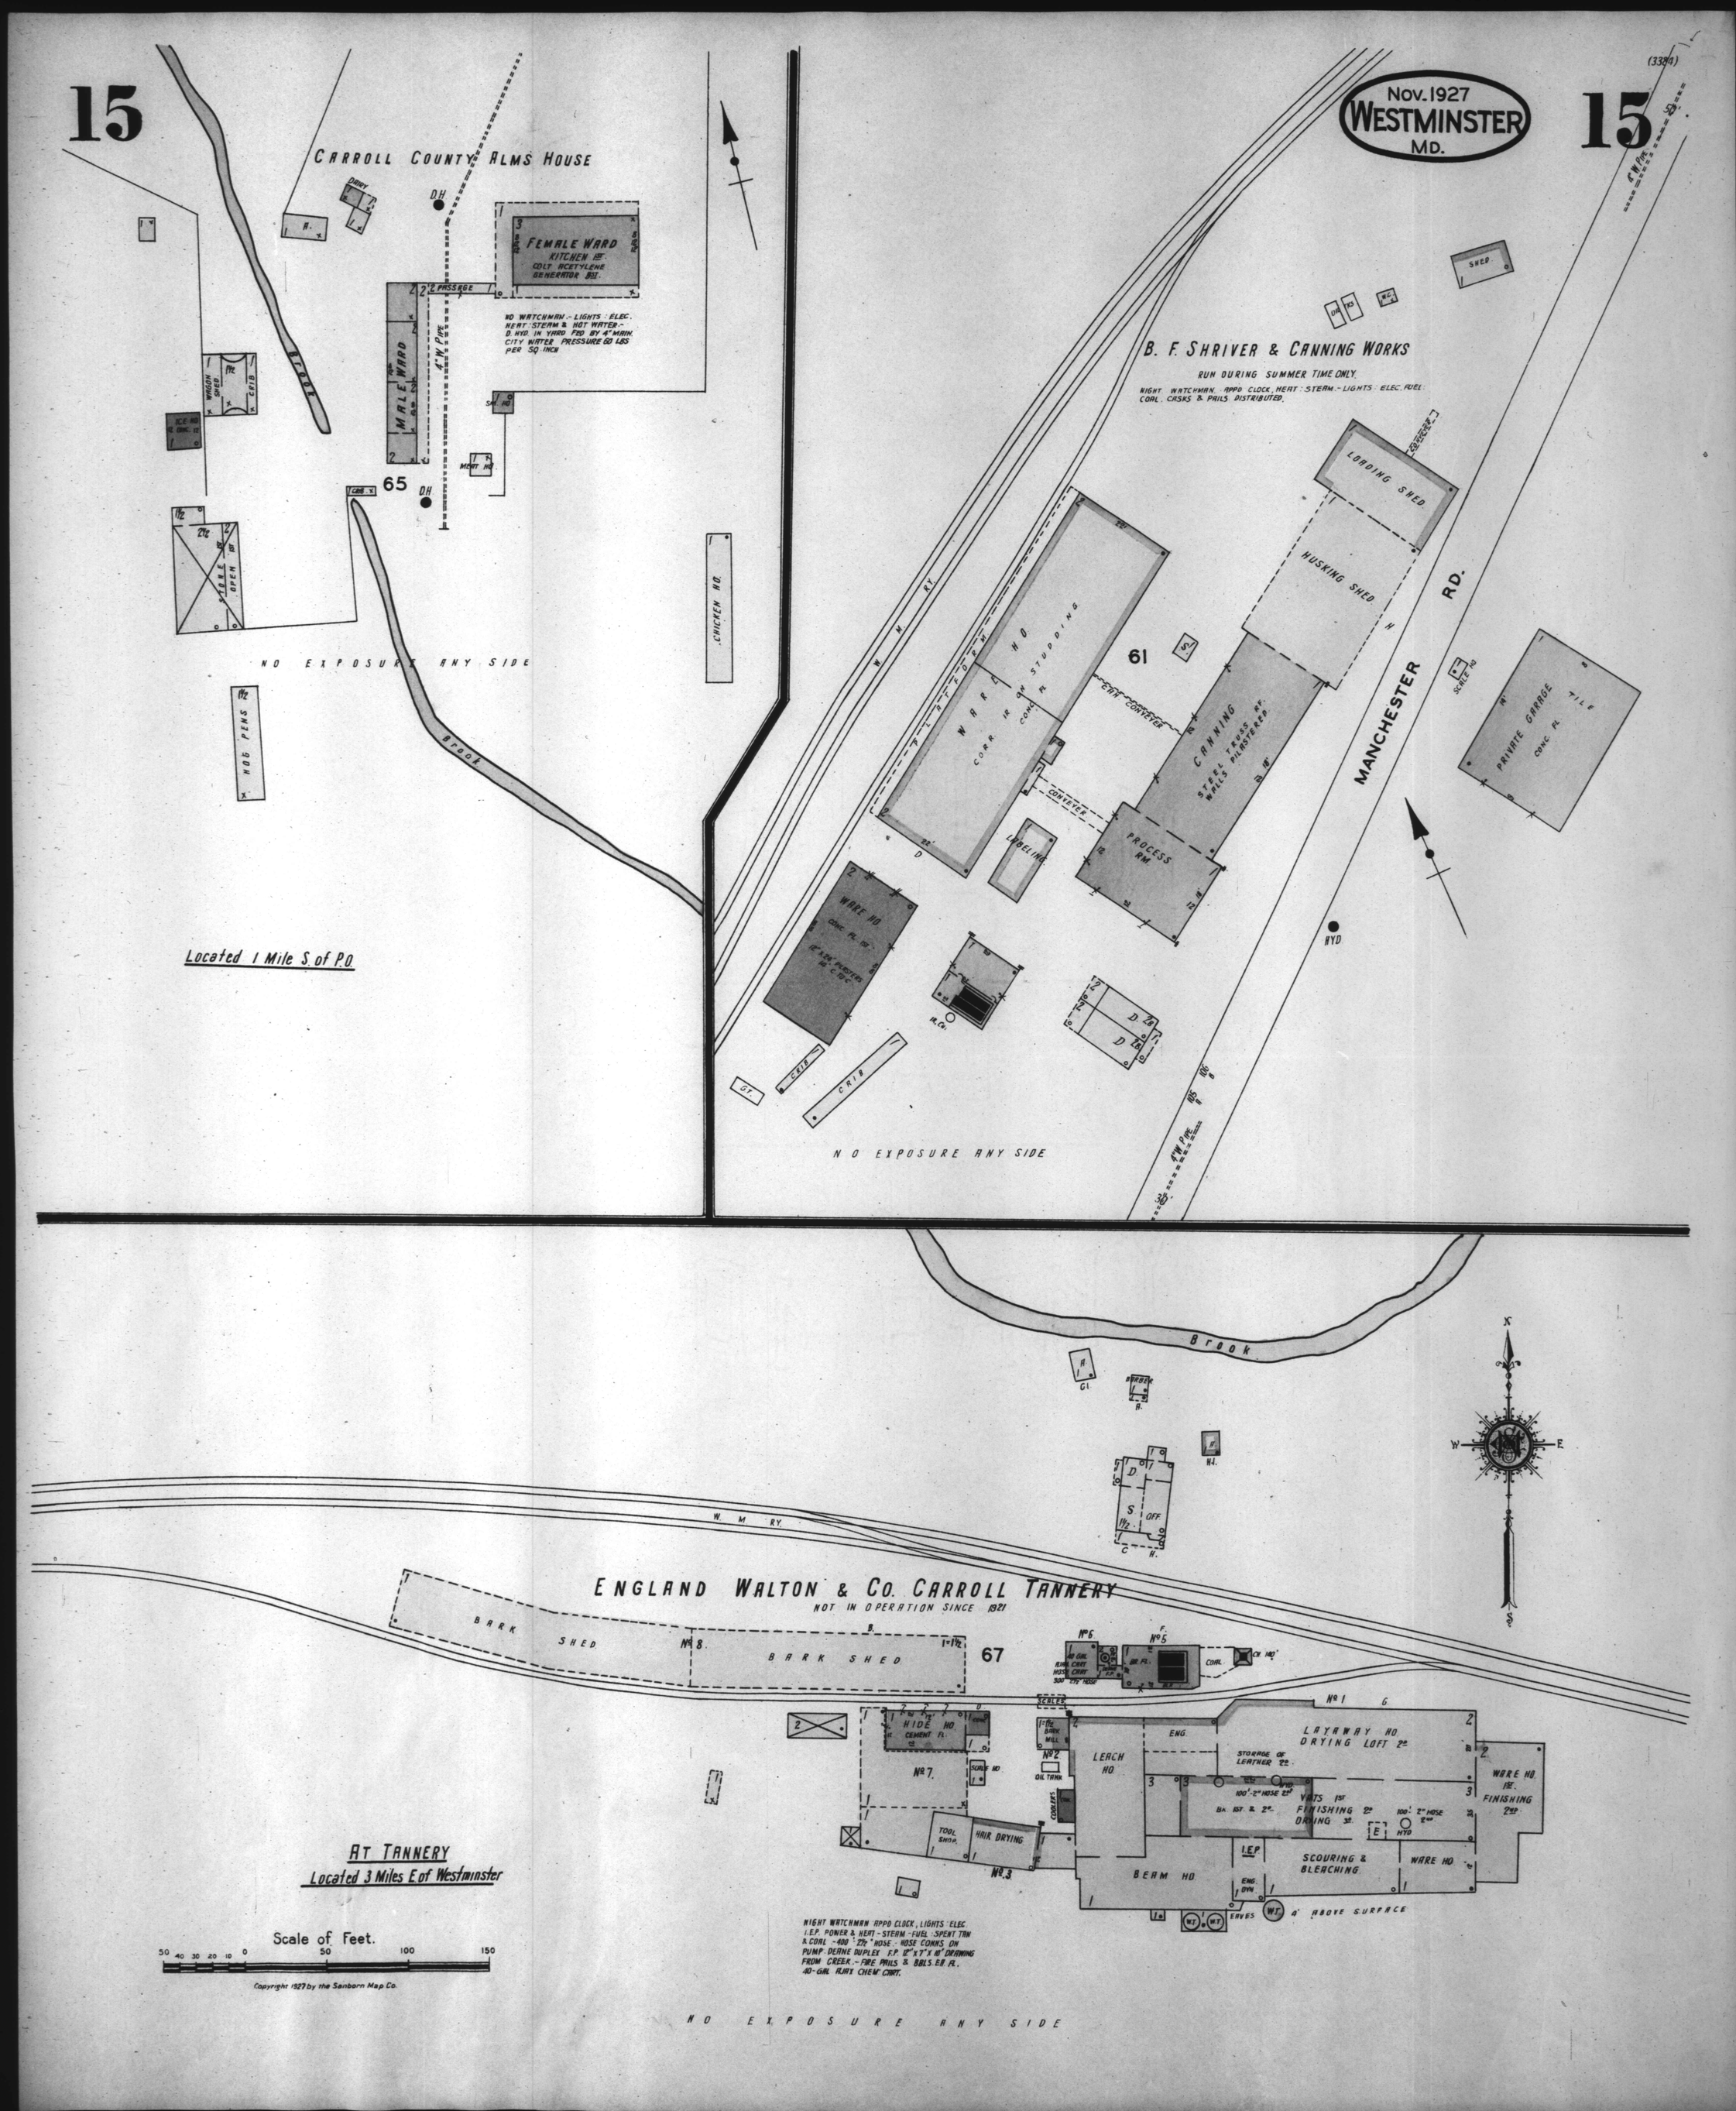
15
CARROLL COUNTY ALMS HOUSE
DAIRY
D.H.
FEMALE WARD
KITCHEN 1ST
COLT ACETYLENE GENERATOR 1917.
NO WATCHMAN - LIGHTS - ELEC. HEAT - STEAM & HOT WATER - D. HYD. IN YARD FED BY 4" MAIN. CITY WATER PRESSURE 60 LBS PER SQ. INCH
2" PASSAGE
MALE WARD
4" W. PIPE
SM. HO.
MEAT HO.
WAGON SHED
ICE HO.
65
D.H.
CRIB
STONE OPEN 1ST
CHICKEN HO.
NO EXPOSURE ANY SIDE
HOG PENS
Brook
Located 1 Mile S. of P.O.
Nov. 1927
WESTMINSTER
MD.
15
(3384)
SHED
B. F. SHRIVER & CANNING WORKS
RUN DURING SUMMER TIME ONLY.
NIGHT WATCHMAN - APPD CLOCK, HEAT - STEAM - LIGHTS - ELEC. FUEL - COAL, CASKS & PAILS DISTRIBUTED.
LOADING SHED
HUSKING SHED
W. M. RY.
WARE HO
CORR. IRON STUDDING
CONC. FL.
61
CAN CONVEYER
CANNING
STEEL TRUSS RF.
WALLS PILASTERED
CONVEYER
PROCESS RM
LABELING
MANCHESTER
RD.
SCALE HO.
PRIVATE GARAGE
TILE
CONC. FL.
HYD.
WARE HO
CONC. FL. 1ST
12" A. 2ND PILASTERS
W.C.
D.
CRIB
CRIB
GT.
4" W. PIPE
NO EXPOSURE ANY SIDE
Brook
GI.
BARBER
H.
H.
D
S
OFF
C.
H.
W. M. RY.
ENGLAND WALTON & CO. CARROLL TANNERY
NOT IN OPERATION SINCE 1921
BARK SHED
No 8.
BARK SHED
67
No 6
No 5
COAL
CH. HO.
SCALES
No 1
G.
HIDE HO.
CEMENT FL.
No 7.
SCALE HO.
No 2
OIL TANK
COOLERS
LEACH HO.
ENG.
LAYAWAY HO.
DRYING LOFT 2ND
STORAGE OF LEATHER 2ND
100' 2" HOSE 2ND
VATS 1ST
BA. 1ST & 2ND
FINISHING 2ND
DRYING 3RD
100' 2" HOSE 2ND
HYD.
WARE HO. 1ST.
FINISHING 2ND
TOOL SHOP.
HAIR DRYING
No 3
BEAM HO.
I.E.P.
ENG. DYN.
SCOURING & BLEACHING
WARE HO.
EAVES
W.T.
4' ABOVE SURFACE
AT TANNERY
Located 3 Miles E. of Westminster
Scale of Feet.
50 40 30 20 10 0 50 100 150
Copyright 1927 by the Sanborn Map Co.
NIGHT WATCHMAN APPD CLOCK, LIGHTS ELEC. I.E.P. POWER & HEAT - STEAM - FUEL - SPENT TAN & COAL - 400' 2½" HOSE - HOSE COARSE ON PUMP DEANE DUPLEX F.P. 12" x 7" x 10" DRAWING FROM CREEK - FIRE PAILS & BBLS. E.W. FL. 40-GAL. FLAKY CHEM. CHRT.
NO EXPOSURE ANY SIDE