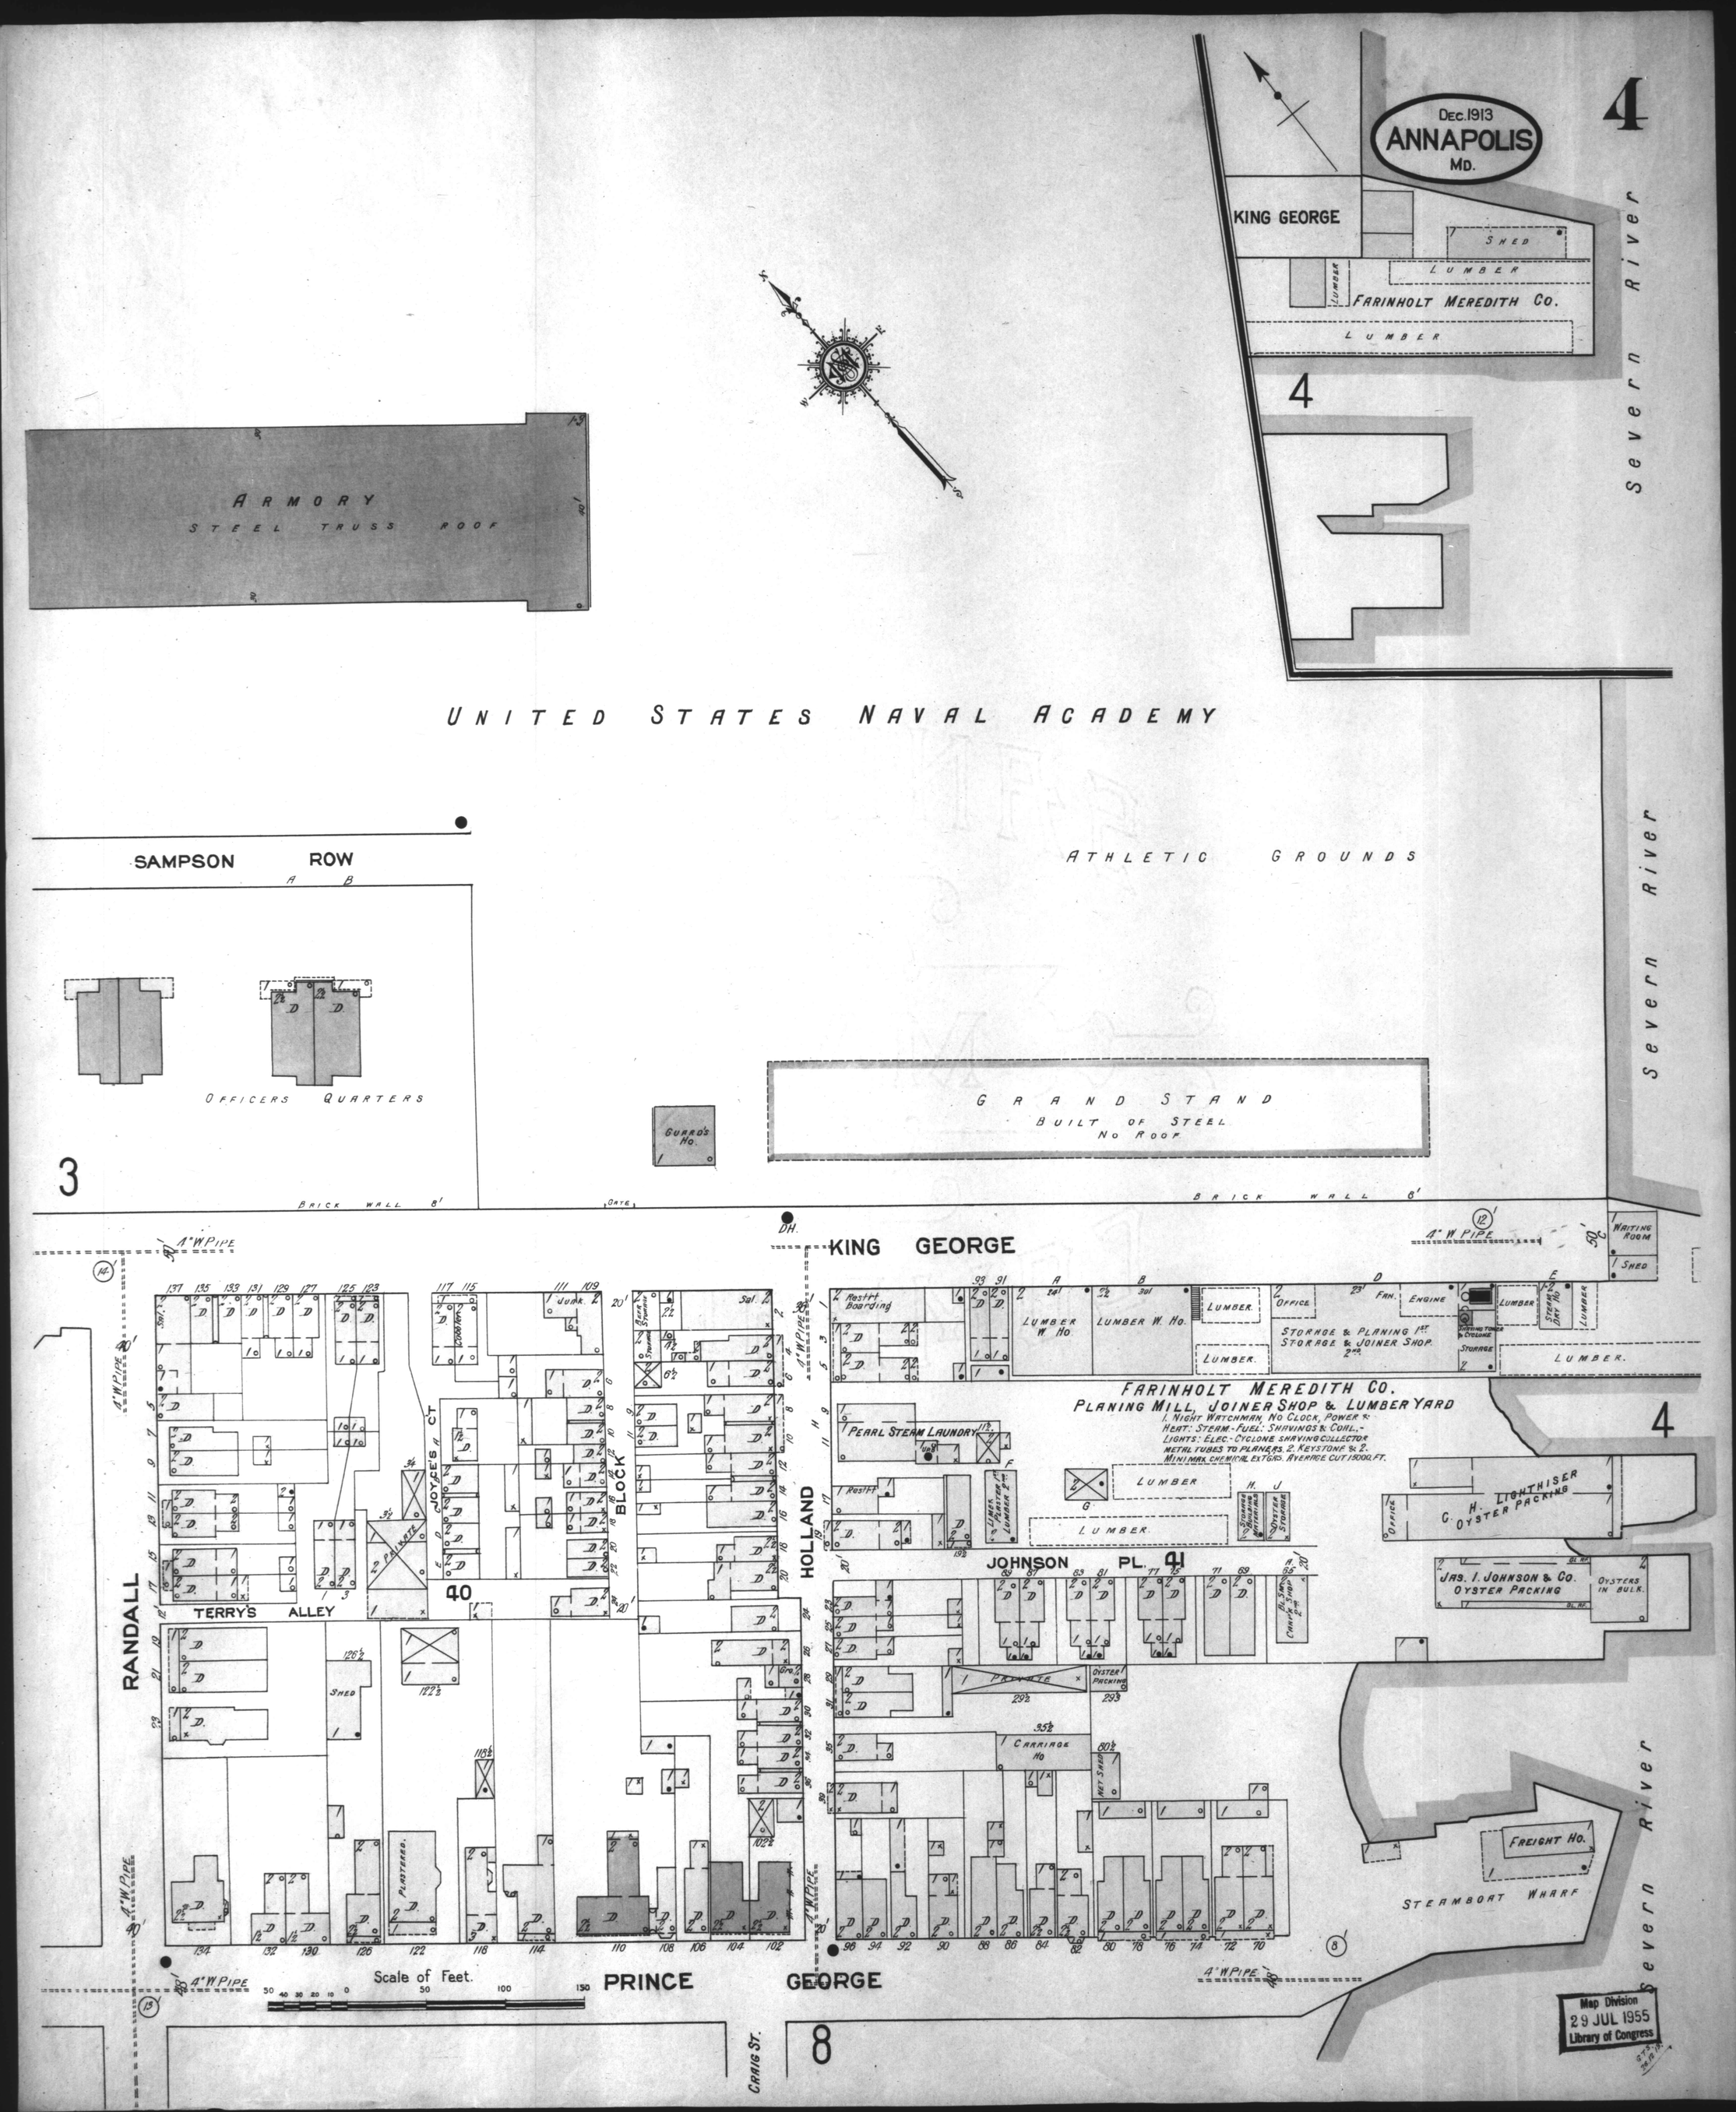
Dec. 1913
ANNAPOLIS
MD.
4
KING GEORGE
SHED
LUMBER
FARINHOLT MEREDITH CO.
LUMBER
LUMBER
4
Severn River
ARMORY
STEEL TRUSS ROOF
UNITED STATES NAVAL ACADEMY
SAMPSON ROW
A B
ATHLETIC GROUNDS
OFFICERS QUARTERS
3
BRICK WALL 8'
GATE
GUARD'S HO.
GRAND STAND
BUILT OF STEEL
NO ROOF
BRICK WALL 6'
Severn River
4" W PIPE
DH.
KING GEORGE
WAITING ROOM
SHED
Restrt Boarding
LUMBER W. HO.
LUMBER W. HO.
LUMBER.
OFFICE
FRN.
ENGINE
STORAGE & PLANING 1ST
STORAGE & JOINER SHOP 2ND
STORAGE
LUMBER
LUMBER.
LUMBER.
FARINHOLT MEREDITH CO.
PLANING MILL, JOINER SHOP & LUMBER YARD
1. NIGHT WATCHMAN, NO CLOCK, POWER &
HEAT: STEAM - FUEL: SHAVINGS & COAL.
LIGHTS: ELEC - CYCLONE SHAVING COLLECTOR
METAL TUBES TO PLANERS, 2. KEYSTONE & 2.
MINI MAX. CHEMICAL EXTGRS. AVERAGE CUT 15000 FT.
PEARL STEAM LAUNDRY
LUMBER
LUMBER
LUMBER
OYSTER STORRIE
4
C. H. LIGHTHISER
OYSTER PACKING
OFFICE
JOHNSON PL.
41
JAS. I. JOHNSON & CO.
OYSTER PACKING
OYSTERS IN BULK.
JOYCE'S CT
BLOCK
HOLLAND
RANDALL
TERRY'S ALLEY
40
SHED
PLASTERED.
OYSTER PACKING
CARRIAGE HO
NET SHED
FREIGHT HO.
STEAMBOAT WHARF
Scale of Feet.
PRINCE GEORGE
CRAIG ST.
8
Severn River
Map Division
29 JUL 1955
Library of Congress