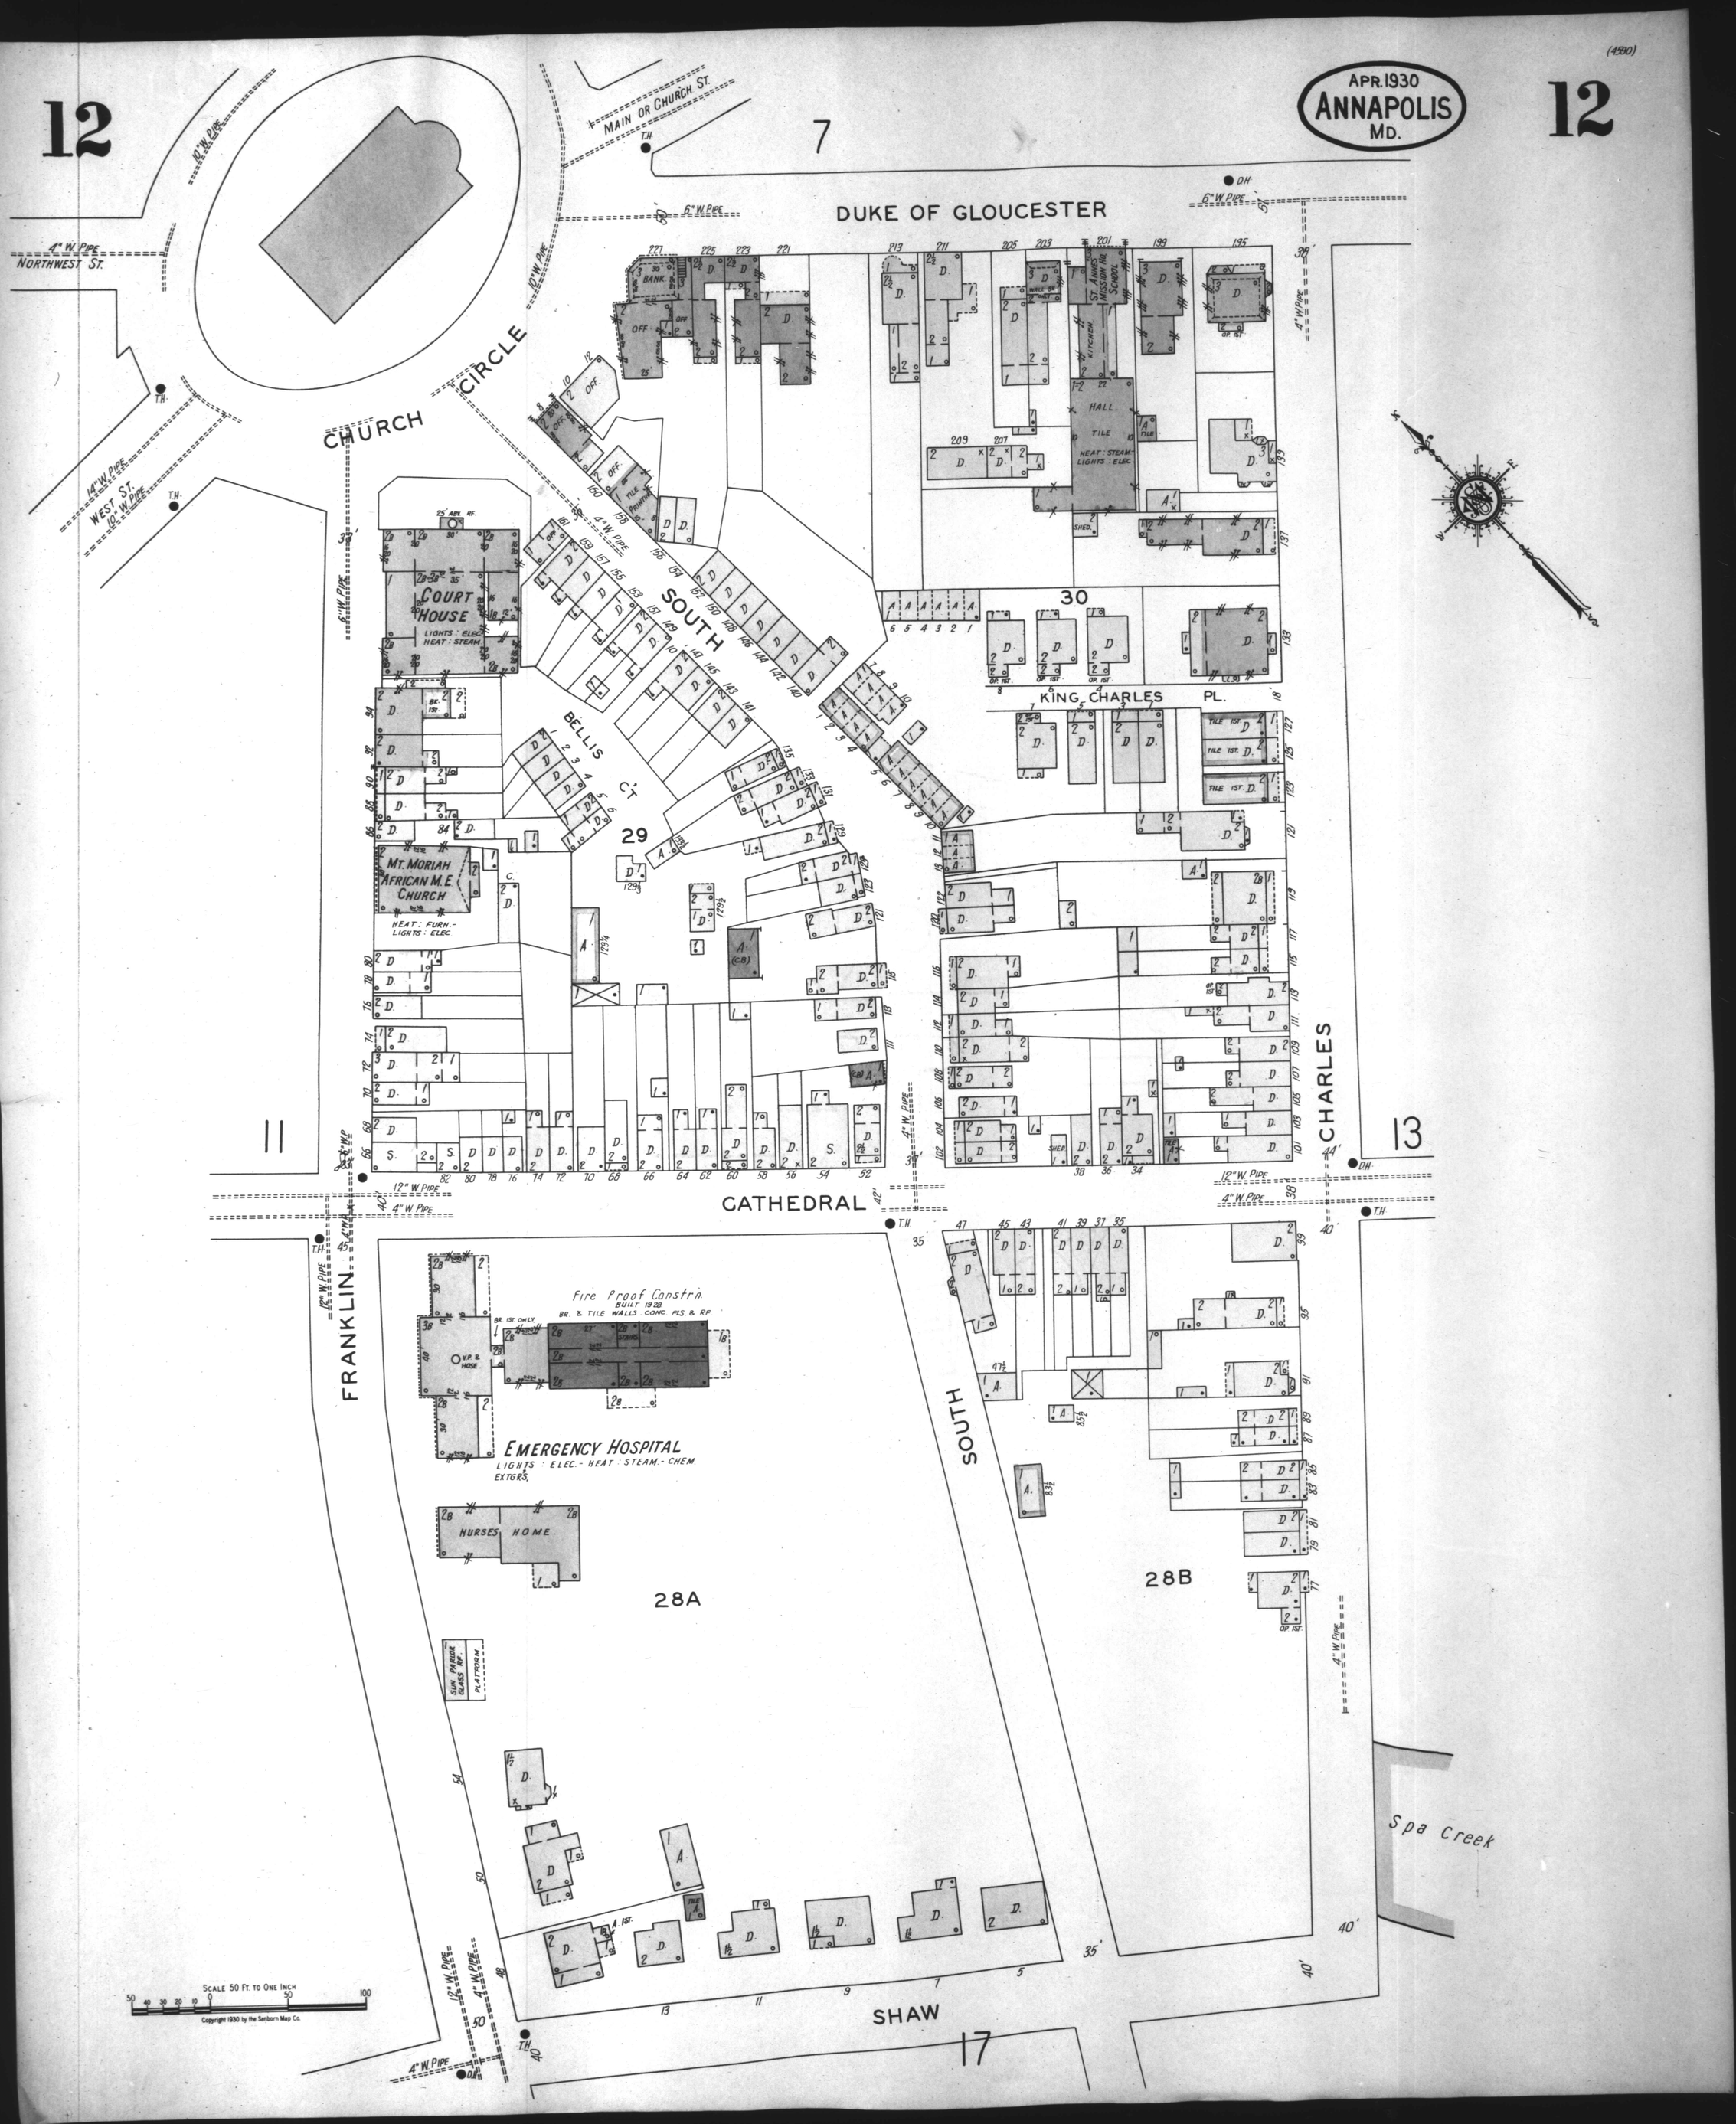
(4580)
APR. 1930
ANNAPOLIS
MD.
12
12
7
MAIN OR CHURCH ST.
DUKE OF GLOUCESTER
NORTHWEST ST.
CHURCH CIRCLE
WEST ST.
COURT HOUSE
LIGHTS: ELEC.
HEAT: STEAM
BANK
OFF.
TILE
PRINTING
ST. ANNES NURSING HO. SCHOOL
KITCHEN
HALL
TILE
HEAT: STEAM
LIGHTS: ELEC.
SHED
SOUTH
BELLIS CT.
30
29
KING CHARLES PL.
MT. MORIAH AFRICAN M.E. CHURCH
HEAT: FURN.-
LIGHTS: ELEC.
CHARLES
11
13
CATHEDRAL
FRANKLIN
Fire Proof Constrn.
BUILT 1928.
BR. & TILE WALLS. CONC. FLS. & RF.
BR. 1ST. ONLY.
V.P. & HOSE
EMERGENCY HOSPITAL
LIGHTS: ELEC.- HEAT: STEAM.- CHEM.
EXTGRS.
NURSES HOME
28A
28B
SUN PARLOR GLASS RF.
PLATFORM
SHAW
17
Spa Creek
SCALE 50 FT. TO ONE INCH
Copyright 1930 by the Sanborn Map Co.