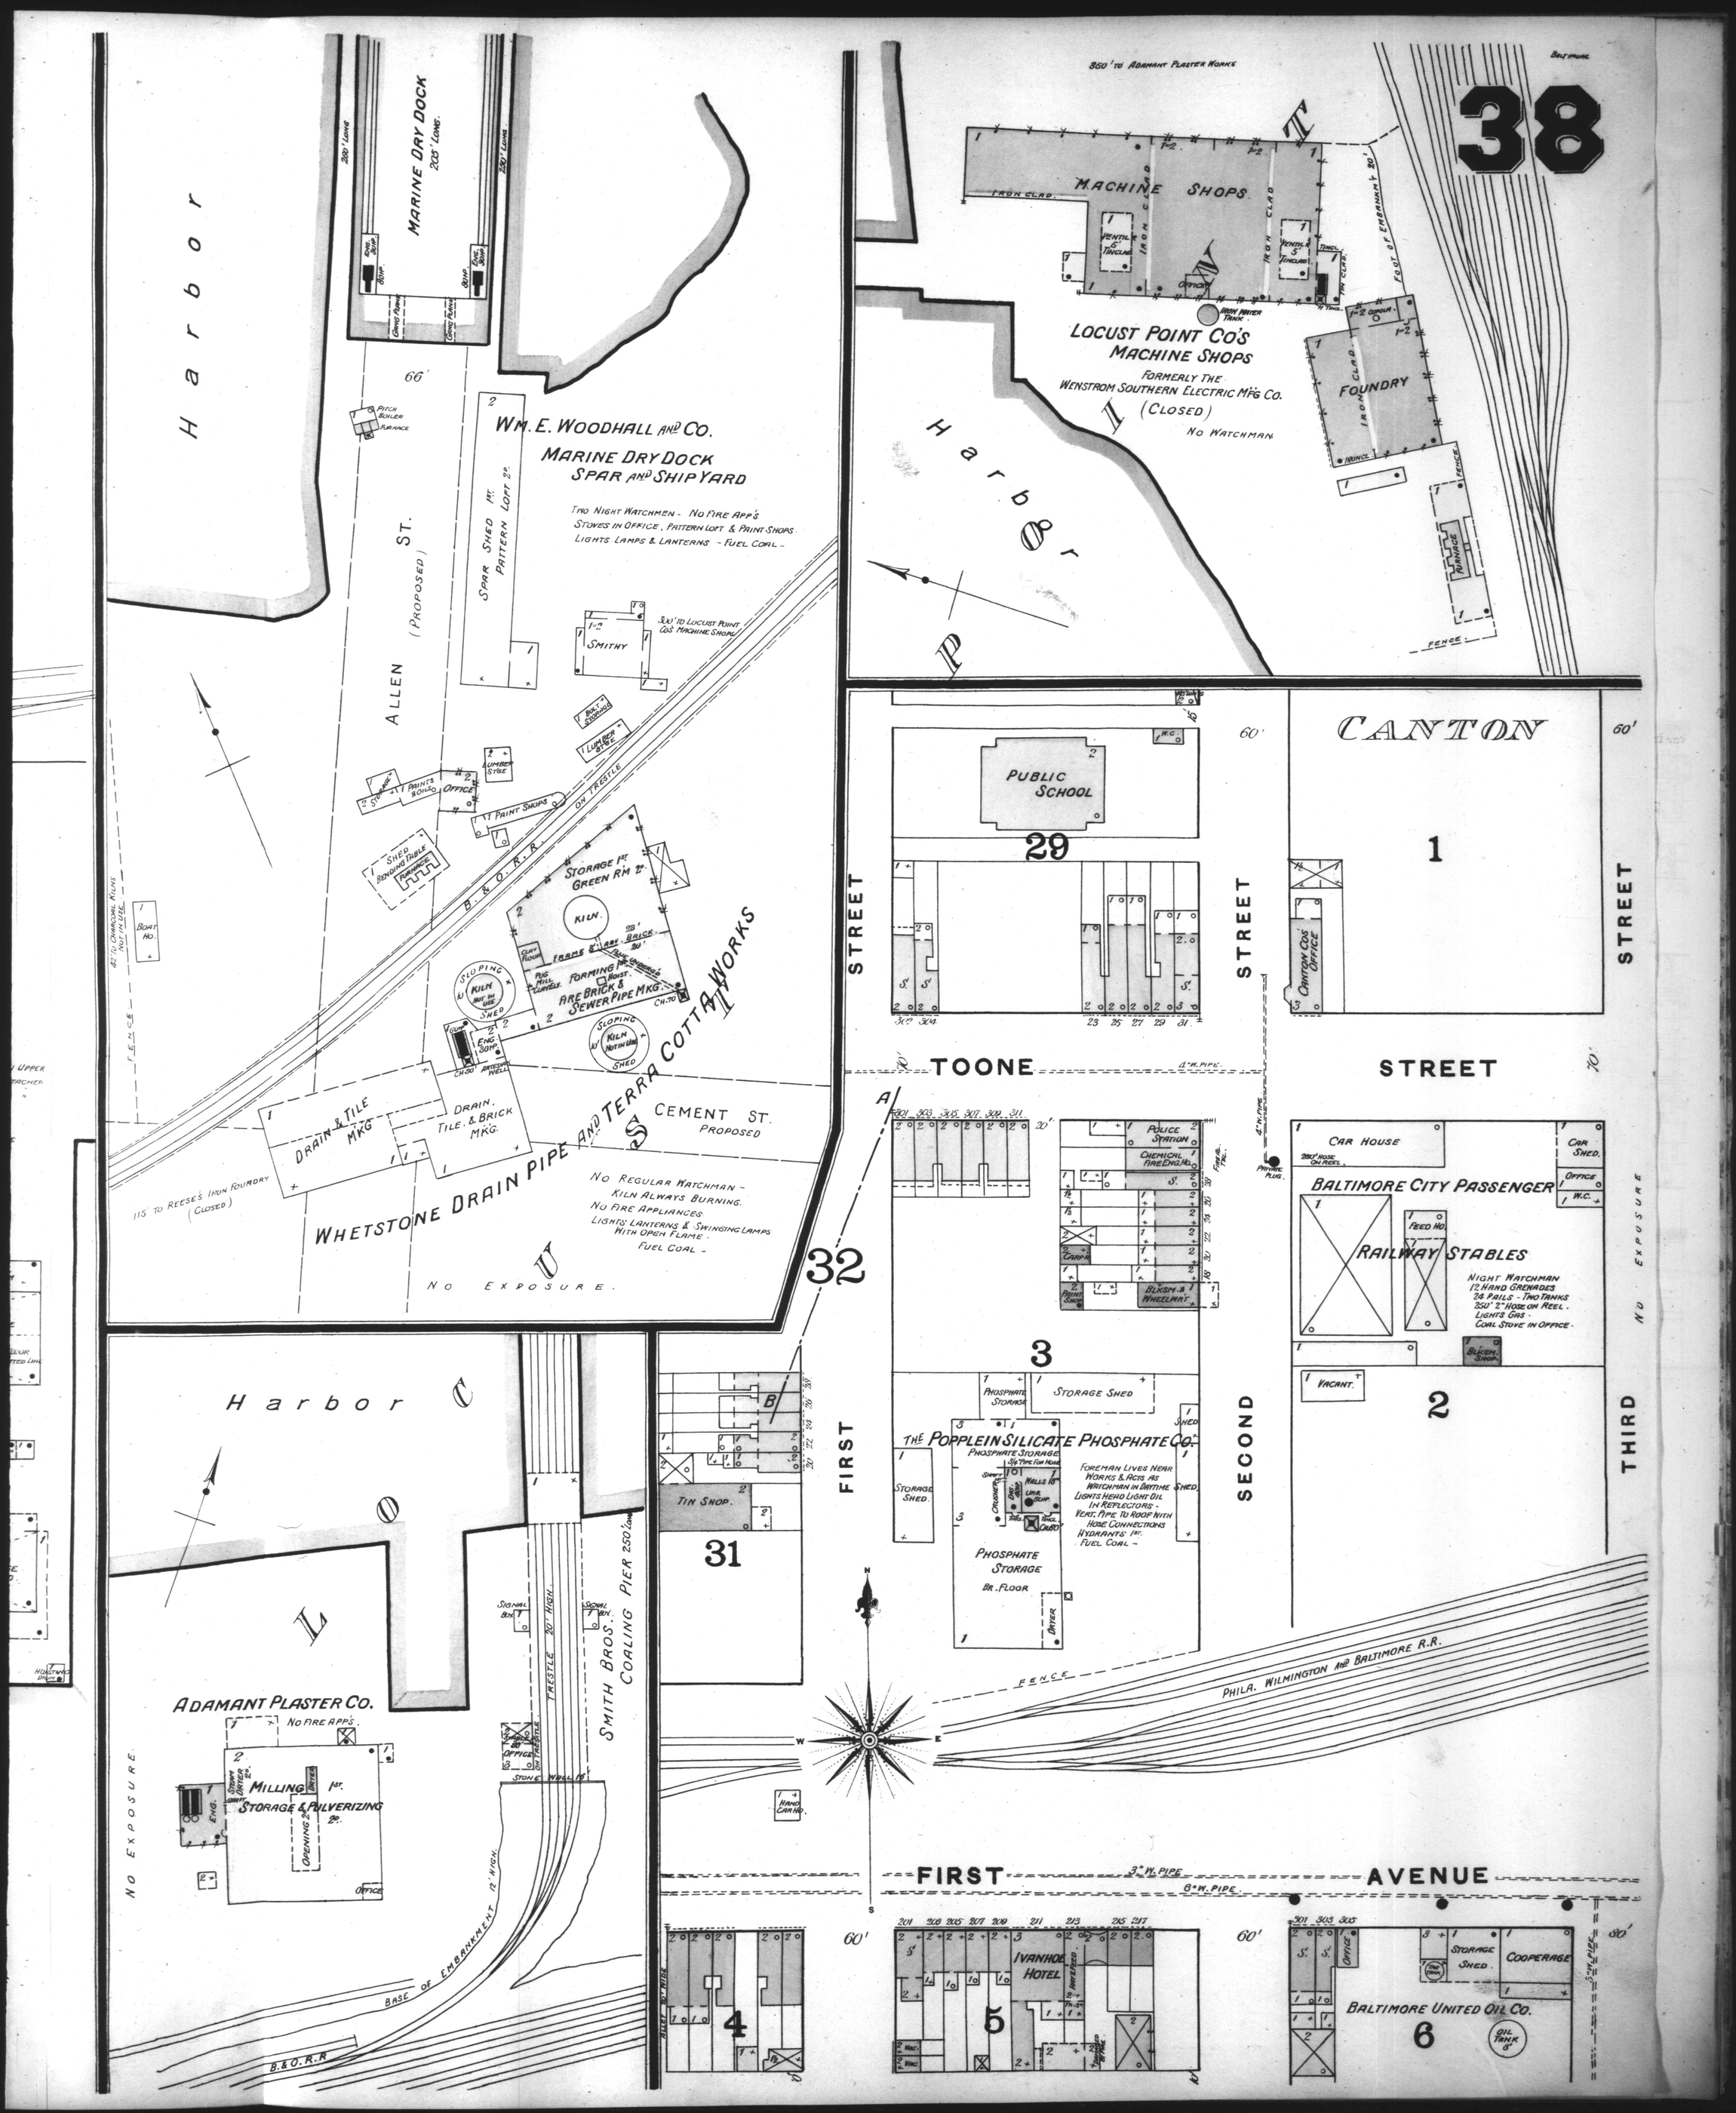
38
Harbor
MARINE DRY DOCK
205' LONG
200' LONG
230' LONG
WM. E. WOODHALL AND CO.
MARINE DRY DOCK
SPAR AND SHIP YARD
TWO NIGHT WATCHMEN - NO FIRE APP'S
STOVES IN OFFICE, PATTERN LOFT & PAINT SHOPS
LIGHTS LAMPS & LANTERNS - FUEL COAL -
ALLEN ST. (PROPOSED)
SPAR SHED 1ST
PATTERN LOFT 2ND
SMITHY
300' TO LOCUST POINT CO'S MACHINE SHOPS
PAINTS & OILS
OFFICE
PAINT SHOPS
LUMBER STGE.
B. & O. R.R. ON TRESTLE
STORAGE 1ST
GREEN RM 2ND
KILN.
FORMING 1ST
FIRE BRICK & SEWER PIPE MKG.
SLOPING KILN NOT IN USE
ENG. BOIL.
ARTESIAN WELL
DRAIN & TILE MKG.
DRAIN, TILE, & BRICK MKG.
CEMENT ST. PROPOSED
WHETSTONE DRAIN PIPE AND TERRA COTTA WORKS
115' TO REESE'S IRON FOUNDRY (CLOSED)
NO REGULAR WATCHMAN - KILN ALWAYS BURNING.
NO FIRE APPLIANCES
LIGHTS: LANTERNS & SWINGING LAMPS WITH OPEN FLAME.
FUEL COAL -
NO EXPOSURE.
42' TO CHARCOAL KILNS NOT IN USE
BOAT HO.
FENCE
Harbor
LOCUST POINT CO'S MACHINE SHOPS
FORMERLY THE WENSTROM SOUTHERN ELECTRIC MFG. CO.
(CLOSED)
NO WATCHMAN
MACHINE SHOPS
IRON CLAD
VENTIL. 5' TINCLAD
OFFICE
IRON WATER TANK
FOUNDRY
CUPOLA
FOOT OF EMBANKMT 20'
FENCE
FURNACE
850' TO ADAMANT PLASTER WORKS
BALTIMORE
PUBLIC SCHOOL
29
CANTON
1
CANTON CO'S OFFICE
STREET
TOONE
STREET
4" W. PIPE
POLICE STATION
CHEMICAL FIRE ENG. HO.
CARPS
BLKSM. & WHEELWRT.
PRINT SHOP
3
PHOSPHATE STORAGE
STORAGE SHED
THE POPPLEIN SILICATE PHOSPHATE CO.
PHOSPHATE STORAGE
FOREMAN LIVES NEAR WORKS & ACTS AS WATCHMAN IN DAYTIME
LIGHTS HEAD LIGHT OIL IN REFLECTORS -
VERT. PIPE TO ROOF WITH HOSE CONNECTIONS
HYDRANTS: 1ST.
FUEL COAL -
PHOSPHATE STORAGE BR. FLOOR
DRYER
FIRST
SECOND
THIRD
CAR HOUSE
250' HOSE ON REEL
CAR SHED.
OFFICE
W.C.
BALTIMORE CITY PASSENGER
RAILWAY STABLES
FEED HO.
NIGHT WATCHMAN
12 HAND GRENADES
24 PAILS - TWO TANKS
250' 2" HOSE ON REEL.
LIGHTS GAS.
COAL STOVE IN OFFICE.
BLKSM. SHOP.
VACANT.
2
NO EXPOSURE
PRIVATE PLUG.
PHILA. WILMINGTON AND BALTIMORE R.R.
FENCE
TIN SHOP.
31
32
B
Harbor
LOCUST
ADAMANT PLASTER CO.
NO FIRE APP'S.
MILLING
STORAGE & PULVERIZING
ENG.
OPENING
OFFICE
TRESTLE 20' HIGH.
SIGNAL BOX
SMITH BROS. COALING PIER 250' LONG
STONE WALL 18'
NO EXPOSURE.
BASE OF EMBANKMENT 12' HIGH.
B. & O. R.R.
HAND CAR HO.
FIRST
AVENUE
3" W. PIPE
6" W. PIPE.
4
5
IVANHOE HOTEL
6
BALTIMORE UNITED OIL CO.
STORAGE SHED.
COOPERAGE
OIL TANK
60'
80'