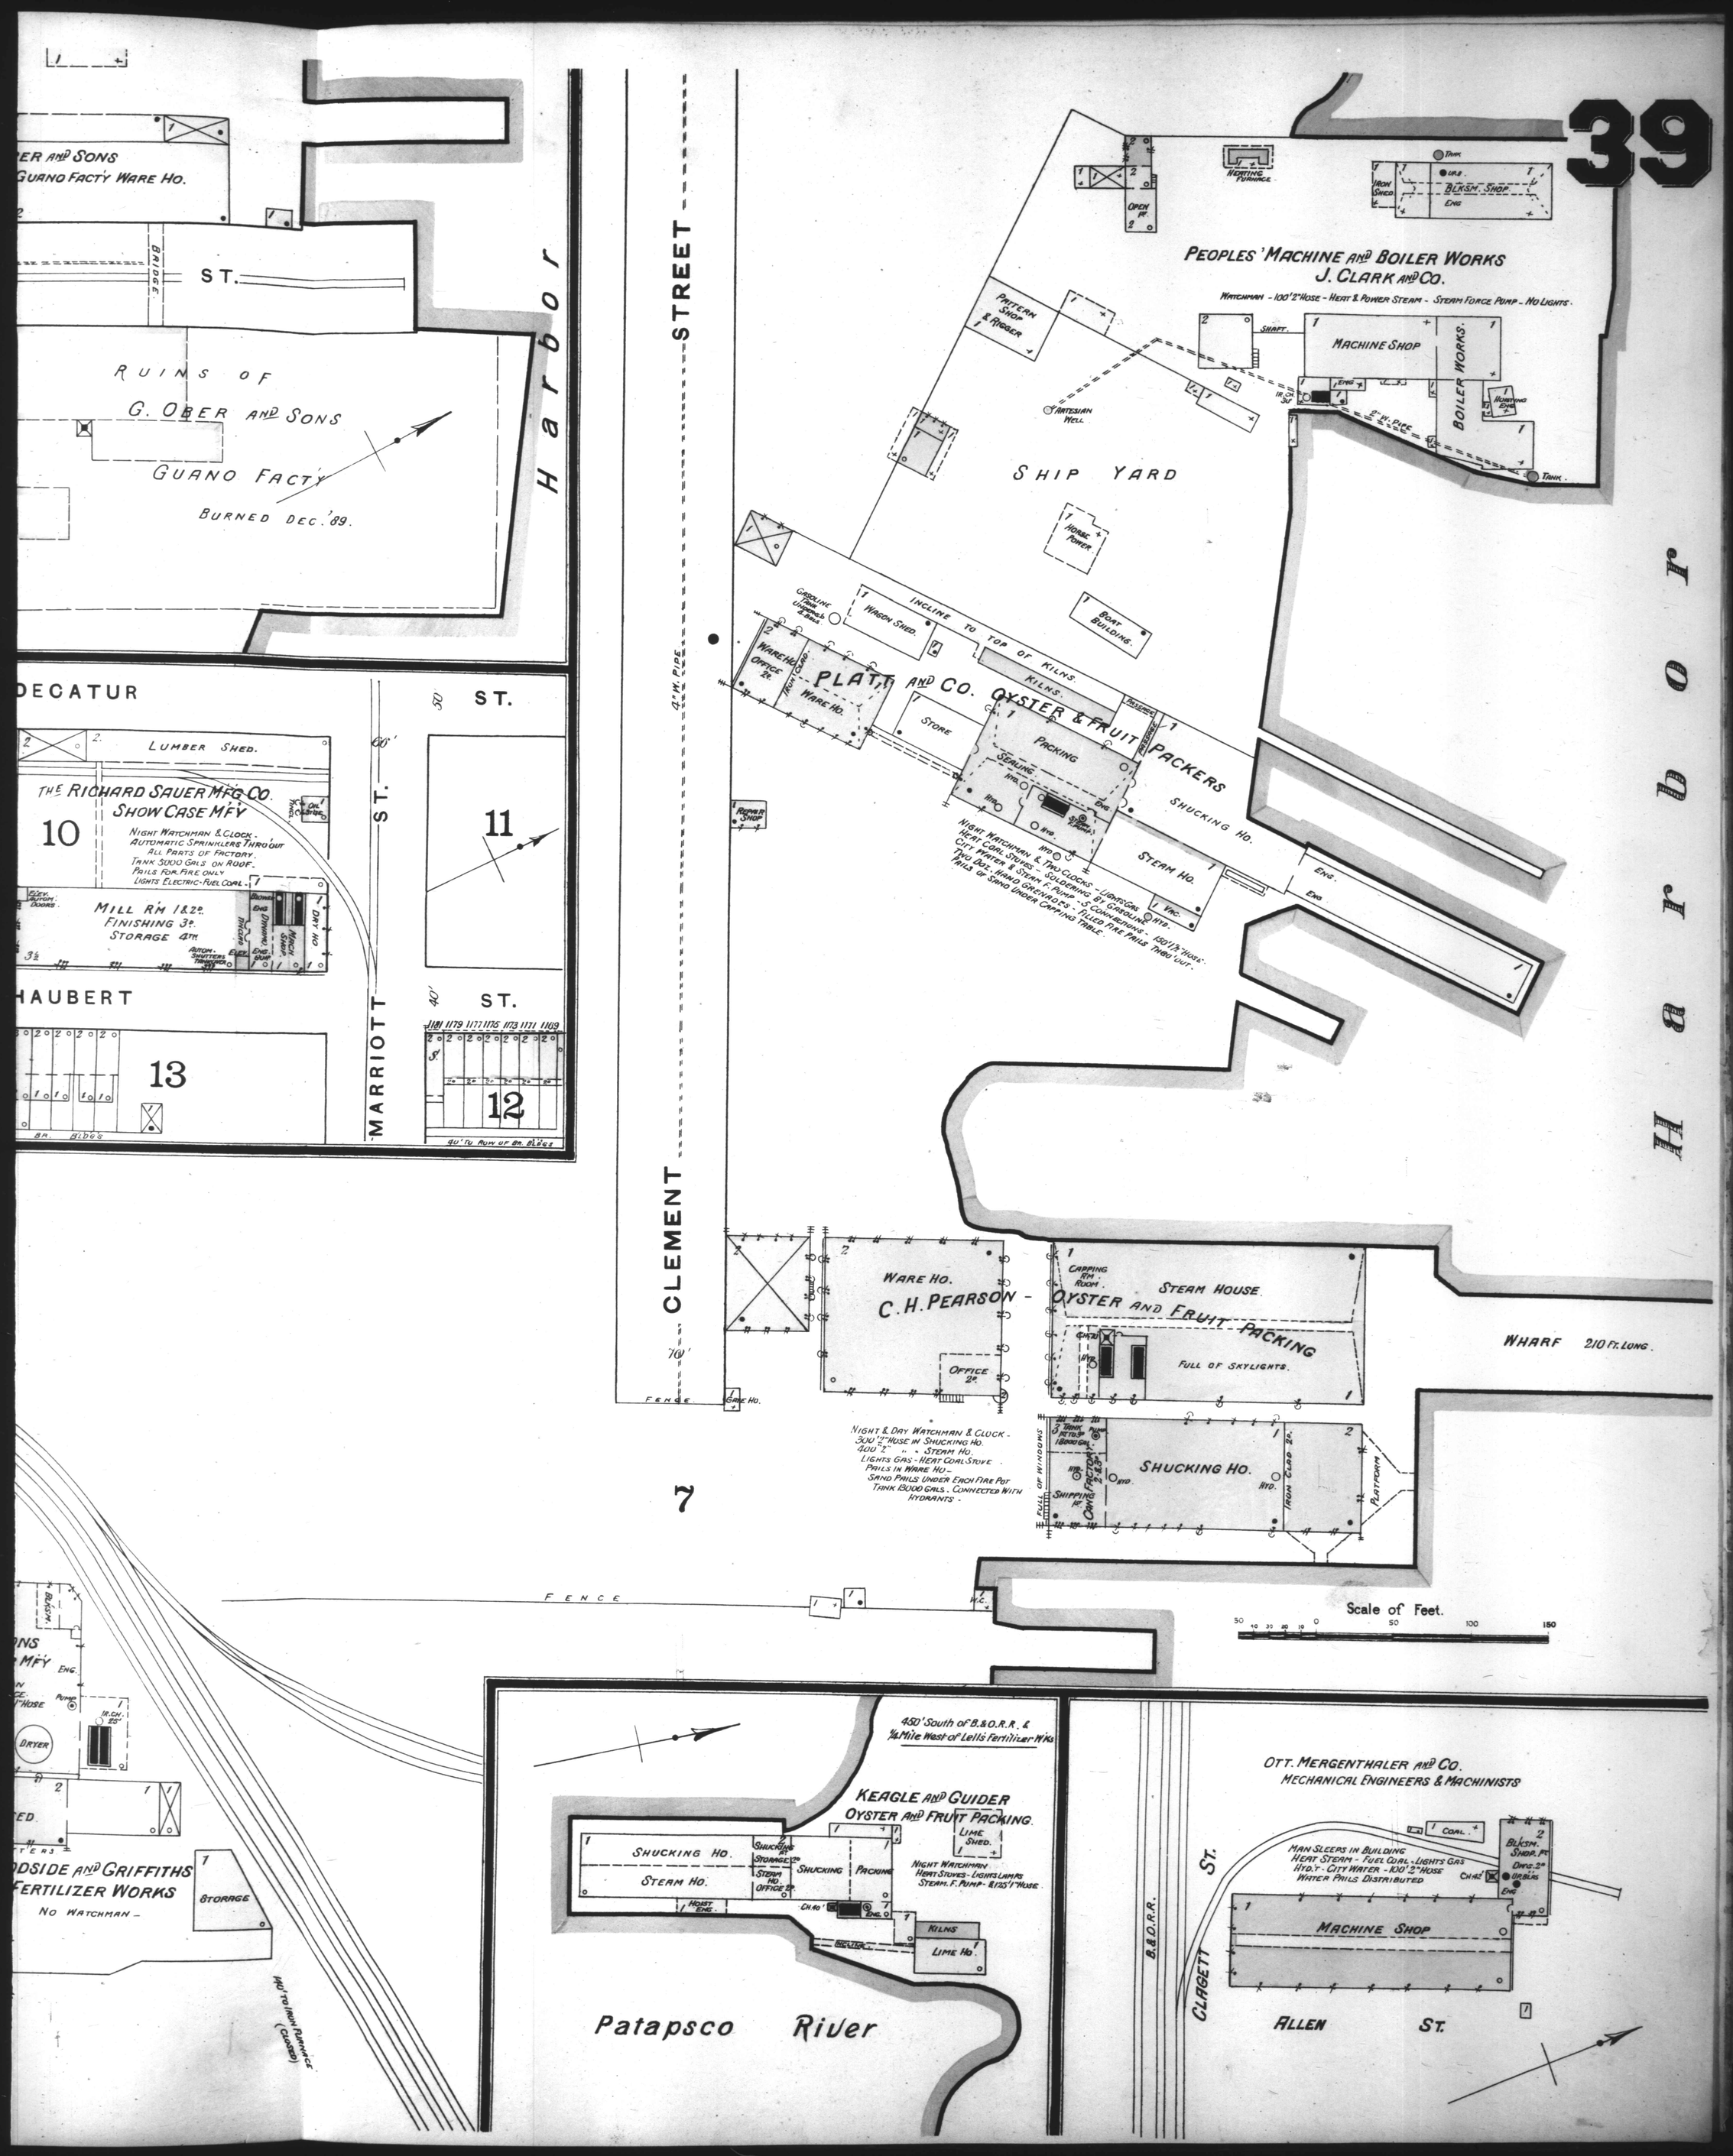
39
Harbor
ER AND SONS
GUANO FACTY WARE HO.
BRIDGE
ST.
RUINS OF
G. OBER AND SONS
GUANO FACTY
BURNED DEC. '89.
DECATUR
ST.
LUMBER SHED.
THE RICHARD SAUER MFG CO.
SHOW CASE MFY
NIGHT WATCHMAN & CLOCK.
AUTOMATIC SPRINKLERS THRO'OUT
ALL PARTS OF FACTORY.
TANK 5000 GALS ON ROOF.
PAILS FOR FIRE ONLY
LIGHTS ELECTRIC-FUEL COAL.
10
MILL RM 1&2D.
FINISHING 3D.
STORAGE 4TH
HAUBERT
13
MARRIOTT ST.
11
12
40' TO ROW OF BR. BLDGS
CLEMENT STREET
PEOPLES' MACHINE AND BOILER WORKS
J. CLARK AND CO.
WATCHMAN - 100' 2" HOSE - HEAT & POWER STEAM - STEAM FORCE PUMP - NO LIGHTS.
MACHINE SHOP
BOILER WORKS.
BLKSM. SHOP.
IRON SHED
HEATING FURNACE
OPEN PF.
PATTERN SHOP & RIGGER
ARTESIAN WELL
SHIP YARD
HORSE POWER
BOAT BUILDING.
INCLINE TO TOP OF KILNS.
WAGON SHED.
KILNS.
PLATT AND CO. OYSTER & FRUIT PACKERS
WARE HO.
OFFICE 2D.
STORE
PACKING
SEALING
SHUCKING HO.
STEAM HO.
NIGHT WATCHMAN & TWO CLOCKS - LIGHTS GAS
HEAT COAL STOVES - SOLDERING 8# GASOLINE
CITY WATER & STEAM F. PUMP - 5 CONNECTIONS
TWO DOZ. HAND GRENADES - FILLED FIRE PAILS THRO'OUT.
PAILS OF SAND UNDER CAPPING TABLE.
4" W. PIPE
WARE HO.
C. H. PEARSON - OYSTER AND FRUIT PACKING
OFFICE 2D.
CAPPING RM. ROOM.
STEAM HOUSE.
FULL OF SKYLIGHTS.
WHARF 210 FT. LONG.
NIGHT & DAY WATCHMAN & CLOCK -
300' 1" HOSE IN SHUCKING HO.
400' 2" " " STEAM HO.
LIGHTS GAS - HEAT COAL STOVE.
PAILS IN WARE HO -
SAND PAILS UNDER EACH FIRE POT
TANK 15000 GALS. CONNECTED WITH HYDRANTS.
SHUCKING HO.
PLATFORM
FENCE
Scale of Feet.
DRYER
ODSIDE AND GRIFFITHS
FERTILIZER WORKS
NO WATCHMAN -
STORAGE
140' TO IRON RUNWAY (CLOSED)
450' South of B. & O. R. R. & ¼ Mile West of Lells Fertilizer Wks
KEAGLE AND GUIDER
OYSTER AND FRUIT PACKING.
SHUCKING HO.
STEAM HO.
SHUCKING
PACKING
KILNS
LIME HO.
NIGHT WATCHMAN
HEAT STOVES - LIGHTS LAMPS
STEAM F. PUMP - 2 1½" HOSE.
Patapsco River
B. & O. R. R.
OTT. MERGENTHALER AND CO.
MECHANICAL ENGINEERS & MACHINISTS
MAN SLEEPS IN BUILDING
HEAT STEAM - FUEL COAL - LIGHTS GAS
HYD. T - CITY WATER - 1 100' 2" HOSE
WATER PAILS DISTRIBUTED
MACHINE SHOP
CLAGETT ST.
ALLEN ST.