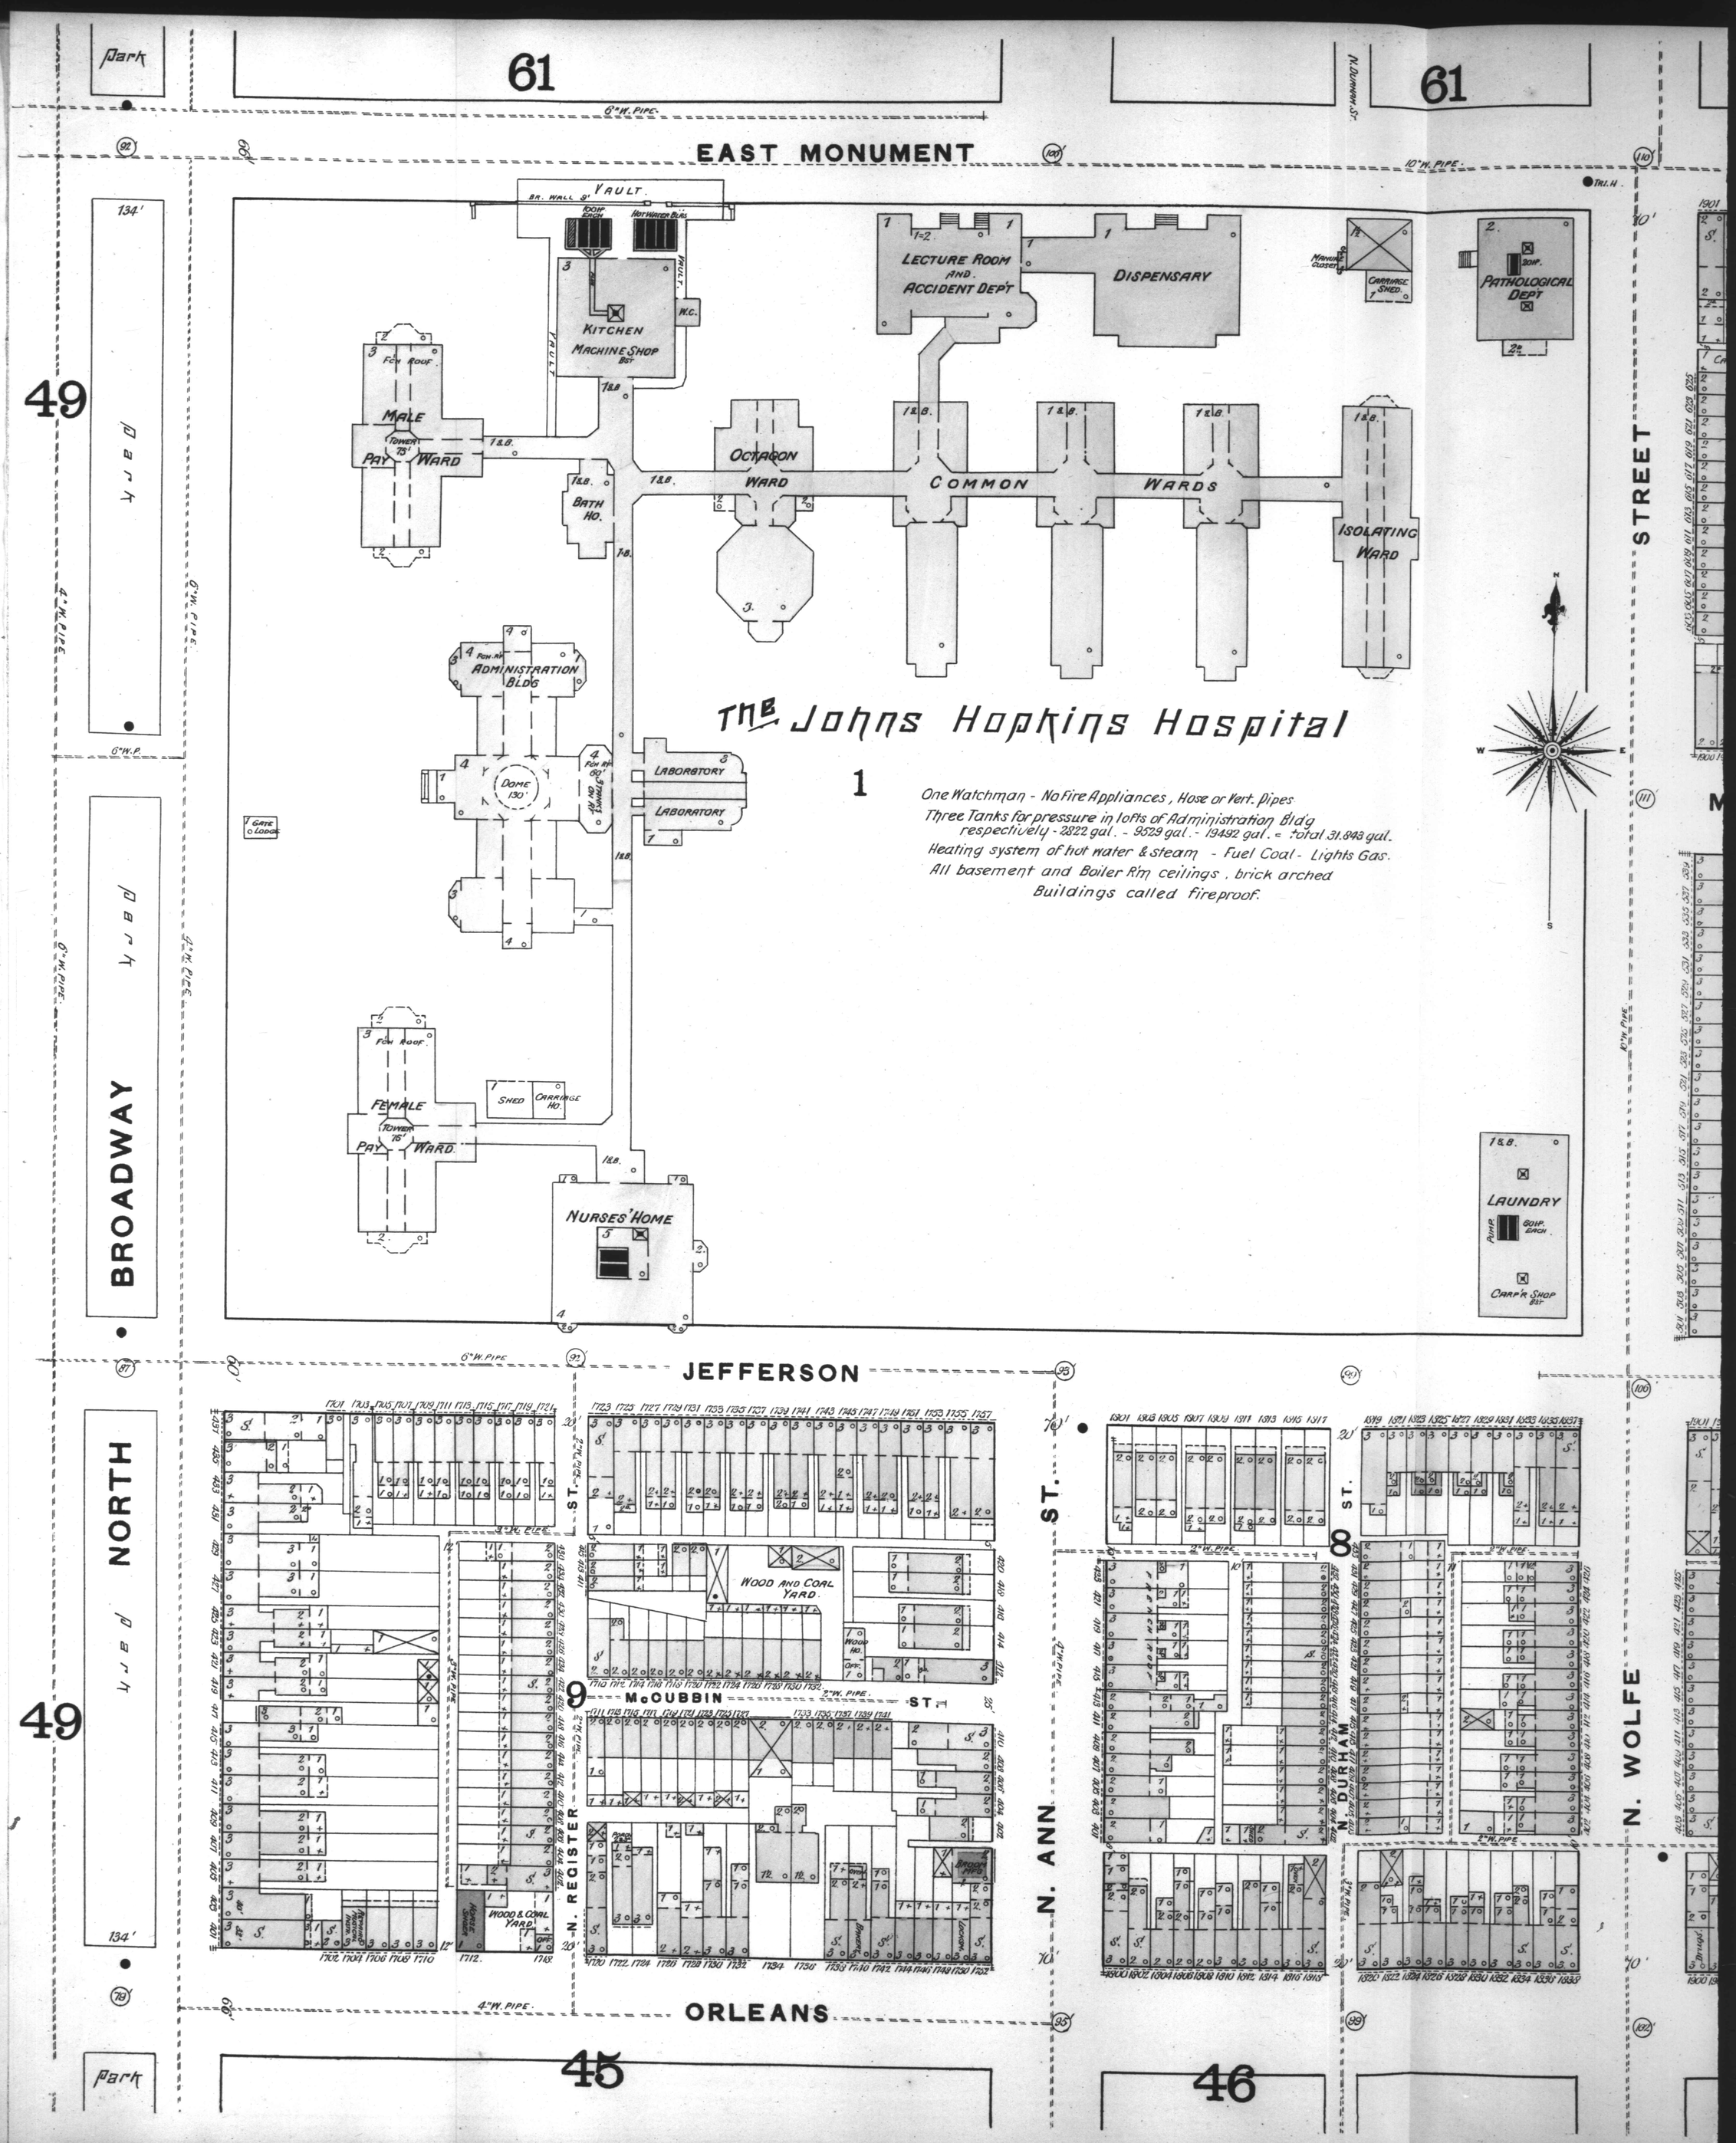
Park
61
6" W. PIPE
N. DURHAM ST.
61
EAST MONUMENT
10" W. PIPE
TRI. H.
134'
49
Park
4" W. PIPE
6" W. PIPE
6" W. P.
BROADWAY
VAULT
BR. WALL 8'
ROOF BARCH
HOT WATER BLRS
KITCHEN
MACHINE SHOP
BST.
W.C.
FOH ROOF
MALE
TOWER 75'
PAY WARD
BATH HO.
OCTAGON WARD
LECTURE ROOM AND ACCIDENT DEP'T
DISPENSARY
MANUR CLOSET
CARRIAGE SHED
PATHOLOGICAL DEP'T
COMMON WARDS
ISOLATING WARD
ADMINISTRATION BLDG
DOME 130'
LABORATORY
LABORATORY
GATE LODGE
FEMALE
TOWER 75'
PAY WARD
SHED
CARRIAGE HO.
NURSES' HOME
LAUNDRY
PUMP
CARP'R SHOP
BST.
The Johns Hopkins Hospital
1
One Watchman - No Fire Appliances, Hose or Vert. Pipes
Three Tanks for pressure in lofts of Administration Bldg
respectively - 2822 gal. - 9529 gal. - 19492 gal. = total 31.843 gal.
Heating system of hot water & steam - Fuel Coal - Lights Gas.
All basement and Boiler Rm ceilings, brick arched
Buildings called fireproof.
STREET
JEFFERSON
NORTH
Park
49
134'
ST.
WOOD AND COAL YARD
McCUBBIN
ST.
N. REGISTER
N. ANN
ST.
8
N. DURHAM
N. WOLFE
ORLEANS
45
46
Park