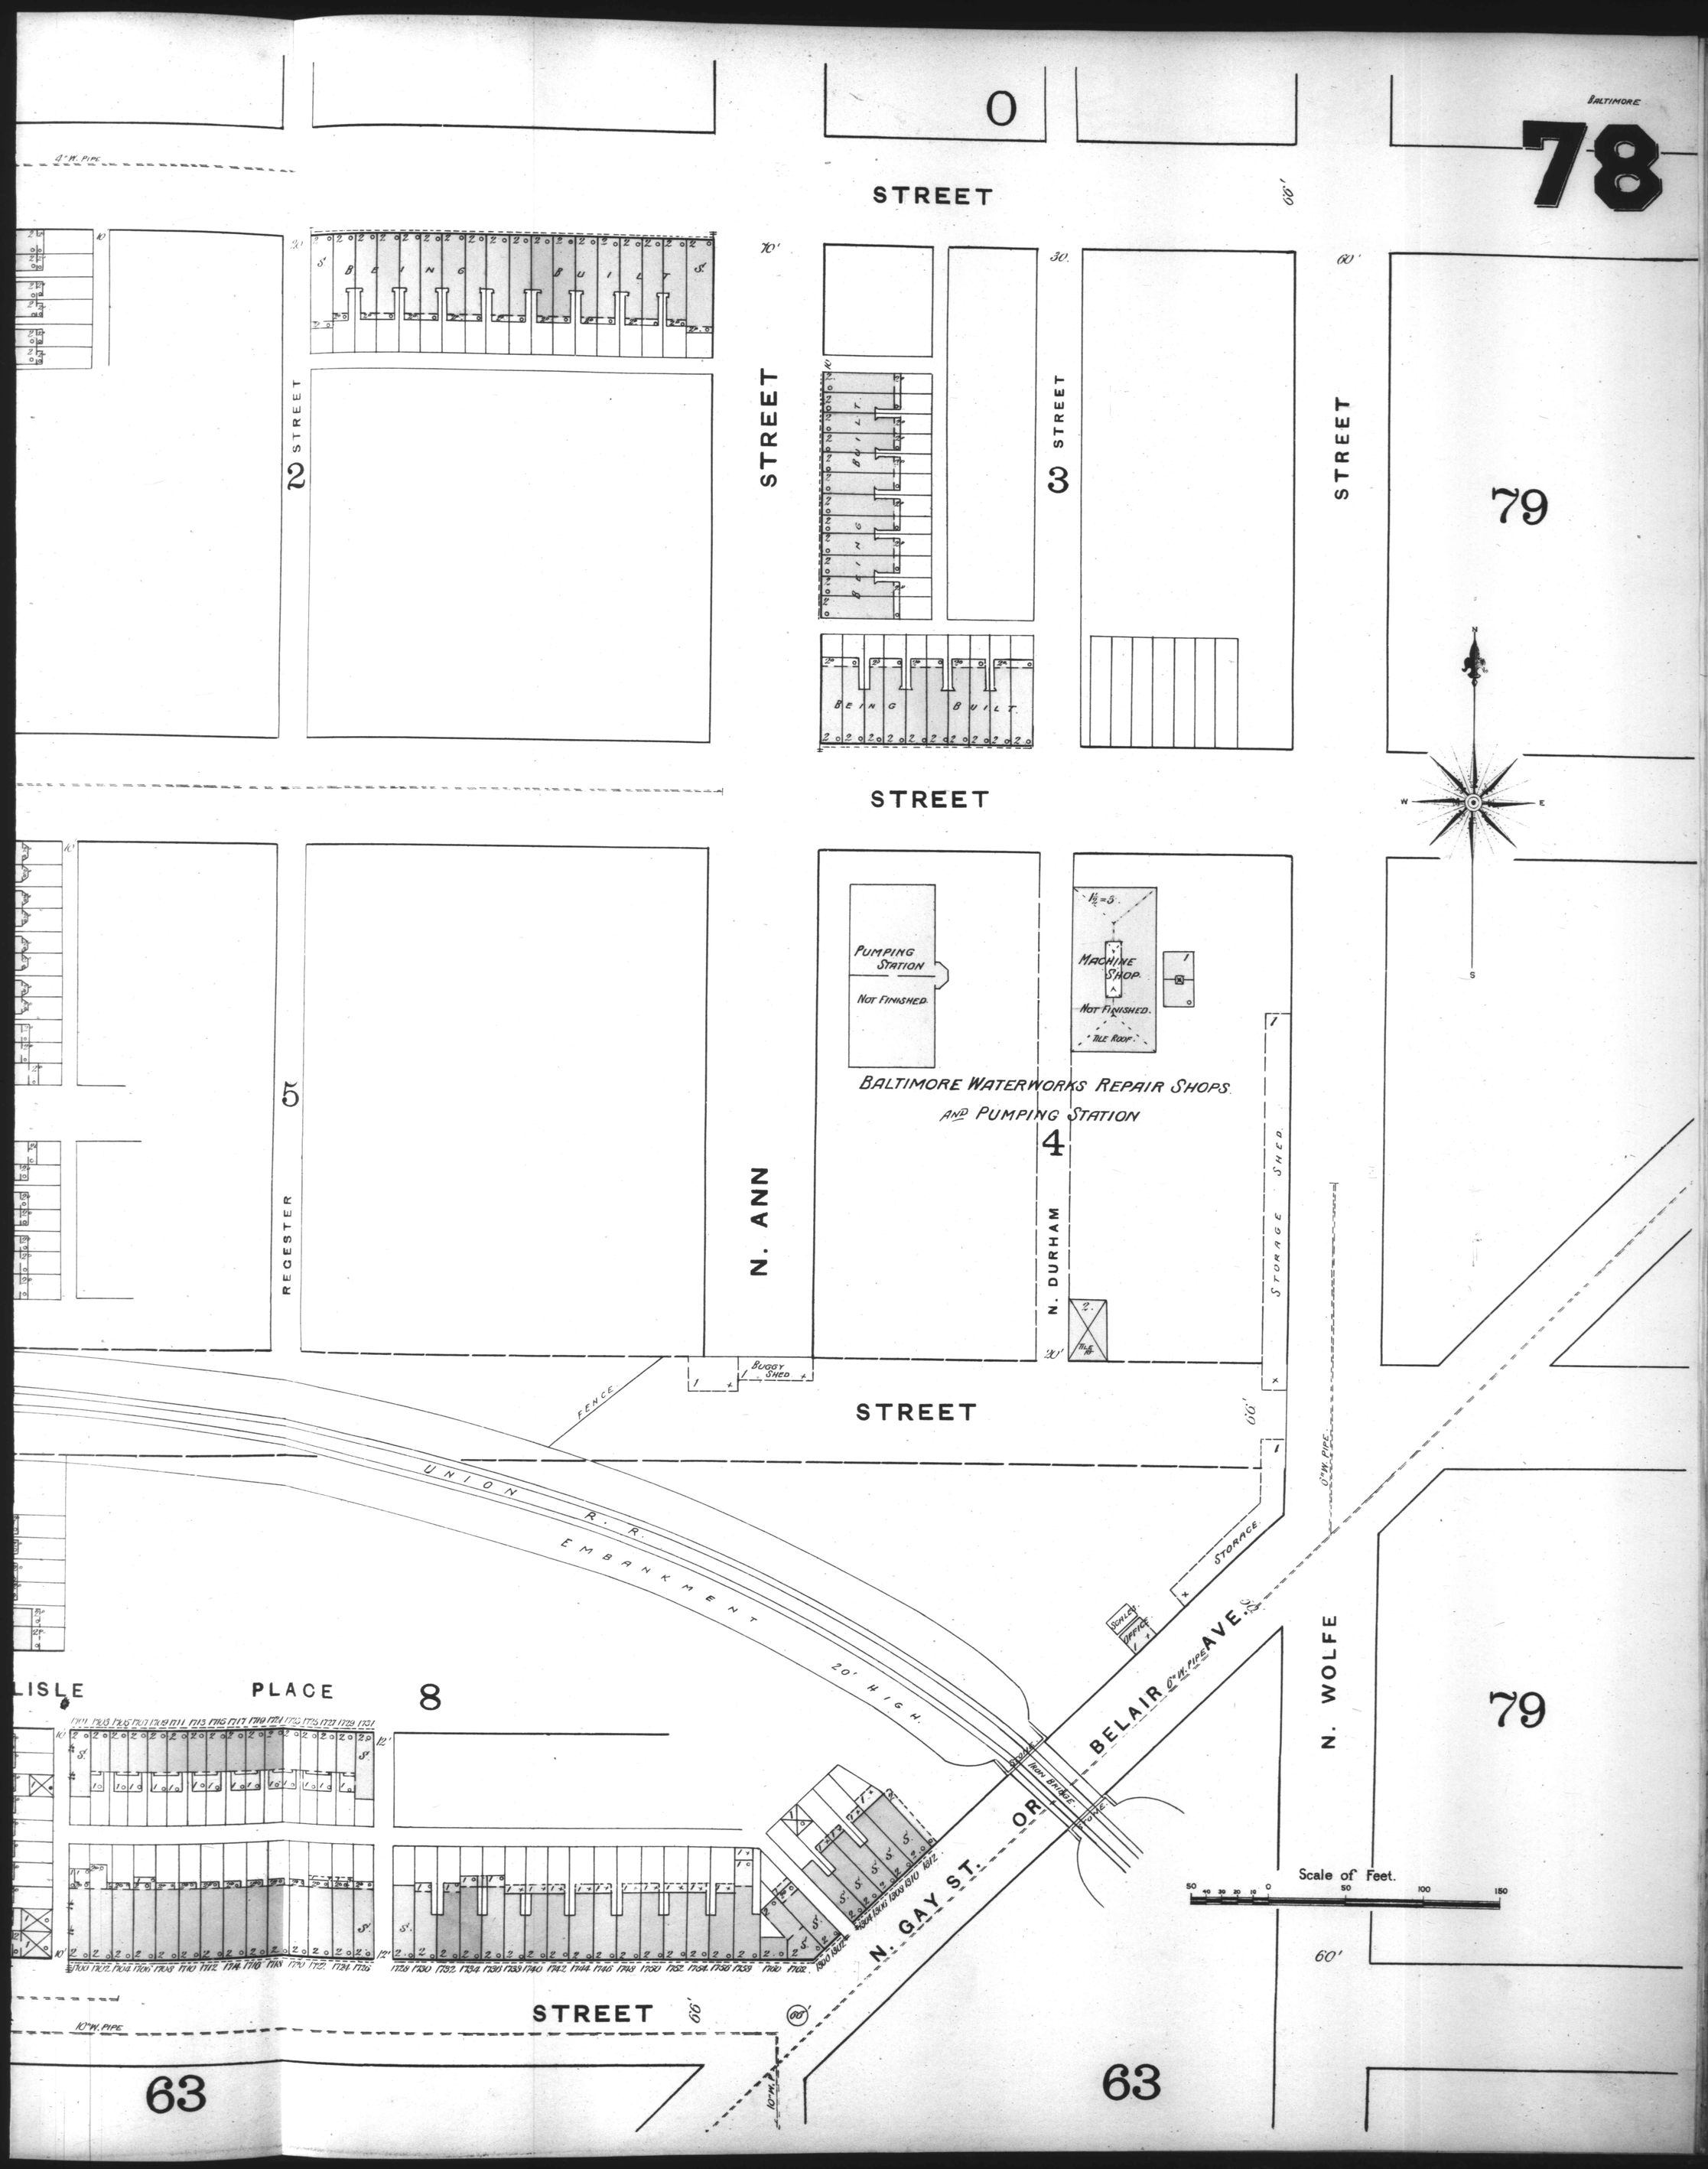
BALTIMORE
78
STREET
STREET
STREET
STREET
STREET
STREET
STREET
22 STREET
STREET
3 STREET
STREET
79
BEING BUILT
BEING BUILT
BEING BUILT
4" W. PIPE
PUMPING STATION
NOT FINISHED
MACHINE SHOP
NOT FINISHED
TILE ROOF
BALTIMORE WATERWORKS REPAIR SHOPS
AND PUMPING STATION
4
N. DURHAM
STORAGE SHED
N. ANN
REGESTER
BUGGY SHED
FENCE
UNION R. R.
EMBANKMENT
20' HIGH
STORAGE
SCALE OFFICE
BELAIR AVE.
N. GAY ST. OR
STONE IRON BRIDGE
STONE
N. WOLFE
79
Scale of Feet.
LISLE PLACE
8
STREET
10" W. PIPE
63
63