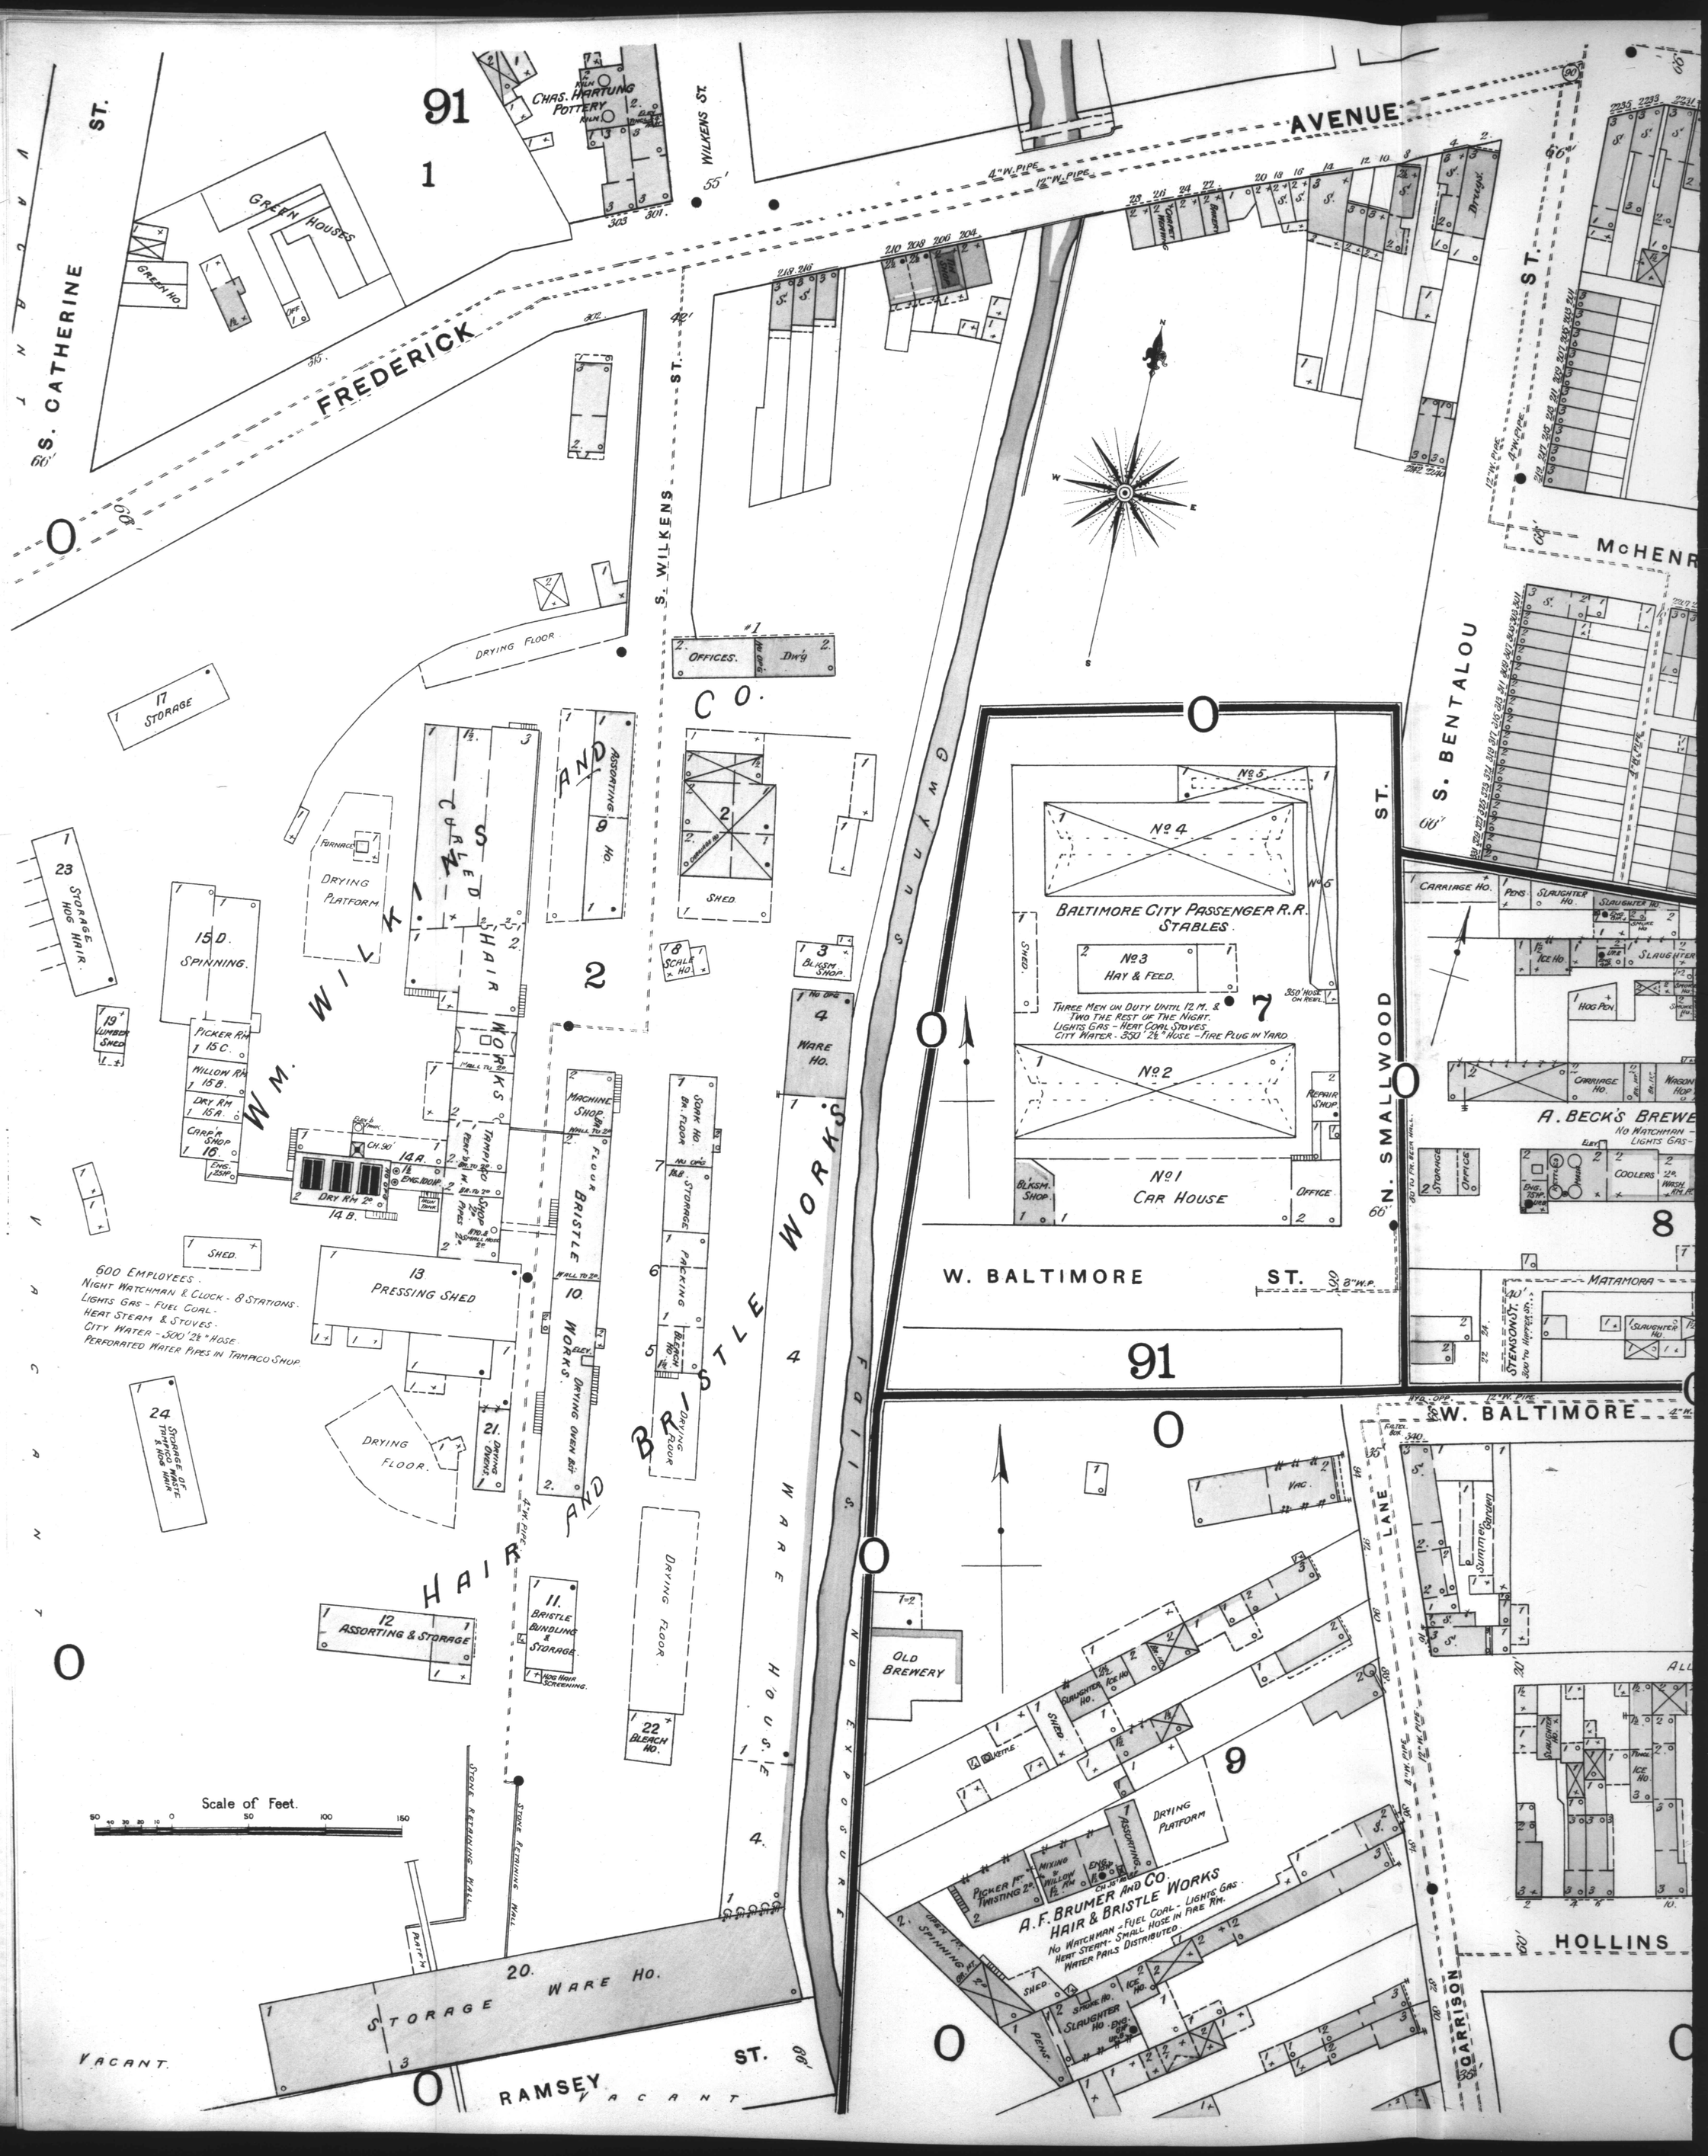
S. CATHERINE ST.
FREDERICK
AVENUE
S. WILKENS ST.
WILKENS ST.
CHAS. HARTUNG POTTERY
GREEN HOUSES
GREEN HO.
DRYING FLOOR
OFFICES.
Dw'g
C. O.
17 STORAGE
23 STORAGE HOG HAIR.
15 D. SPINNING.
PICKER RM 15 C.
WILLOW RM 15 B.
DRY RM 15 A.
CARP'R SHOP 16.
19 LUMBER SHED
DRYING PLATFORM
FURNACE
CURLED HAIR WORKS
ASSORTING HO.
SHED.
SCALE HO.
BLKSM. SHOP.
4 WARE HO.
MACHINE SHOP.
FLOOR
BRISTLE WORKS.
DRYING OVEN
DRY RM 2d
14 B.
14 A.
ENG. 100 HP.
TAMPICO SHOP
SHED.
13 PRESSING SHED
DRYING FLOOR.
21. DRYING OVENS.
24 STORAGE OF TAMPICO WASTE & HOG HAIR
600 EMPLOYEES.
NIGHT WATCHMAN & CLOCK - 8 STATIONS.
LIGHTS GAS - FUEL COAL -
HEAT STEAM & STOVES -
CITY WATER - 500' 2½" HOSE.
PERFORATED WATER PIPES IN TAMPICO SHOP.
HAIR
12 ASSORTING & STORAGE
11. BRISTLE BUNDLING & STORAGE.
HOG HAIR SCREENING.
22 BLEACH HO.
DRYING FLOOR
SONK HO.
STORAGE
PACKING
BLEACH HO.
BRISTLE WORKS
WARE HOUSE
GUNPOWDER EXPLOSION
Scale of Feet.
STONE RETAINING WALL
PATH
20. STORAGE WARE HO.
VACANT.
RAMSEY ST.
VACANT
Drugs.
Carpet Warehouse
Bakery
4" W. PIPE
12" W. PIPE
McHENRY
S. BENTALOU
BALTIMORE CITY PASSENGER R.R. STABLES.
No 5
No 4
No 6
No 3 HAY & FEED.
No 2
No 1 CAR HOUSE
BLKSM. SHOP.
OFFICE
REPAIR SHOP.
THREE MEN ON DUTY UNTIL 12 M. & TWO THE REST OF THE NIGHT.
LIGHTS GAS - HEAT COAL STOVES.
CITY WATER - 350' 2½" HOSE. - FIRE PLUG IN YARD.
350' HOSE ON REEL.
N. SMALLWOOD ST.
W. BALTIMORE ST.
91
CARRIAGE HO.
PENS
SLAUGHTER HO.
ICE HO.
HOG PEN.
A. BECK'S BREWERY
NO WATCHMAN -
LIGHTS GAS -
STORAGE
OFFICE
COOLERS
WASH RM.
MATAMORA
STENSON ST.
W. BALTIMORE
LANE
OLD BREWERY
SLAUGHTER HO.
ICE HO.
SHED.
KETTLE
DRYING PLATFORM
ASSORTING
MIXING & WILLOW RM
ENG.
PICKER 1st TWISTING 2d
A. F. BRUMER AND CO.
HAIR & BRISTLE WORKS
NO WATCHMAN - FUEL COAL - LIGHTS GAS.
HEAT STEAM - SMALL HOSE IN FIRE RM.
WATER PAILS DISTRIBUTED.
SPINNING
STORE HO.
SLAUGHTER HO.
ENG.
PENS.
GARRISON
HOLLINS